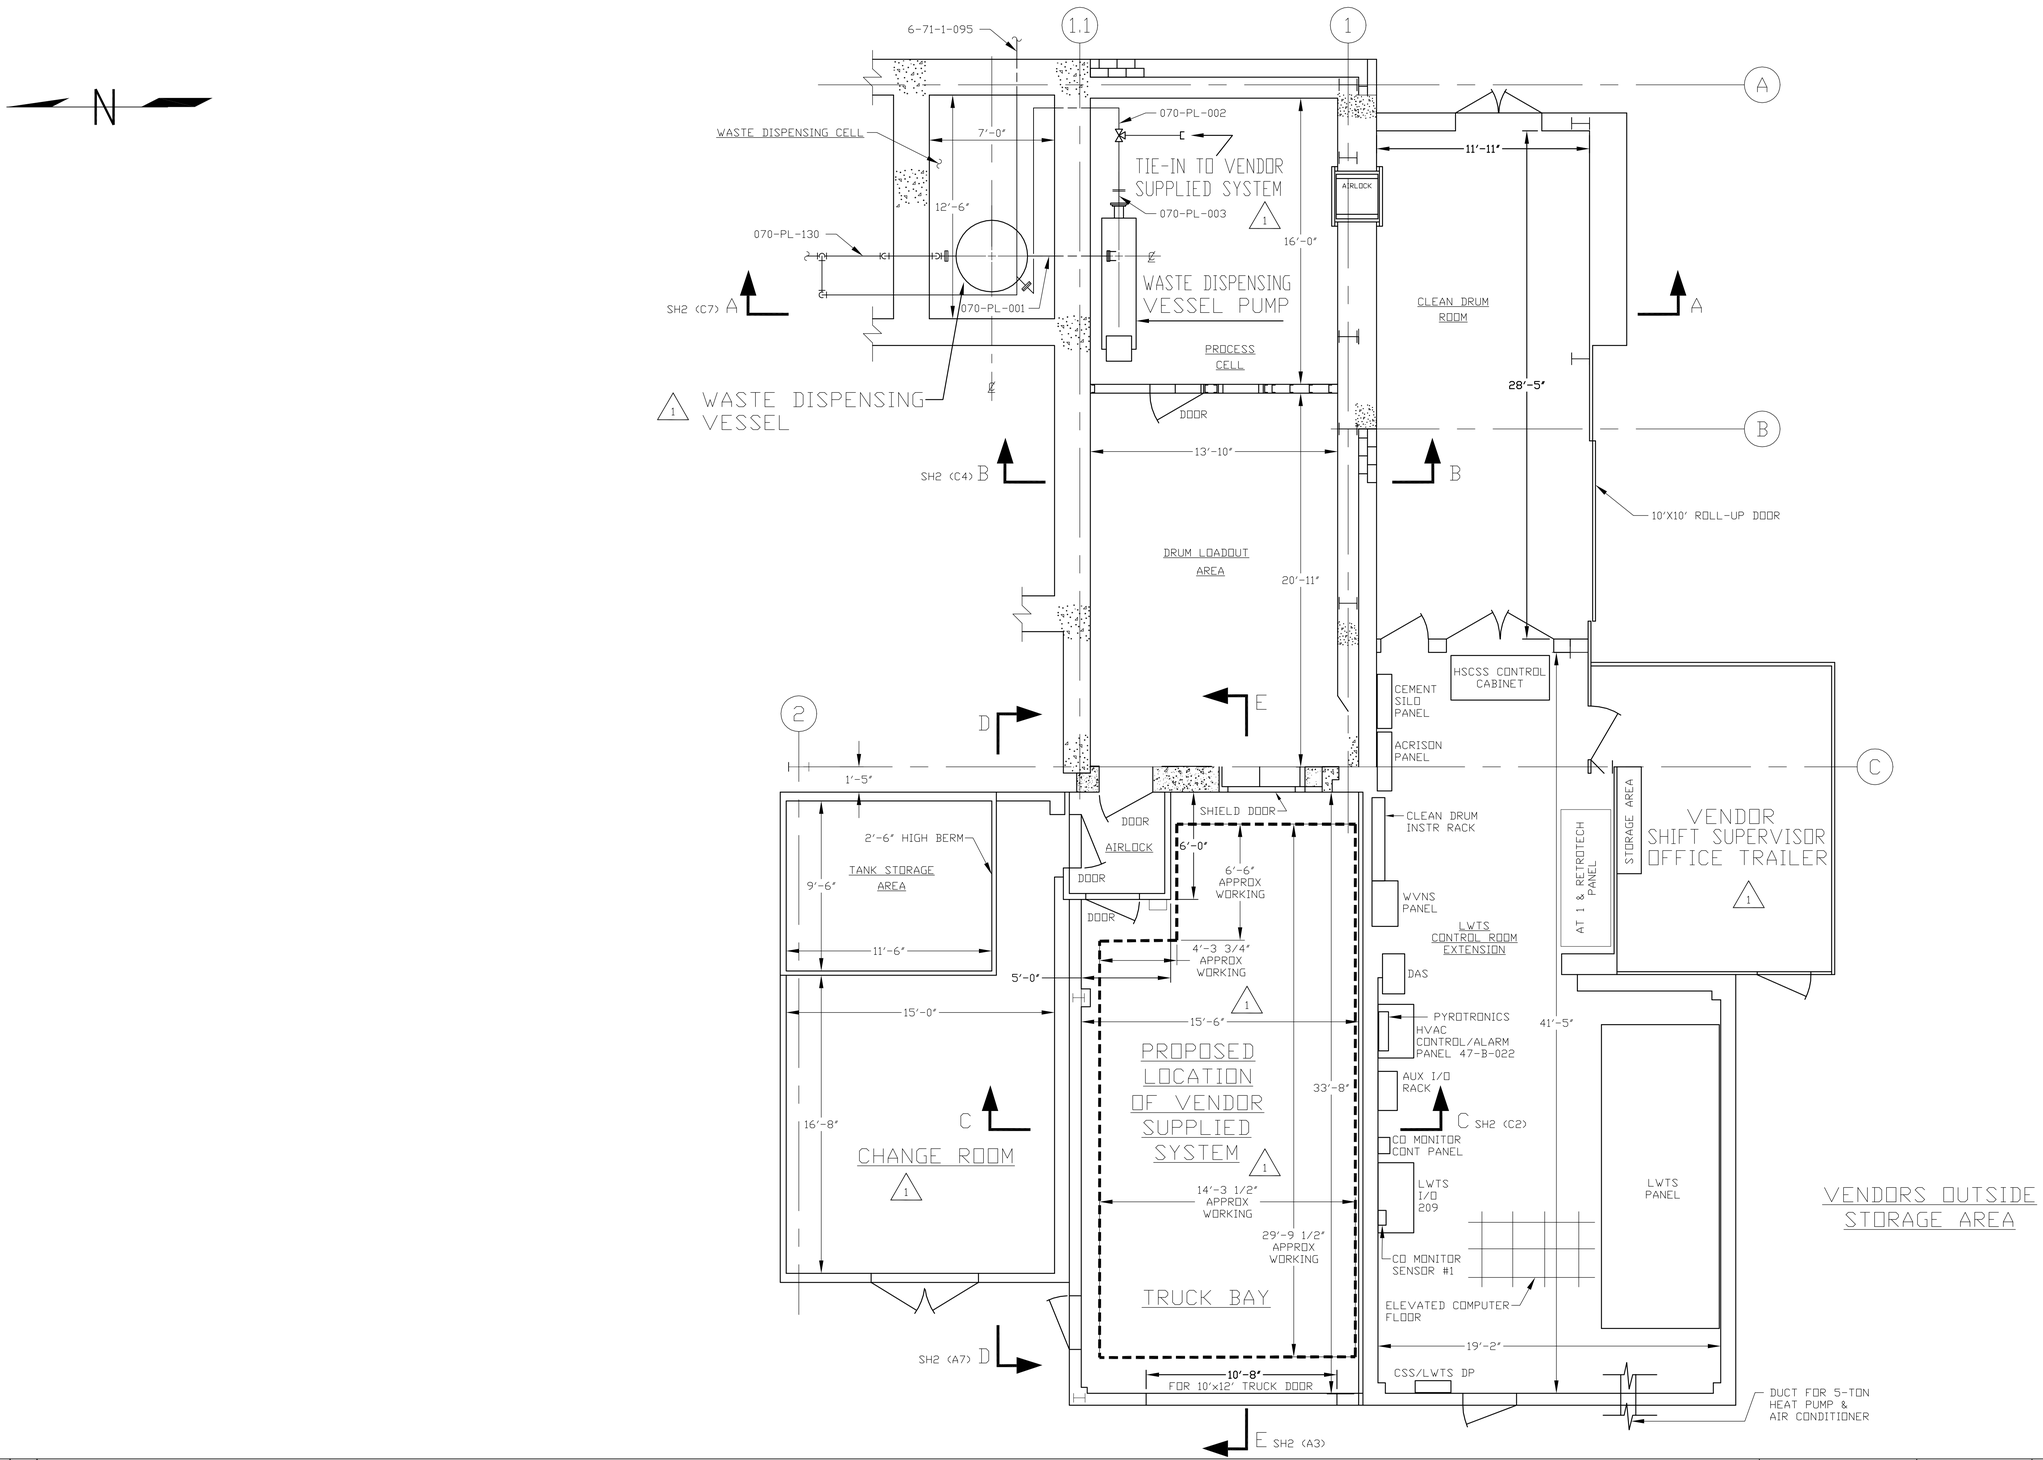

REVISIONS

REV	DESCRIPTION	APVD
0	ER 25526 3/20/2003	CCG
1	ECN 25539 DAK 4/8/2003	HAB

VERIFY ALL DOCUMENTS FOR CURRENT REVISION AND PENDING CHANGES PRIOR TO EACH USE
INIT _____ DATE _____

UNLESS OTHERWISE SPECIFIED ALL DIMENSIONS IN INCHES

FILE NAME 126565
PLOT SCALE 1=48.00
D SPEC # 25526
NEXT ASSEMBLY

DRAFTER L. OFFHAUS — DATE 07/20/99
CHECKER — DATE
ENGINEER B. VITKO — DATE

DATABASE LINKED DRAWING.
SEE ENGINEERING RELEASE FORM (ER) FOR DRAWING APPROVAL SIGNATURES.

DWG SIZE D

WVNSCO
West Valley Nuclear Services Company

EXISTING 01-14 BUILDING CSS AREAS GENERAL ARRANGEMENT PLAN

SCALE 1/4"=1'-0"
WEIGHT
A/E DWG #
A/E CONTRACT #
DWG # 900-S-7942
REV 1
SHEET 1 OF 2
CODE IDENT #

CAD DRAWING-DO NOT REVISE THIS ORIGINAL