VERIFY ALL DOCUMENTS FOR CURRENT REVISION AND PENDING CHANGES PRIOR TO EACH USE.
INIT_____ DATE_____

901 D 031

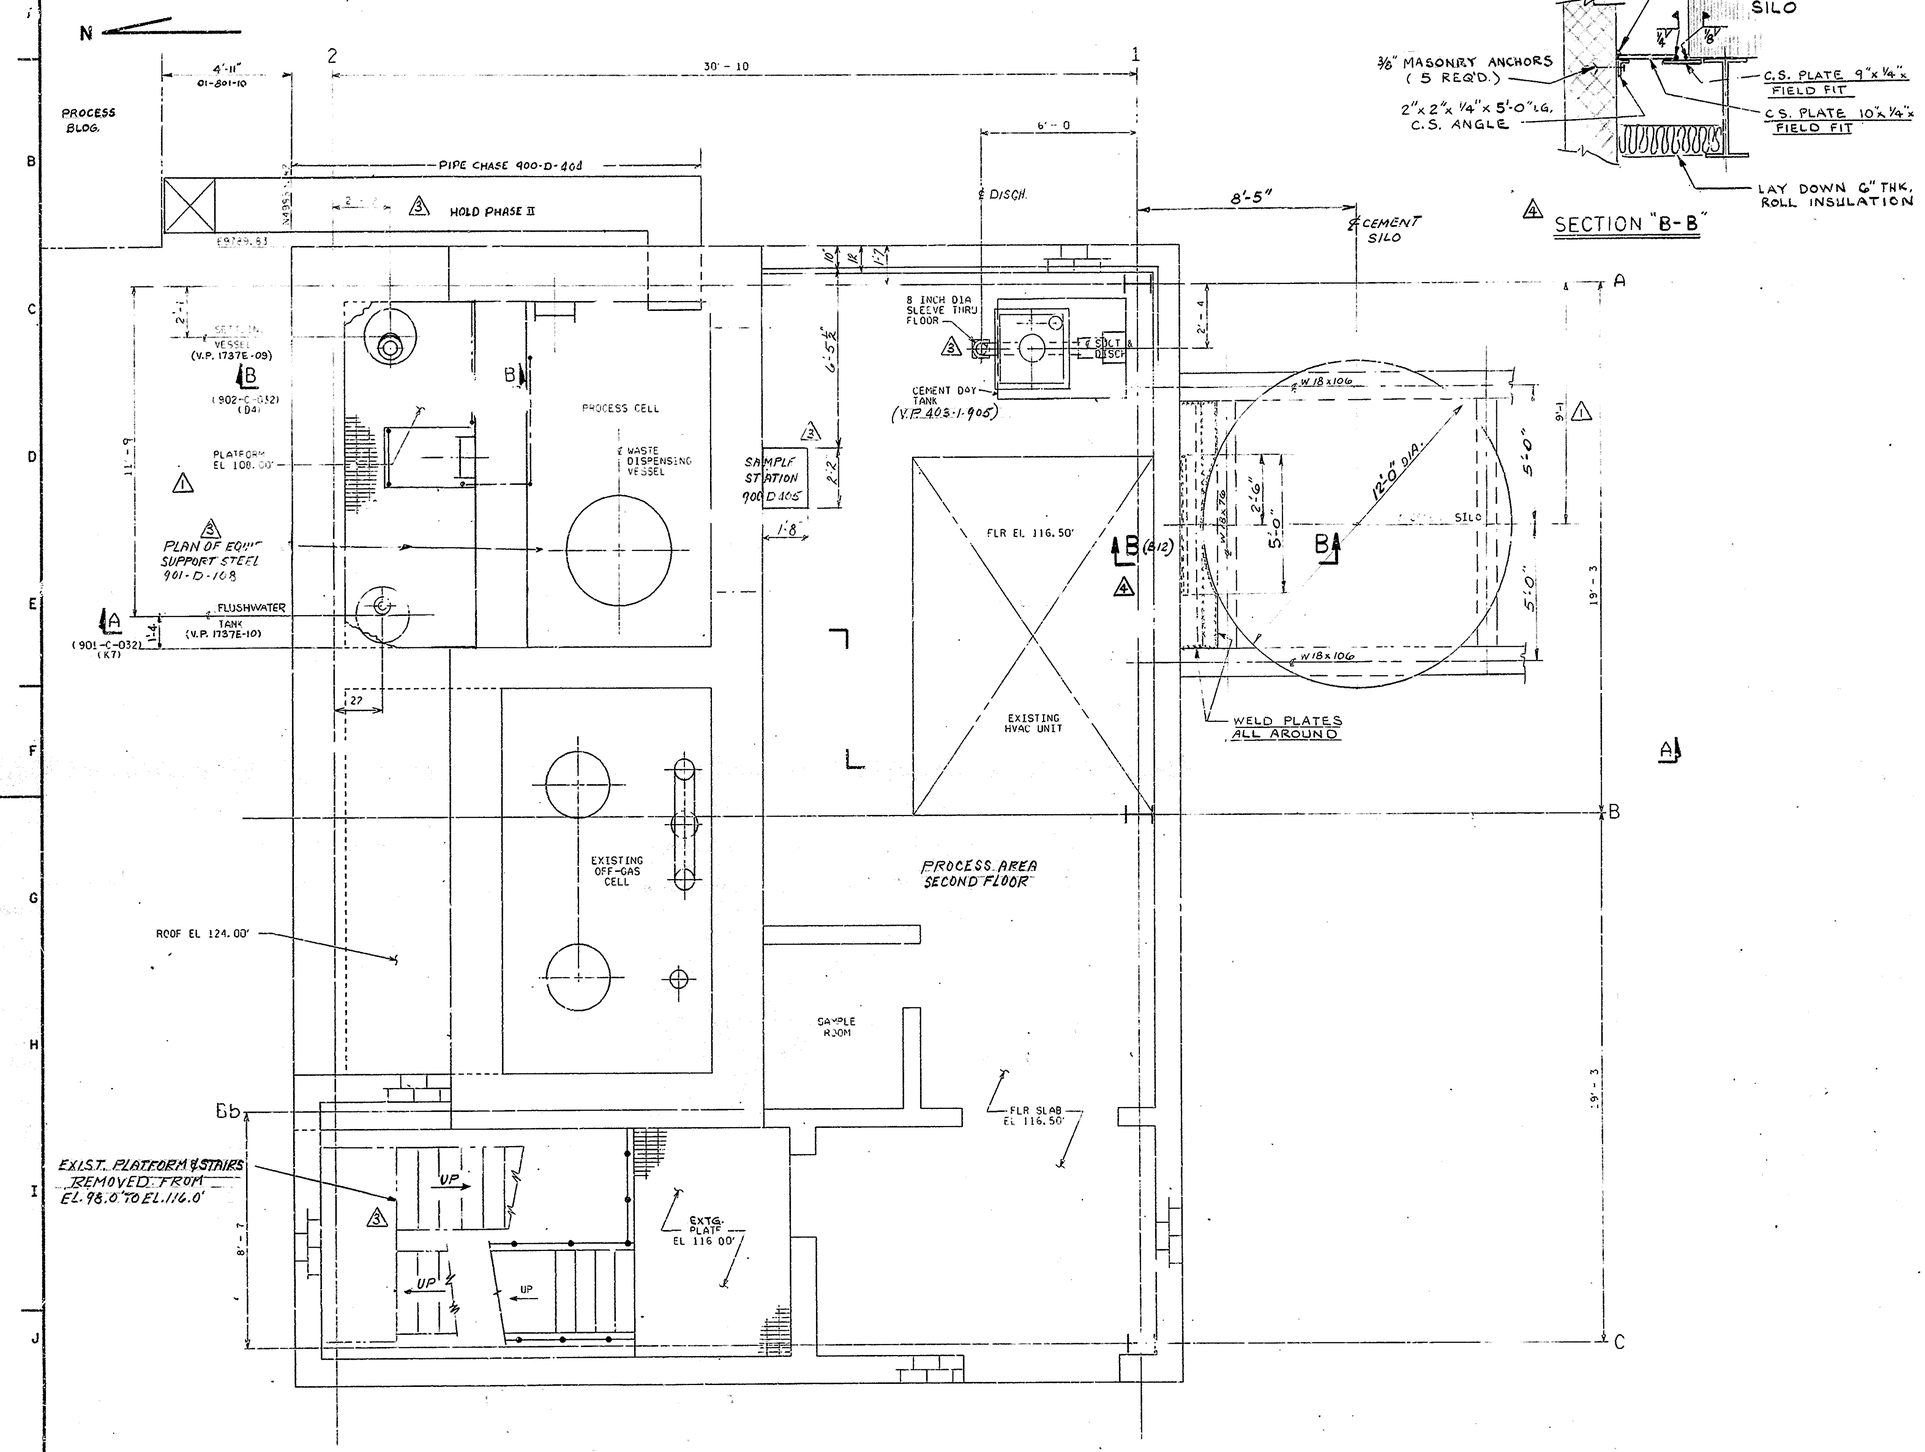

PLAN EL 116.50'

SECTION "B-B"

NO.	DATE	REVISION	DR	CH	APPROVED
1	7-20-84	FOR CONSTRUCTION			
2	8-20-84	REVISED TO SPECIFICATION			
3	8-29-84	REV. TO D.F.C. LOG No. 086	RBH		PMP
4	5/21/85	PER DFC-254	CP		

NOTES

FOR NOTES AND REFERENCE DRAWINGS SEE DWG 901-C-030.

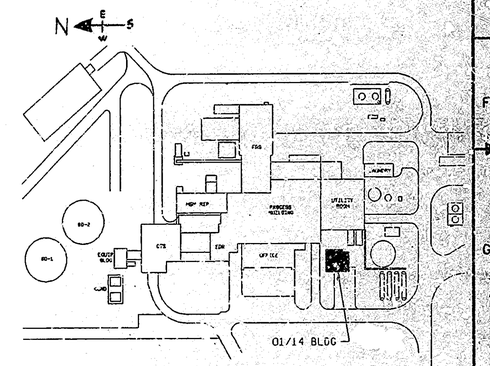

KEY PLAN

3/8"=1'-0

REV. B - 11-15-84
FOR DRAWING INDEX SEE DRAWING NO. 900-D-362

APPRVD WVNS CO.	PMP	7/22/85
PROJECT MGR		7/5/84
ENGINEER SUPV		7/5/84
LEAD DISC ENGR		7/5/84
DESIGN	R J Lawko	7/5/84
CHECKED	T J PIAZZA	7/5/84
DRAWN	T. KEHRBERGER	7/7/84

EBASCO SERVICES INCORPORATED
A/E O.F.S. NO. 2388 TASK ORDER 007
FOR
WEST VALLEY NUCLEAR SERVICES COMPANY, INC
WEST VALLEY, NEW YORK

WEST VALLEY DEMONSTRATION PROJECT

GENERAL ARRANGEMENT
01/14 BUILDING PLAN EL 116.50'
CEMENT SOLIDIFICATION BUILDING

DE-AC07-81NE44139
PROJECT NO.
19-CWV-02275
SUBCONTRACT NO.
ISSUED FOR CONSTRUCTION

SIZE	INDEX CODE NUMBER				DRAWING NO.	REV.
	AREA	DR. TYP	CL	ORIG		
D	850	05	70	01	901D-031	4

SCALE 3/8"=1'-0 SPEC. CODES A/E SHEET NO. 901-C-031 A

BASE LINED ON REV. NO. 2 DTD 8-20-84