VERIFY ALL DOCUMENTS FOR CURRENT REVISION AND PENDING CHANGES PRIOR TO EACH USE.
INIT_____ DATE_____

DWG NO. 900D-1436 SH 1

REVISIONS

ZONE	REV	DESCRIPTION	DATE	APPROVED
	0	ER935	12/5/86	JRA
	1	ECN 1282	12/9/86	PMS
	2	REVISED PER ECN 1388	1-27-87	DAS/R
	3	REVISED PER ECN 1617	4-30-87	WE/JR
	4	REVISED PER ECN 1637	5-14-87	JR

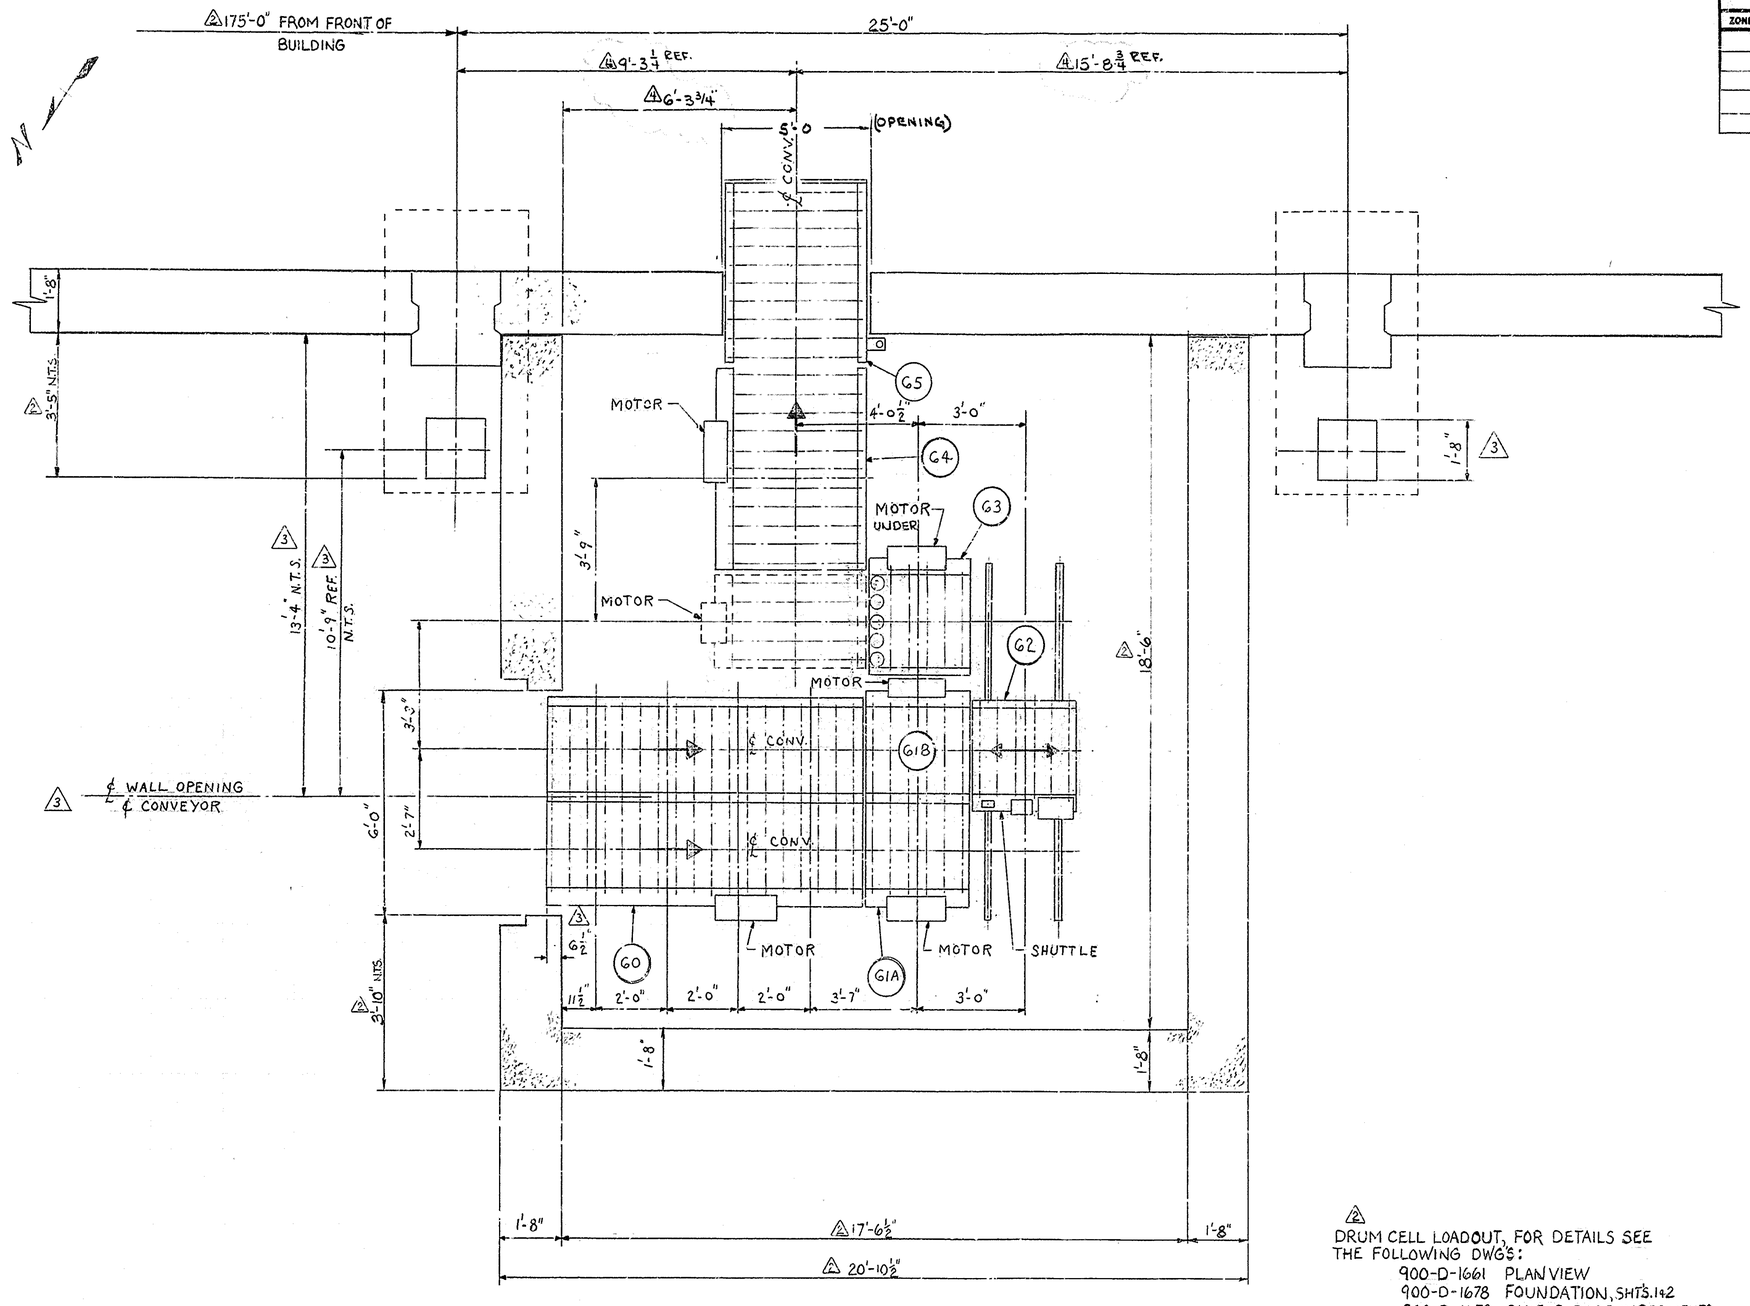

PLAN VIEW

SCALE: 1/2" = 1'-0"

NOMINAL ELEVATION + 5'-6" TOP OF ROLLER ABOVE FLOOR

2 DRUM CELL LOADOUT, FOR DETAILS SEE THE FOLLOWING DWG'S:

- 900-D-1661 PLAN VIEW
- 900-D-1678 FOUNDATION, SHTS. 1 & 2
- 900-D-1679 SHIELD DOOR IMBEDMENTS
- 900-D-1200 GENERAL ARRG'T
- 900-D-1233 BUILDING LAYOUT

BAR SCALE

0 1' 2' 3' 4' 1/2" = 1'-0"

QTY REQD	ITEM NO.	NOMENCLATURE OR DESCRIPTION	PART OR IDENTIFYING NO.	MATERIAL OR SPEC

PARTS LIST

UNLESS OTHERWISE SPECIFIED	DRAFTER WM. ZIMMERMAN	DATE 10-14-86	A/E CONTRACT NO. CODE IDENT. NO.
DIMENSIONS IN FEET & INCH	CHECKER R. Reiser	DATE 12-5-86	FOR West Valley Nuclear Services Co., Inc. West Valley, New York
TOLERANCES—DO NOT SCALE	ENGR. P.N. Handrich	DATE 12/5/86	
2 PL DEC ± / 3 PL DEC ± / ANGLES ± / AA	COG. MGR APPVL L.E. Swanson	DATE 12/5/86	RTS- RADWASTE TREATMENT SYSTEM DRUM CELL LOADOUT CONVEYOR PLAN
FRACTIONS ±	E&OS APPVL N/A	DATE	
D. SPEC. NO. 1002	Q.A. APPVL N/A	DATE	DWG SIZE D — SCALE 1/2" = 1'-0" — DWG NO. 900D-1436 — REV 4
NEXT ASSEMBLY	DFTG. SUPR. John Horton	DATE 12/5/86	WEIGHT — A/E DWG NO. — SHEET 1 OF 1

REPROCRAFT