VERIFY ALL DOCUMENTS FOR CURRENT REVISION AND PENDING CHANGES PRIOR TO EACH USE.
INIT_____ DATE_____

DWG NO 900-D-1661 SH 1

REVISIONS				
ZONE	REV	DESCRIPTION	DATE	APPROVED
	1	REVISED & REDRAWN PER ECN 1350	1/27/87	
	2	REV. PER ECN 1516	3/26/87	
	3	REV. PER ECN 1637	5-15-87	
	4	REV. PER ECN 2052	11-23-87	

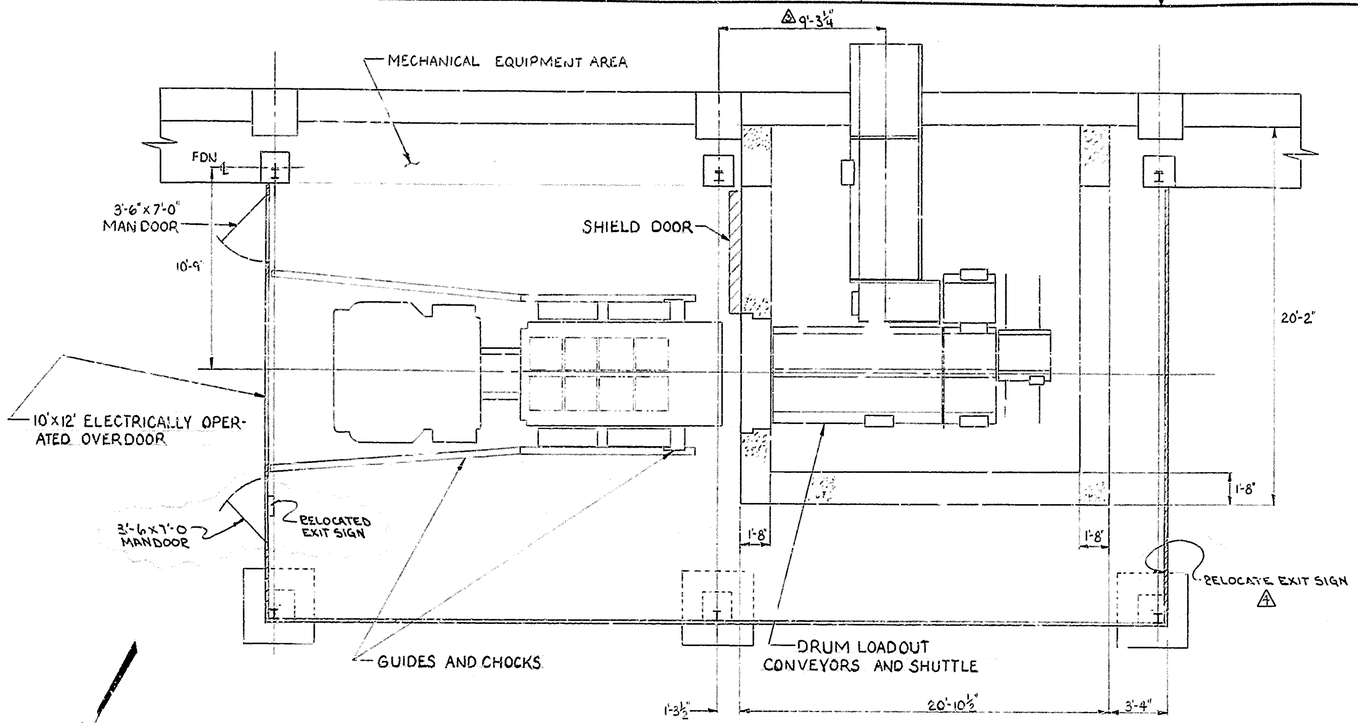

PLAN VIEW
SCALE: ¼"=1'-0"

REFERENCES:

FOR DRUM CELL GENERAL ARRANGEMENT SEE DWG. 900-D-1200.
FOR DRUM CELL BUILDING LAYOUT SEE DWG. 900-D-1233.

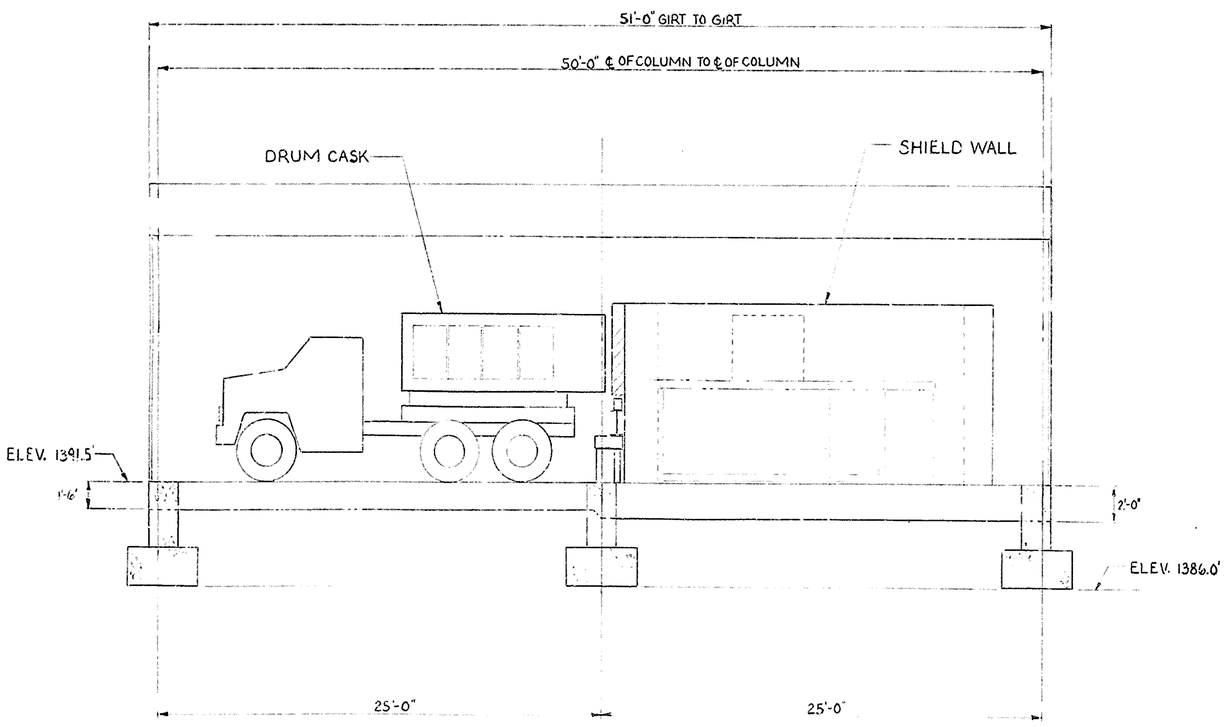

SOUTH WALL ELEV.
SCALE: ¼"=1'-0"

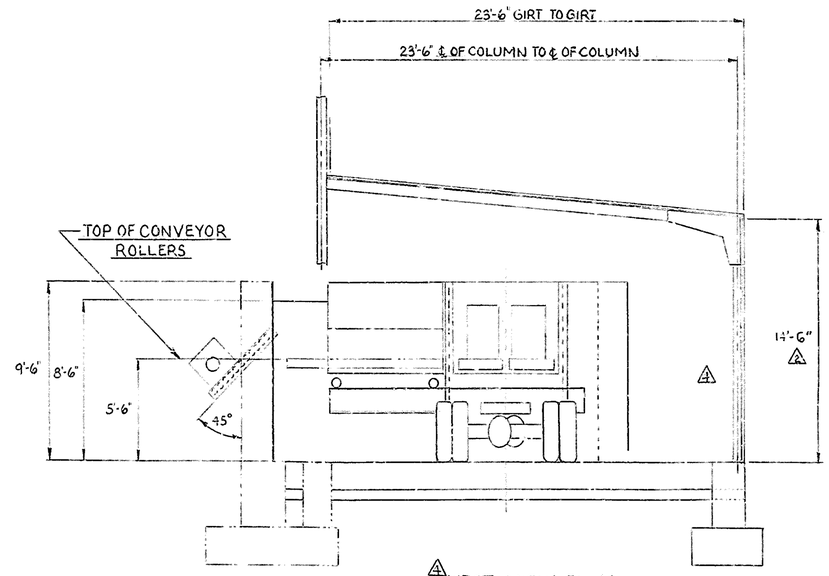

WEST VIEW ELEV.
SCALE: ¼"=1'-0"

BAR SCALE: ¼"=1'-0"

QTY REQD	SYM	ITEM NO	NOMENCLATURE OR DESCRIPTION	CODE IDENT NO	PART OR IDENTIFYING NO	MATERIAL	SPECIFICATION	ZONE

PARTS LIST

INDEX CODE NUMBER				UNLESS OTHERWISE SPECIFIED	CONTRACT NO.	
AREA	DWG TYPE	CL.	ORIG.	DIMENSIONS IN FEET & INCHES	DFTSPN	DATE OF DWG. 1-21-87
				TOLERANCES - DO NOT SCALE	CHECKER 1-26-87	DFTG SUPVR
SPEC CODE				2PL DEC ± / 3PL DEC ± / ANGLES ± / AA	DESIGN	ENGR. 1-26-87
				FRACTIONS ±		
					FACILITIES	OPS
					ENGR	E&OS

A/E CONTRACT NO | CODE IDENT NO

FOR
West Valley Nuclear Services Co., Inc.
West Valley, New York

DRUM CELL LOADOUT AND CONVEYOR PLAN AND ELEVATION VIEWS

DWG SIZE D | SCALE AS NOTED | WEIGHT ~ | DWG NO. 900-D-1661 | REV 4

A/E DWG NO | SHEET 1 OF 1