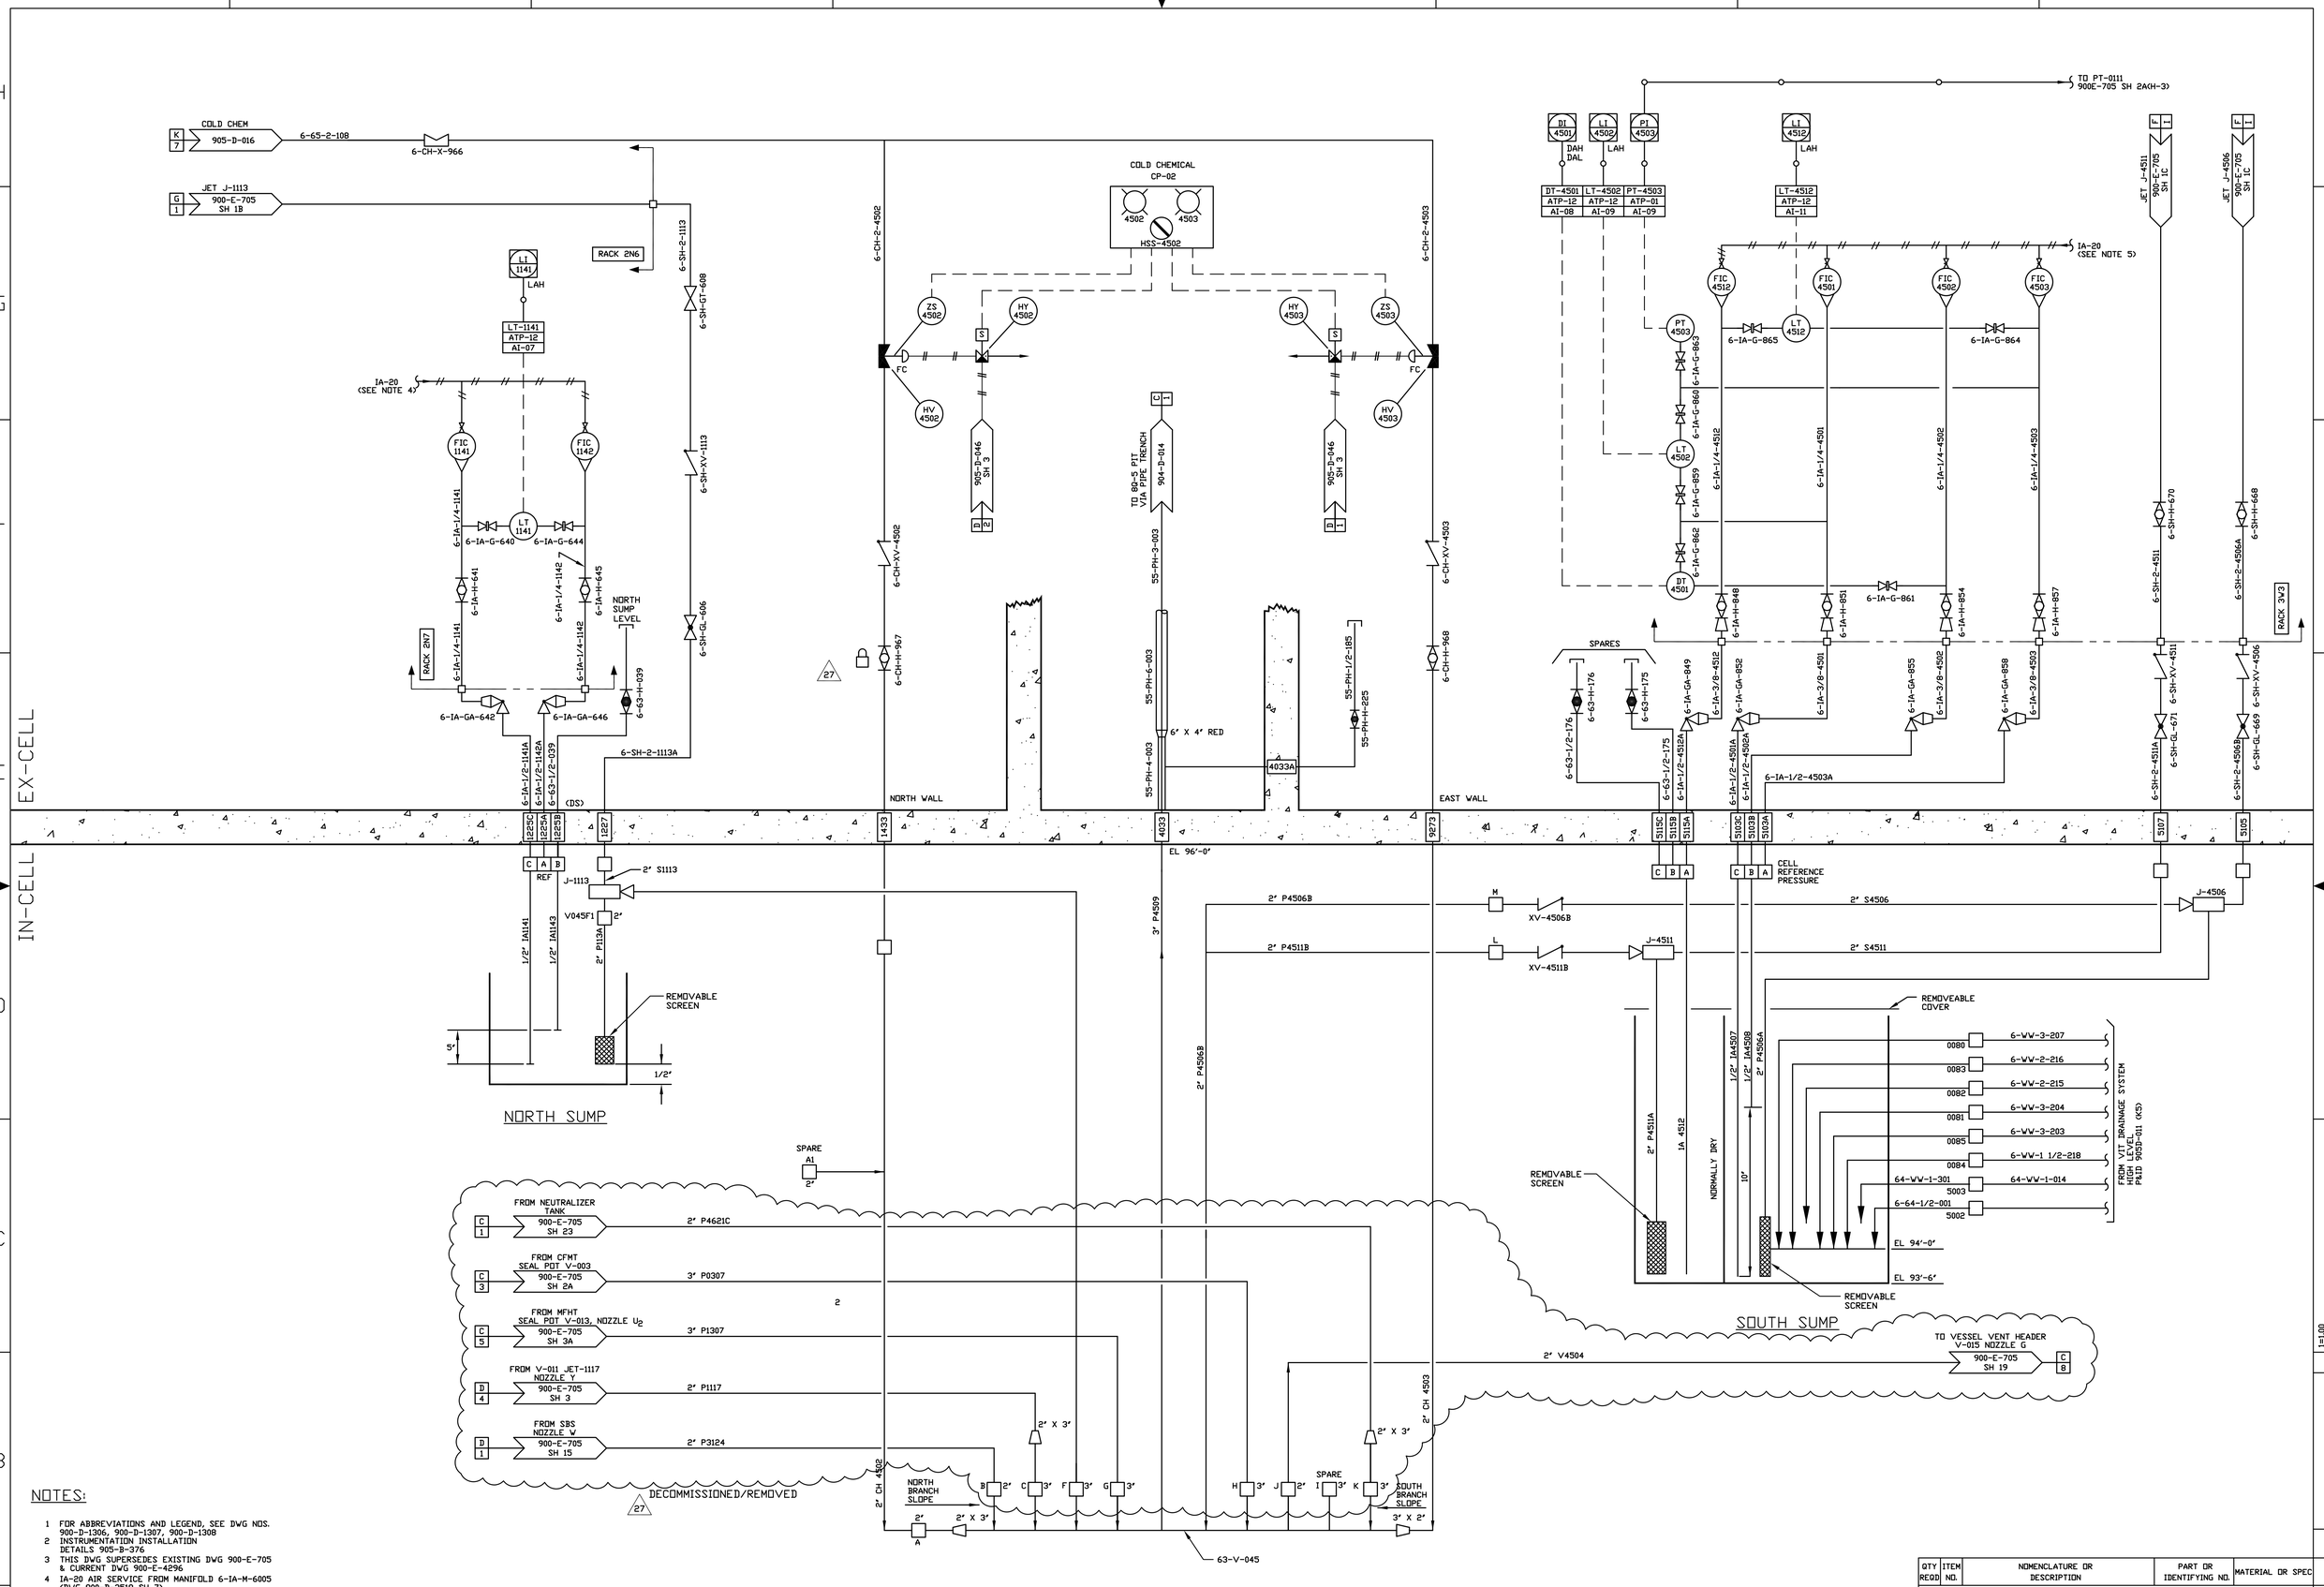

NOTES:

1. FOR ABBREVIATIONS AND LEGEND, SEE DWG NOS. 900-D-1306, 900-D-1307, 900-D-1308
2. INSTRUMENTATION INSTALLATION DETAILS 905-B-376
3. THIS DWG SUPERSEDES EXISTING DWG 900-E-705 & CURRENT DWG 900-E-4296
4. IA-20 AIR SERVICE FROM MANIFOLD 6-IA-M-6005 (DWG 900-B-2518 SH 7)
5. IA-20 AIR SERVICE FROM MANIFOLD 6-IA-M-6010 (DWG 900-B-2518 SH 13)

LOCKED AND TAGGED "OUT OF SERVICE" 27

REV	DESCRIPTION	APVD
13	REVISED AND REDRAWN PER ECN 6289 9/28/93 DJN	HAB / RAA
14	ECN 7138 DJN 12/10/93	HAB / RAA
15	ECN 7775 AAJ 5/25/94	KG / RAA
16	ECN 7778 YYF-28-1778 DJN 12/27/94	RKS / RAA
17	ECN 8457 MJL 1/12/95	KG / RAA
18	ECN 8893 DLL 5/23/95	DRS
19	ECN-9694 SAB 03/05/96	HAB
20	ECN-10084 RKS 7/23/96	DRS
21	ECN 10395 LRP 2/13/97	DRS
22	ECN 10546 DLL 4/15/97	HAB
23	ECN 11880 DJN 2/27/99	DRS
24	ECN 12815 HAB 12/07/2002	HAB
25	ECN 25402 CGR 12/20/2002	JLH
26	ECN 26967 HAB 03/02/2004	HAB
27	ECN 28189 DMK 2/17/05	HAB

QTY REQD	ITEM NO.	NOMENCLATURE OR DESCRIPTION	PART OR IDENTIFYING NO.	MATERIAL OR SPEC

PARTS LIST

UNLESS OTHERWISE SPECIFIED
ALL DIM IN INCHES
TOLERANCES-DO NOT SCALE
2 PL DEC ± N/A | 3 PL DEC ± N/A | ANGLES ± N/A
FRACTIONS ± N/A
D.SPEC.NO. E8893
NEXT ASSEMBLY

DRAFTER L. NEU	DATE 11/19/86	
CHECKER P. BURNS	DATE 11/19/86	
ENGR. C. CHAPMAN	DATE 4/15/89	
P. BURNS		
CDG.MGR.APPVL	DATE	
SYS.ENGR.APPVL D.J. HOWARD	DATE 4/14/87	
Q.A.APPVL S.R. MASLER	DATE 4/20/87	
DFTG.SUPR. J. HORTIN	DATE 4/21/87	

A/E CONTRACT NO. | CODE IDENT. NO.

FOR
WEST VALLEY NUCLEAR SERVICES CO.,INC.
WEST VALLEY, NEW YORK

P&ID
WASTE HEADER
63-V-045 VIT CELL

SIZE E | DWG NO. 900-E-7052 | REV 7
SCALE NONE | WEIGHT
A/E DWG NO. | SHEET 4 OF

VERIFY ALL DOCUMENTS FOR CURRENT REVISION AND PENDING CHANGES PRIOR TO EACH USE
INIT _____ DATE _____

CAD DRAWING-DO NOT REVISE THIS ORIGINAL