VERIFY ALL DOCUMENTS FOR CURRENT REVISION AND PENDING CHANGES PRIOR TO EACH USE.
INIT_____ DATE_____

905-D-011 C

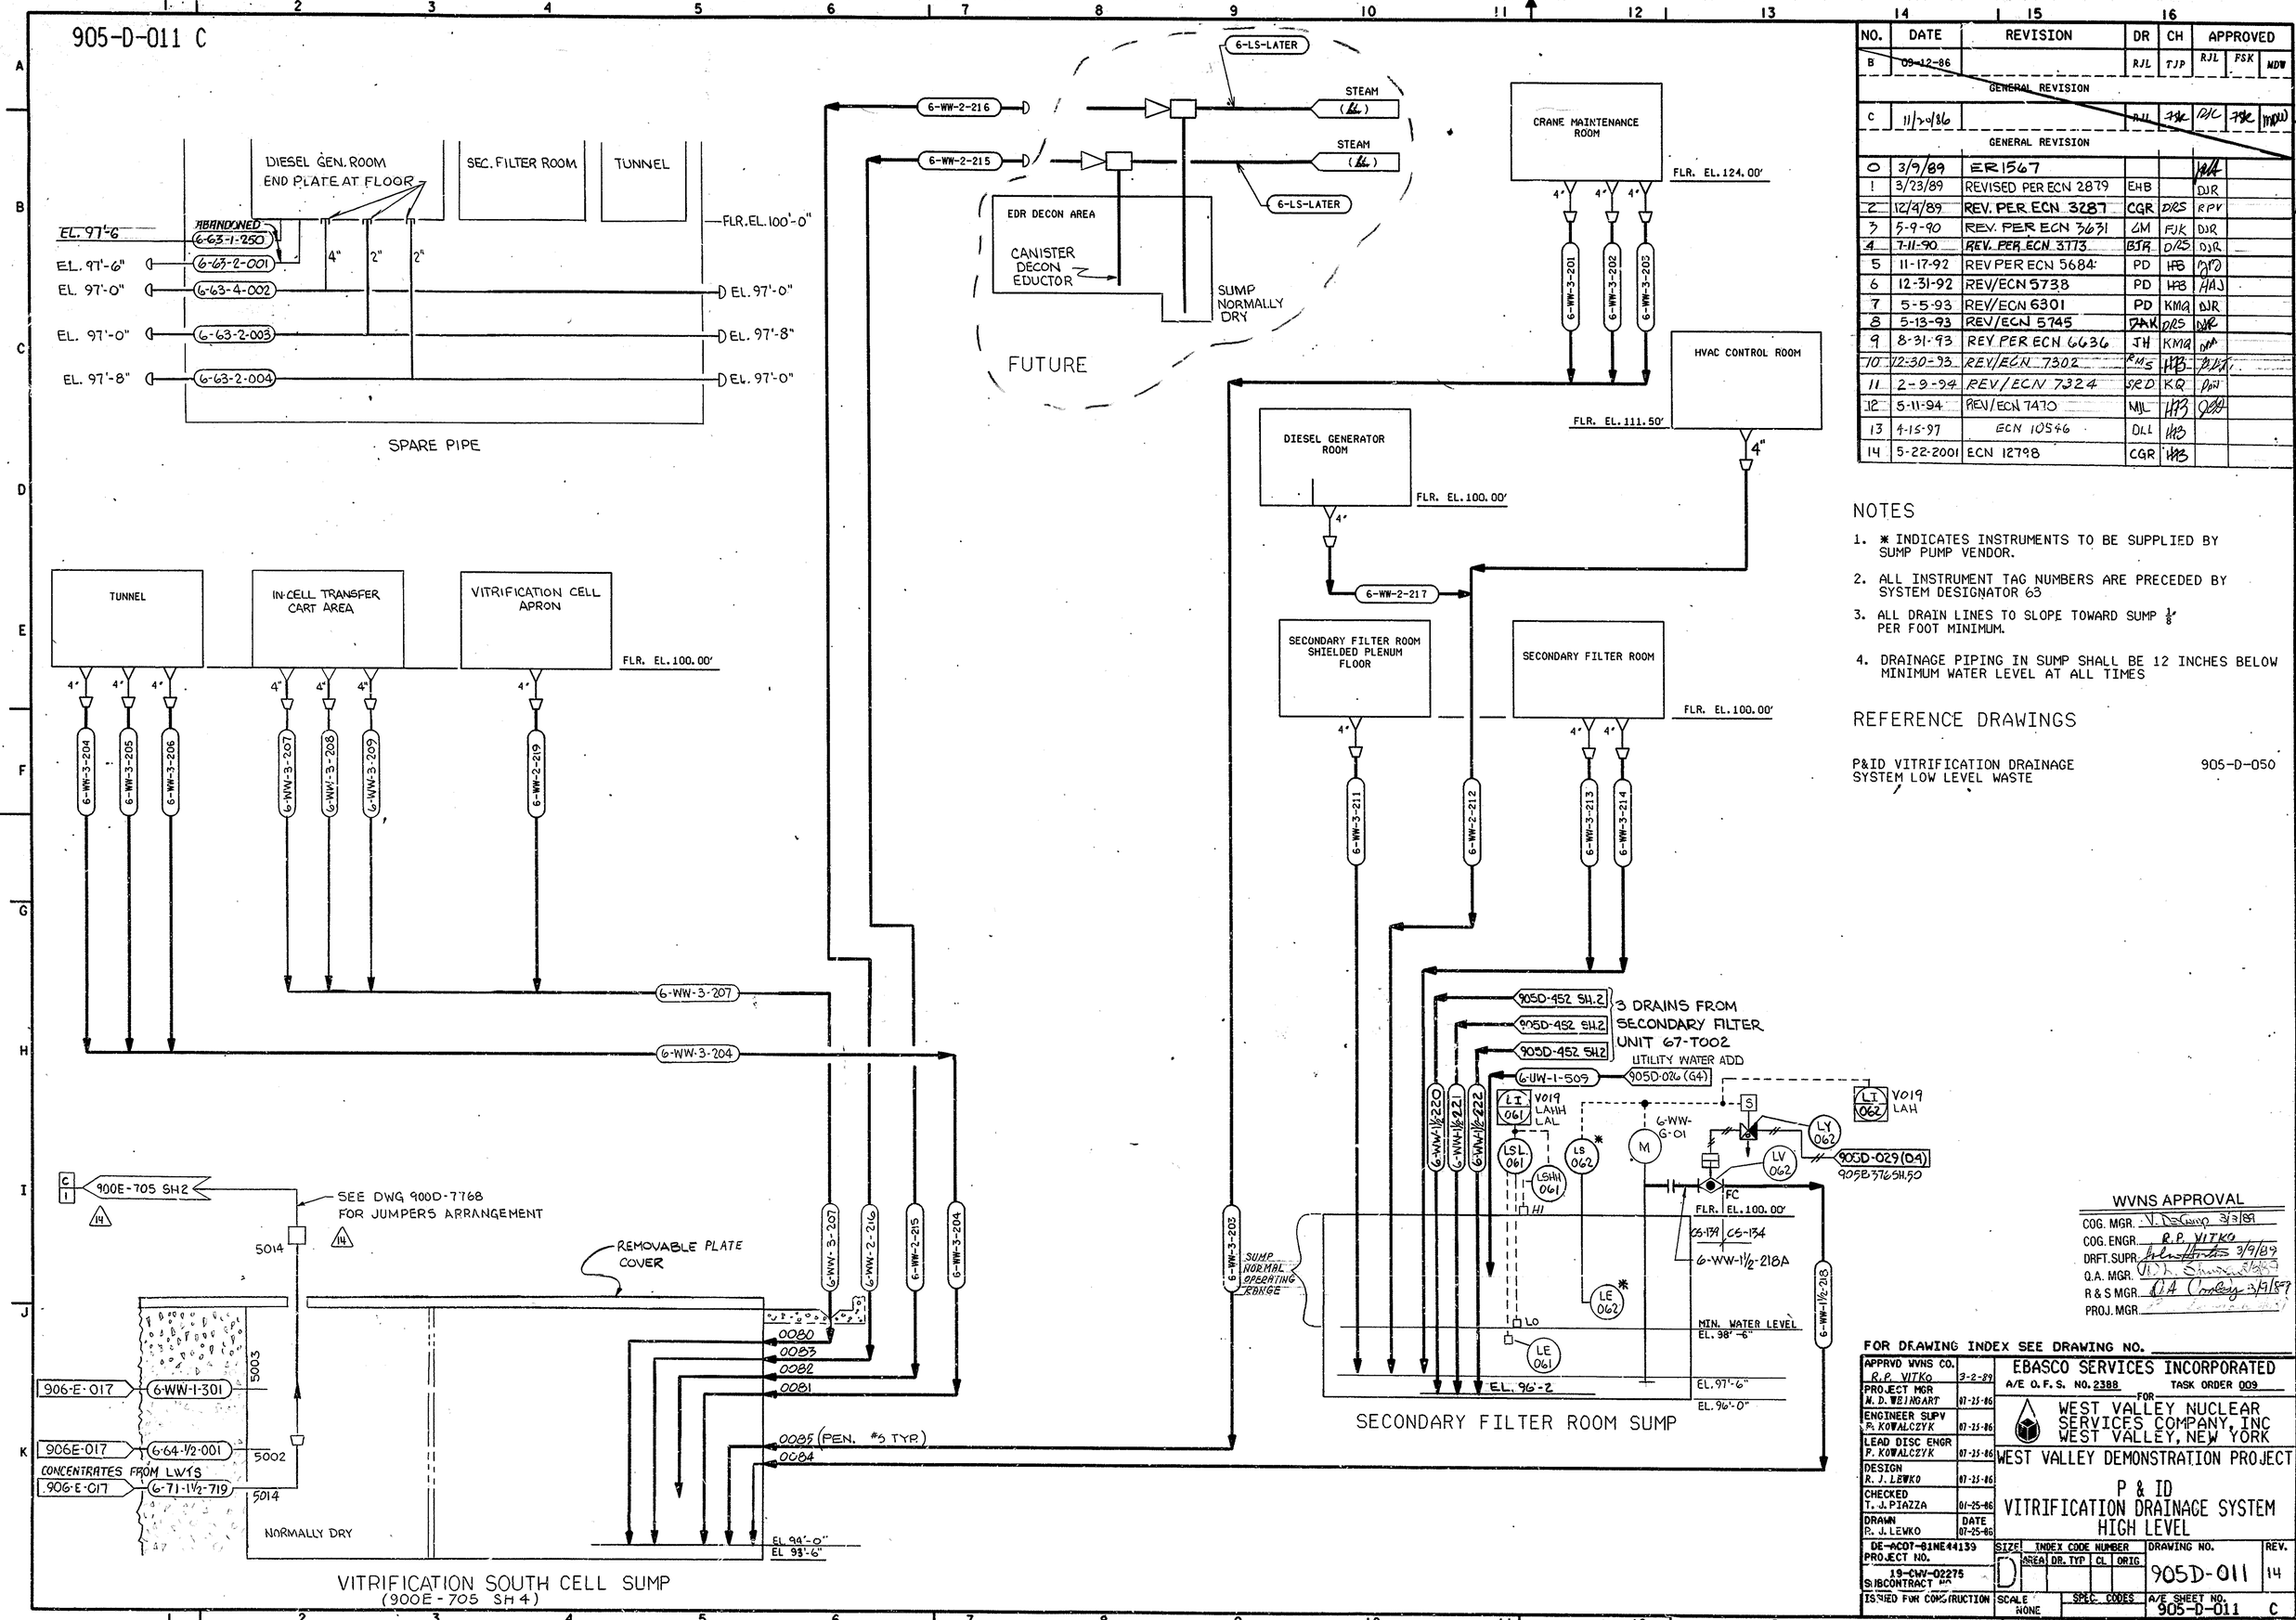

NO.	DATE	REVISION	DR	CH	APPROVED		
B	09-12-86	GENERAL REVISION	RJL	TJP	RJL	FSK	MDW
C	11/20/86	GENERAL REVISION	RJL	FSK	RJL	FSK	MDW
0	3/9/89	ER 1567					
1	3/23/89	REVISED PER ECN 2879	EHB		DJR		
2	12/4/89	REV. PER ECN 3287	CGR	DRS	RPV		
3	5-9-90	REV. PER ECN 3631	LM	FJK	DJR		
4	7-11-90	REV. PER ECN 3773	BJR	DRS	DJR		
5	11-17-92	REV PER ECN 5684	PD	HB	PD		
6	12-31-92	REV/ECN 5738	PD	HB	HAJ		
7	5-5-93	REV/ECN 6301	PD	KMQ	DJR		
8	5-13-93	REV/ECN 5745	FAK	DRS	DJR		
9	8-31-93	REV PER ECN 6636	JH	KMQ	DJR		
10	12-30-93	REV/ECN 7302	RMS	HB			
11	2-9-94	REV/ECN 7324	SRD	KQ	DJR		
12	5-11-94	REV/ECN 7470	MJL	HB			
13	4-15-97	ECN 10546	DLL	HB			
14	5-22-2001	ECN 12798	CGR	HB			

NOTES

1. * INDICATES INSTRUMENTS TO BE SUPPLIED BY SUMP PUMP VENDOR.
2. ALL INSTRUMENT TAG NUMBERS ARE PRECEDED BY SYSTEM DESIGNATOR 63
3. ALL DRAIN LINES TO SLOPE TOWARD SUMP ⅛" PER FOOT MINIMUM.
4. DRAINAGE PIPING IN SUMP SHALL BE 12 INCHES BELOW MINIMUM WATER LEVEL AT ALL TIMES

REFERENCE DRAWINGS

P&ID VITRIFICATION DRAINAGE SYSTEM LOW LEVEL WASTE — 905-D-050

WVNS APPROVAL
COG. MGR. V. DeGuzman 3/3/89
COG. ENGR. R.P. VITKO
DRFT. SUPR. 3/9/89
Q.A. MGR.
R & S MGR. 3/9/89
PROJ. MGR.

FOR DRAWING INDEX SEE DRAWING NO. _____

APPRVD WVNS CO. R.P. VITKO	3-2-89	EBASCO SERVICES INCORPORATED
PROJECT MGR M. D. WEINGART	07-25-86	A/E O.F.S. NO. 2388 TASK ORDER 009
ENGINEER SUPV R. KOWALCZYK	07-25-86	FOR WEST VALLEY NUCLEAR SERVICES COMPANY, INC WEST VALLEY, NEW YORK
LEAD DISC ENGR P. KOWALCZYK	07-25-86	WEST VALLEY DEMONSTRATION PROJECT
DESIGN R. J. LEWKO	07-25-86	P & ID VITRIFICATION DRAINAGE SYSTEM HIGH LEVEL
CHECKED T. J. PIAZZA	01-25-86	
DRAWN R. J. LEWKO	DATE 07-25-86	

DE-AC07-81NE44139 PROJECT NO.
19-CWV-02275 SUBCONTRACT NO.
SIZE D — INDEX CODE NUMBER: AREA, DR. TYP, CL, ORIG
DRAWING NO. 905D-011 — REV. 14
ISSUED FOR CONSTRUCTION
SCALE NONE
SPEC. CODES
A/E SHEET NO. 905-D-011 C

SCALE ORIGIN