905-D-026

VERIFY ALL DOCUMENTS FOR CURRENT REVISION AND PENDING CHANGES PRIOR TO EACH USE
INIT _____ DATE _____

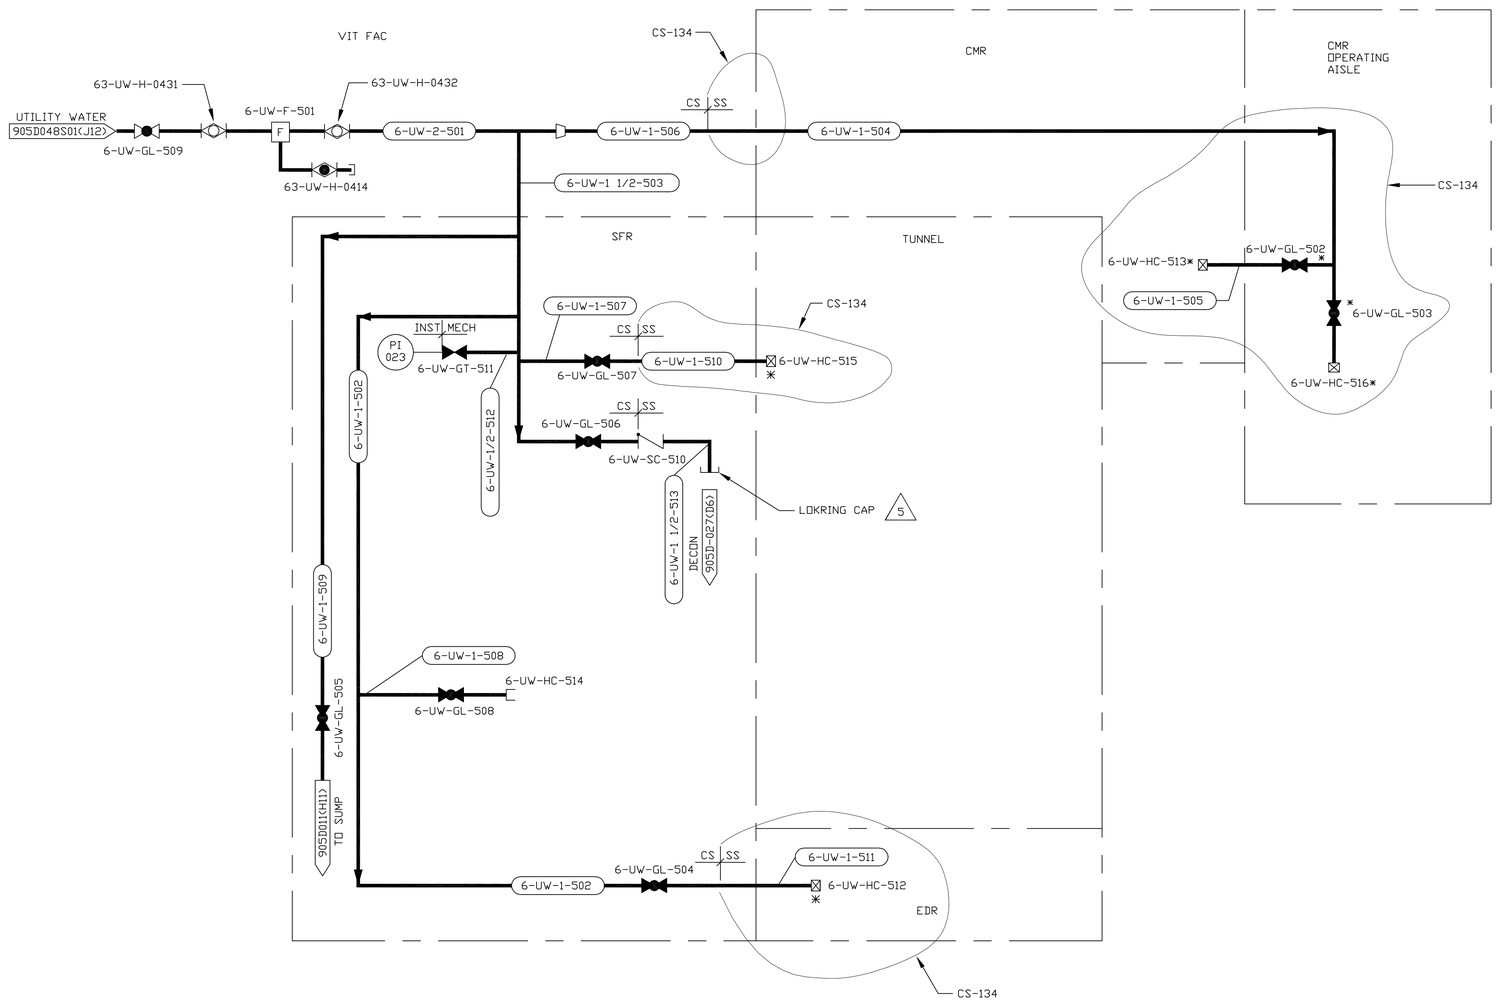

NO.	DATE	REVISION	DR	CH	APPROVED		
B	10/29/87	GENERAL REVISION PER EBAR 1008	TJK	JV	RJL	FSK	MDW
C	6-28-89	GENERAL REVISION	PJS	AC	RJL	AC FJE	FJES
0	7-13-89	ER 1646			JRH		
5	06/10/2003	ECN 25587		HAB			
2	3-15-90	REV'D PER ECN 3383	PES	DRS	DJR		
3	5-24-90	REV'D PER ECN 3669	CTC	DRS	DJR		
4	8-12-96	REV'D PER ECN 10193	DMM				

NOTES:

1. * DESIGNATES EXISTING EQUIPMENT

REFERENCE DRAWINGS:

P & ID VITRIFICATION FACILITY
UTILITY WATER SYSTEM 905-D-048 S01

CAD DRAWING-DO NOT REVISE THIS ORIGINAL

FOR DRAWING INDEX SEE DRAWING NO. _____

APPRVD WVNS CO.	
PROJECT MGR M.D. WEINGART	06-30-87
ENGINEER SUPV F.S. KOWALCZYK	06-30-87
LEAD DISC ENGR F.S. KOWALCZYK	06-30-87
DESIGN R.J. LEWKO	06-30-87
CHECKED R.J. LEWKO	06-30-87
DRAWN T.J. KITZ	DATE 06-30-87

EBASCO SERVICES INCORPORATED
A/E O.F.S. NO. 2388 FOR TASK ORDER 009
WEST VALLEY NUCLEAR SERVICES COMPANY, INC
WEST VALLEY, NEW YORK

WEST VALLEY DEMONSTRATION PROJECT
P & ID
VITRIFICATION FACILITY
UTILITY WATER SYSTEM

DE-AC07-81NE44139 PROJECT NO.
19-CWV-02275 SUBCONTRACT NO.
ISSUED FOR CONSTRUCTION

SIZE	INDEX CODE NUMBER				DRAWING NO.	REV.
	AREA	DR. TYP	CL	ORIG		
D					905-D-026	5

SCALE: NONE
SPEC. CODES
A/E SHEET NO. S01

128651 1=1.00