905D-027

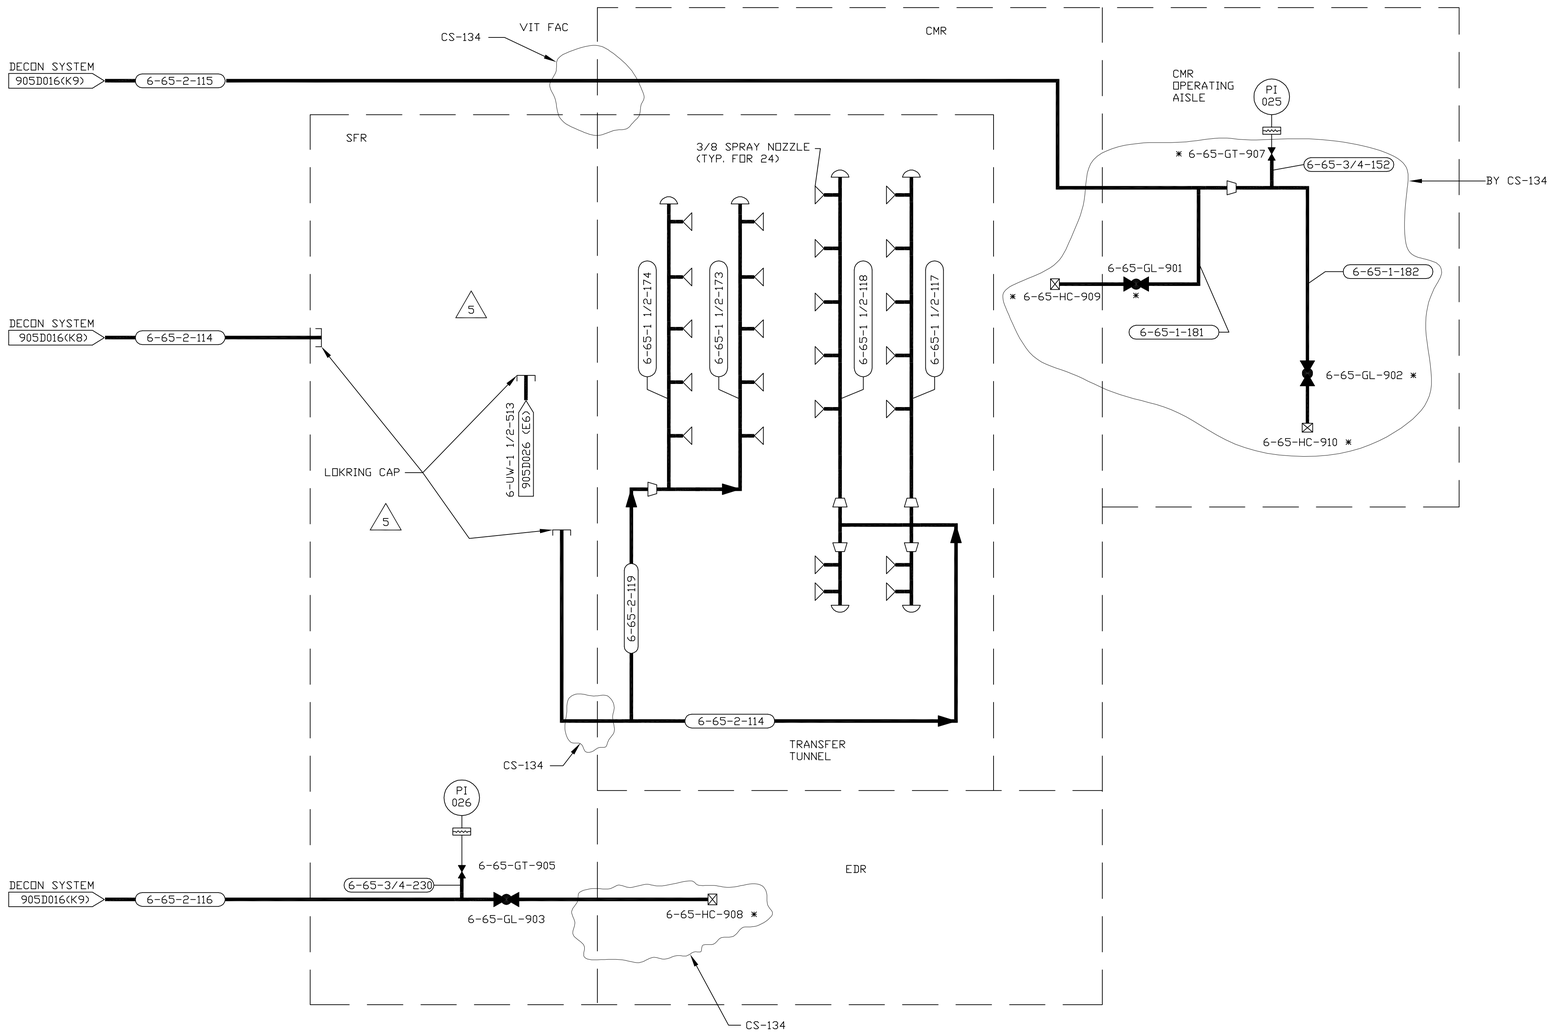

NO.	DATE	REVISION	DR	CH	APPROVED	
B	10/29/87	GENERAL REVISION PER EBAR 1008	TJK	JV	RJL	FSK MDW
C	6-28-89	GENERAL REVISION	PJS	EMR	RJL	EMR FJE FJES
0	7-13-89	ER 1646			JRH	
5	06/10/2003	ECN 25587		HAB		
2	3-15-90	REV'D PER ECN 3383	PES	DRS	DJR	
3	5-24-90	REV'D PER ECN 3669	CTC	DRS	DJR	
4	9-13-92	REV'D PER ECN 5547	SRC			

NOTES:

1. * DESIGNATES EXISTING EQUIPMENT

P &ID VITRIFICATION FACILITY
NON-RACK COLD CHEMICAL
DECON & SLURRY SYSTEM 905-D-053

CAD DRAWING-DO NOT REVISE THIS ORIGINAL

FOR DRAWING INDEX SEE DRAWING NO. _____

APPRVD WVNS CO.		EBASCO SERVICES INCORPORATED
PROJECT MGR M.D. WEINGART	06-30-87	A/E O.F.S. NO 2388 FOR TASK ORDER 009
ENGINEER SUPV F.S. KOWALCZYK	06-30-87	WEST VALLEY NUCLEAR SERVICES COMPANY, INC WEST VALLEY, NEW YORK
LEAD DISC ENGR F.S. KOWALCZYK	06-30-87	WEST VALLEY DEMONSTRATION PROJECT
DESIGN R.J. LEWKO	06-30-87	P & ID VITRIFICATION FACILITY DECON SYSTEM
CHECKED R.J. LEWKO	06-30-87	
DRAWN T.J. KITZ	DATE 06-30-87	

VERIFY ALL DOCUMENTS FOR CURRENT REVISION AND PENDING CHANGES PRIOR TO EACH USE
INIT _____ DATE _____

DE-AC07-81NE44139 PROJECT NO.	SIZE	INDEX CODE NUMBER				DRAWING NO.	REV.
		AREA	DR. TYP	CL	ORIG		
19-CWV-02275 SUBCONTRACT NO.	D					905-D-027	5
ISSUED FOR CONSTRUCTION	SCALE: NONE	SPEC. CODES				A/E SHEET NO. S01	

128652 1=1.00