VERIFY ALL DOCUMENTS FOR CURRENT REVISION AND PENDING CHANGES PRIOR TO EACH USE.
INIT_____ DATE_____

05-D-031

NO.	DATE	REVISION	DR	CH	APPROVED		
F	11-03-88	GENERAL REVISION PER EBAR NO. 1147	BFR	CA	RJL	FSK FJE	FJES
G	06-30-89	GENERAL REVISION	PJS	SE	RJL	FJE FSK	FJES
0	07-13-89	ER 1646			JRH		
01		ECN 3387	YP	ATV			
2	03/18/96	ECN-9757	SAB	HAB			
3	10/4/96	GEN/ECN 10251	RAS				

NO.	DATE	REVISION	DR	CH	APPROVED		
B	11-11-86	GENERAL REVISION	RJL	FSK	RJL	FSK	MDW
C	04-21-87	GENERAL REVISION PER EBAR 851A DATED 3-19-87.	TJK	TJP	RJL	FSK	MDW
D	11-04-87	GENERAL REVISION PER TA-612.	TJK	SJE	RJL	FSK	MDW
E	04-21-88	GENERAL REVISION PER TA-688 & 724.	TJK	MJS	RJL	FSK	MDW

NOTES

1. FOR NOTES, LEGEND AND REFERENCE DRAWINGS SEE 905-D-032.

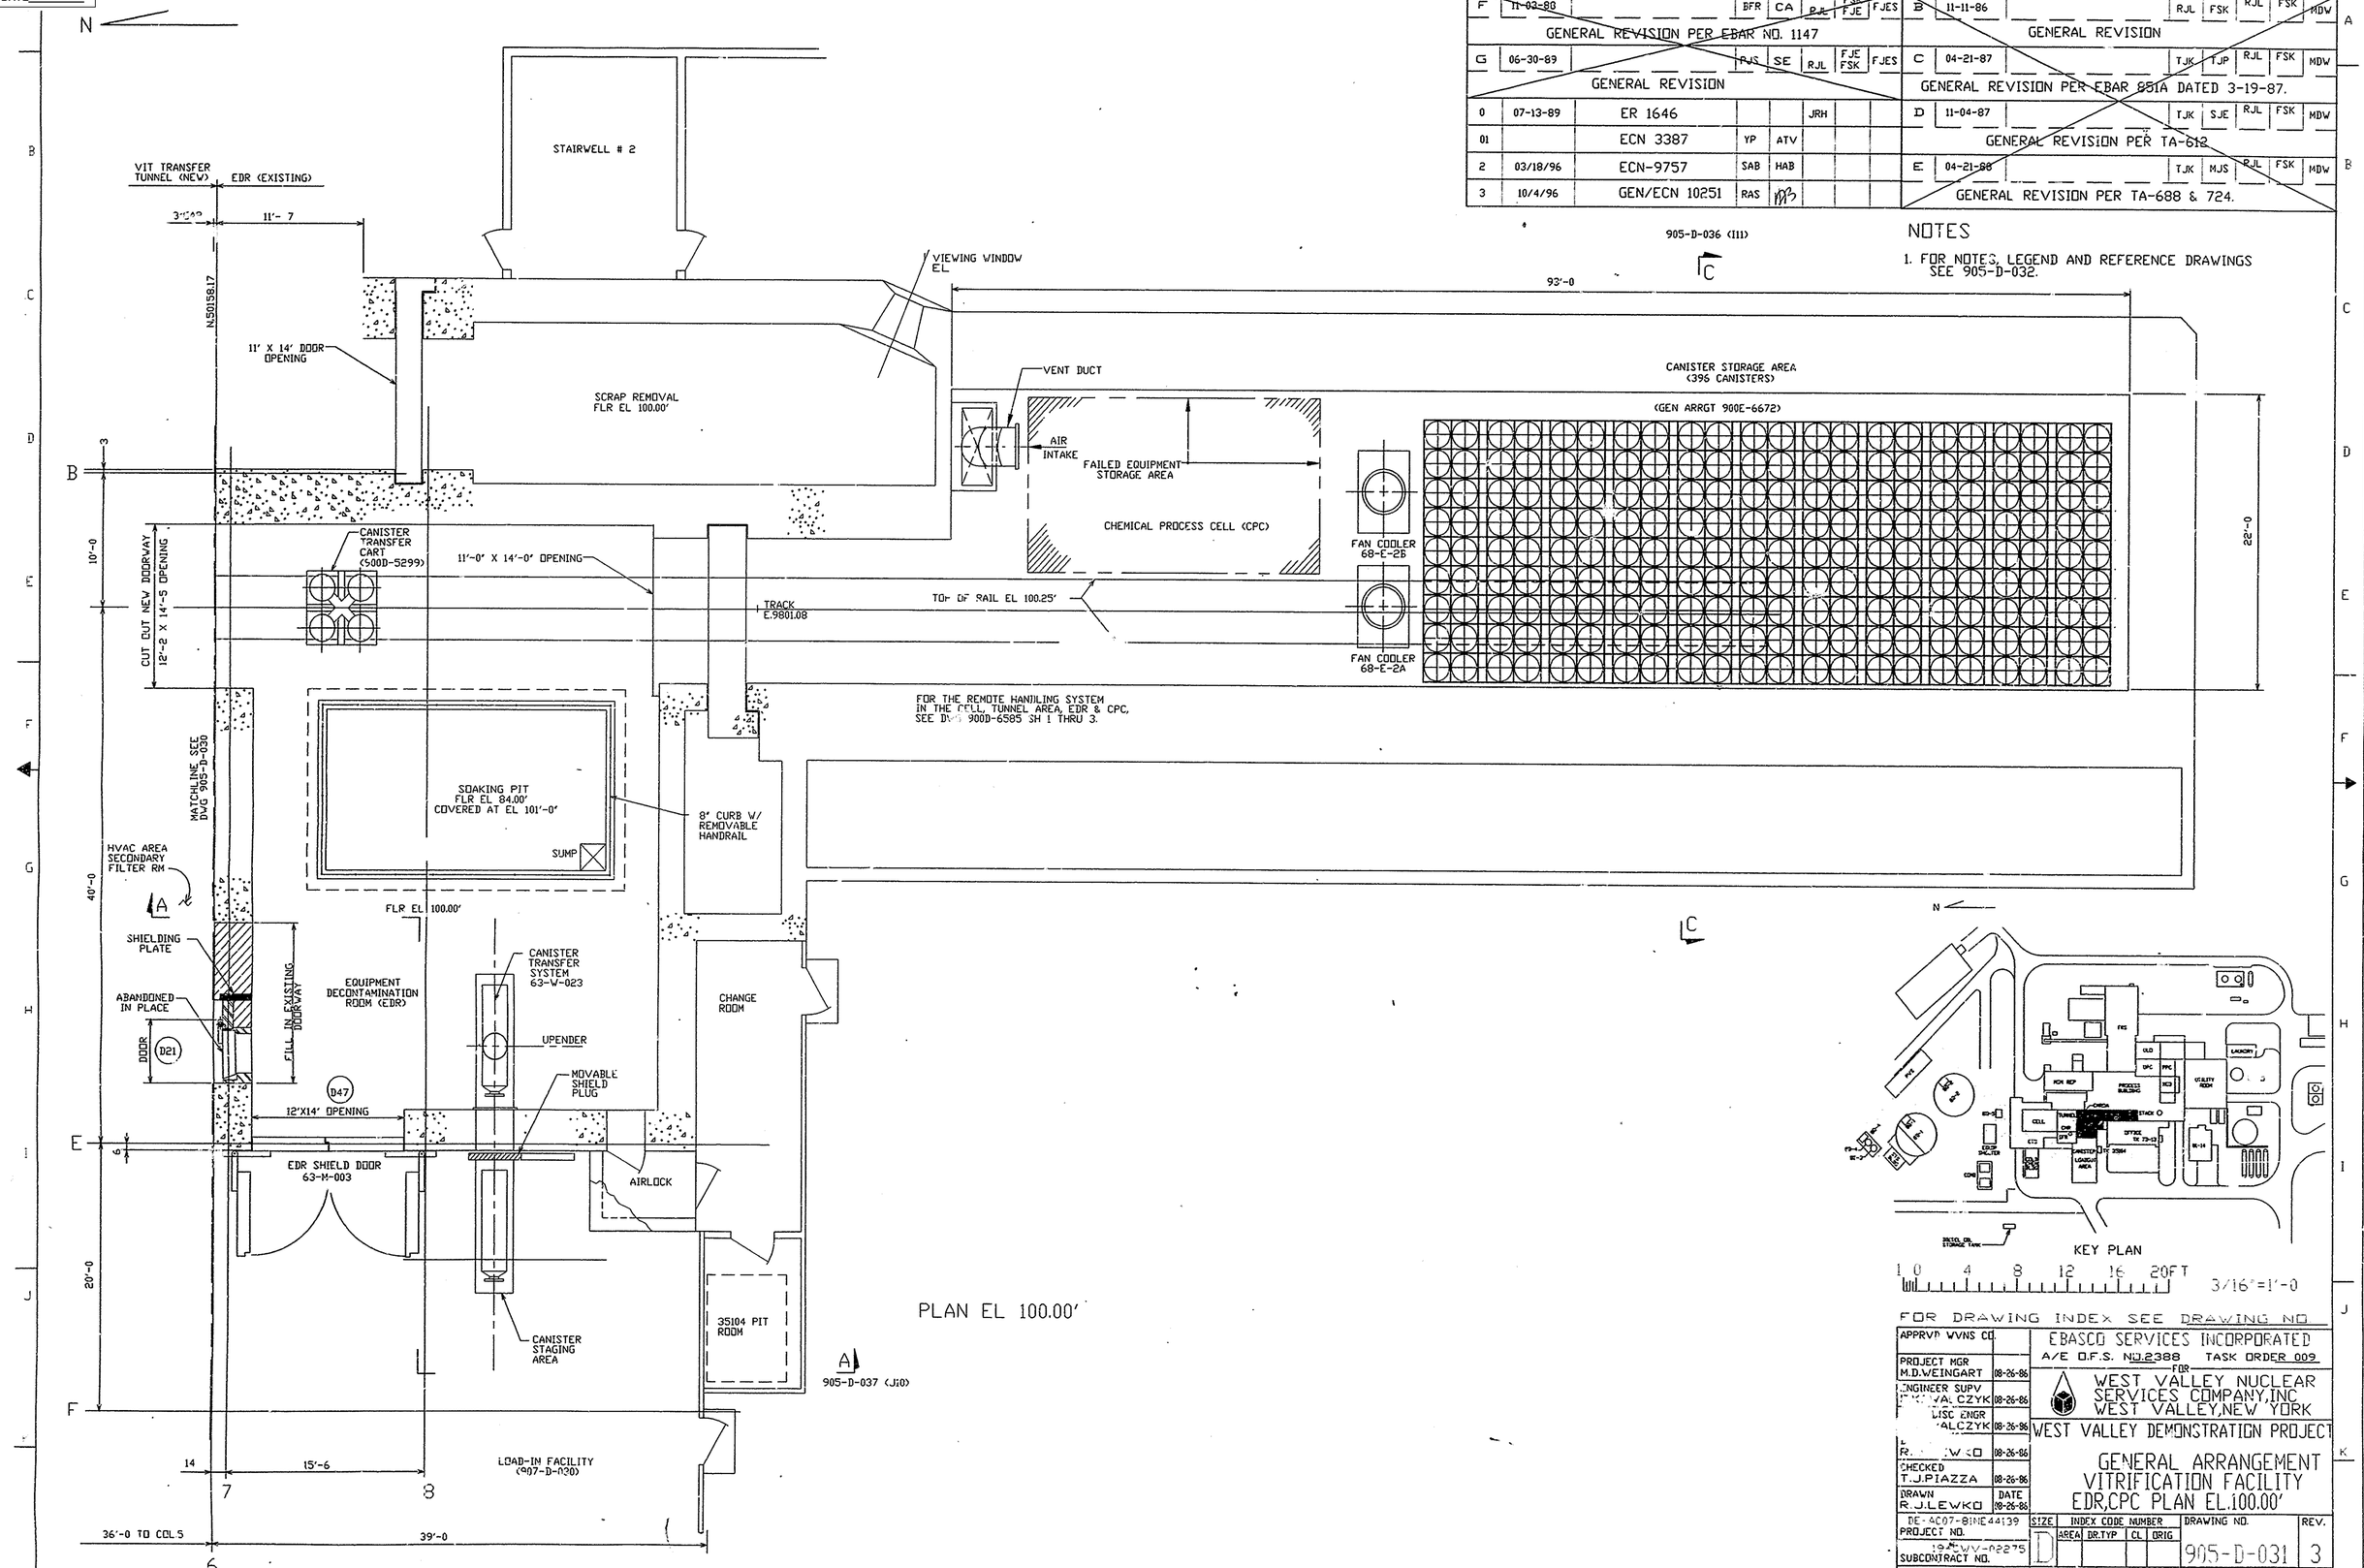

APPRVD WVNS CO.		EBASCO SERVICES INCORPORATED
PROJECT MGR M.D.WEINGART	08-26-86	A/E D.F.S. NO.2388 TASK ORDER 009
ENGINEER SUPV	08-26-86	FOR WEST VALLEY NUCLEAR SERVICES COMPANY,INC WEST VALLEY,NEW YORK
DISC ENGR	08-26-86	WEST VALLEY DEMONSTRATION PROJECT
	08-26-86	GENERAL ARRANGEMENT VITRIFICATION FACILITY EDR,CPC PLAN EL.100.00'
CHECKED T.J.PIAZZA	08-26-86	
DRAWN R.J.LEWKO	DATE 08-26-86	
DE-AC07-81NE44139 PROJECT NO.	SIZE D	INDEX CODE NUMBER: AREA / DR.TYP / CL / ORIG	DRAWING NO. 905-D-031	REV. 3
19CWV-02275 SUBCONTRACT NO.				
ISSUED FOR CONSTRUCTION	SCALE 3/16"=1'-0	SPEC. CODES	A/E SHEET NO. 905-D-031	G

E031D001 1=64.00