VERIFY ALL DOCUMENTS FOR CURRENT REVISION AND PENDING CHANGES PRIOR TO EACH USE.
INIT_____ DATE_____

905-D-032

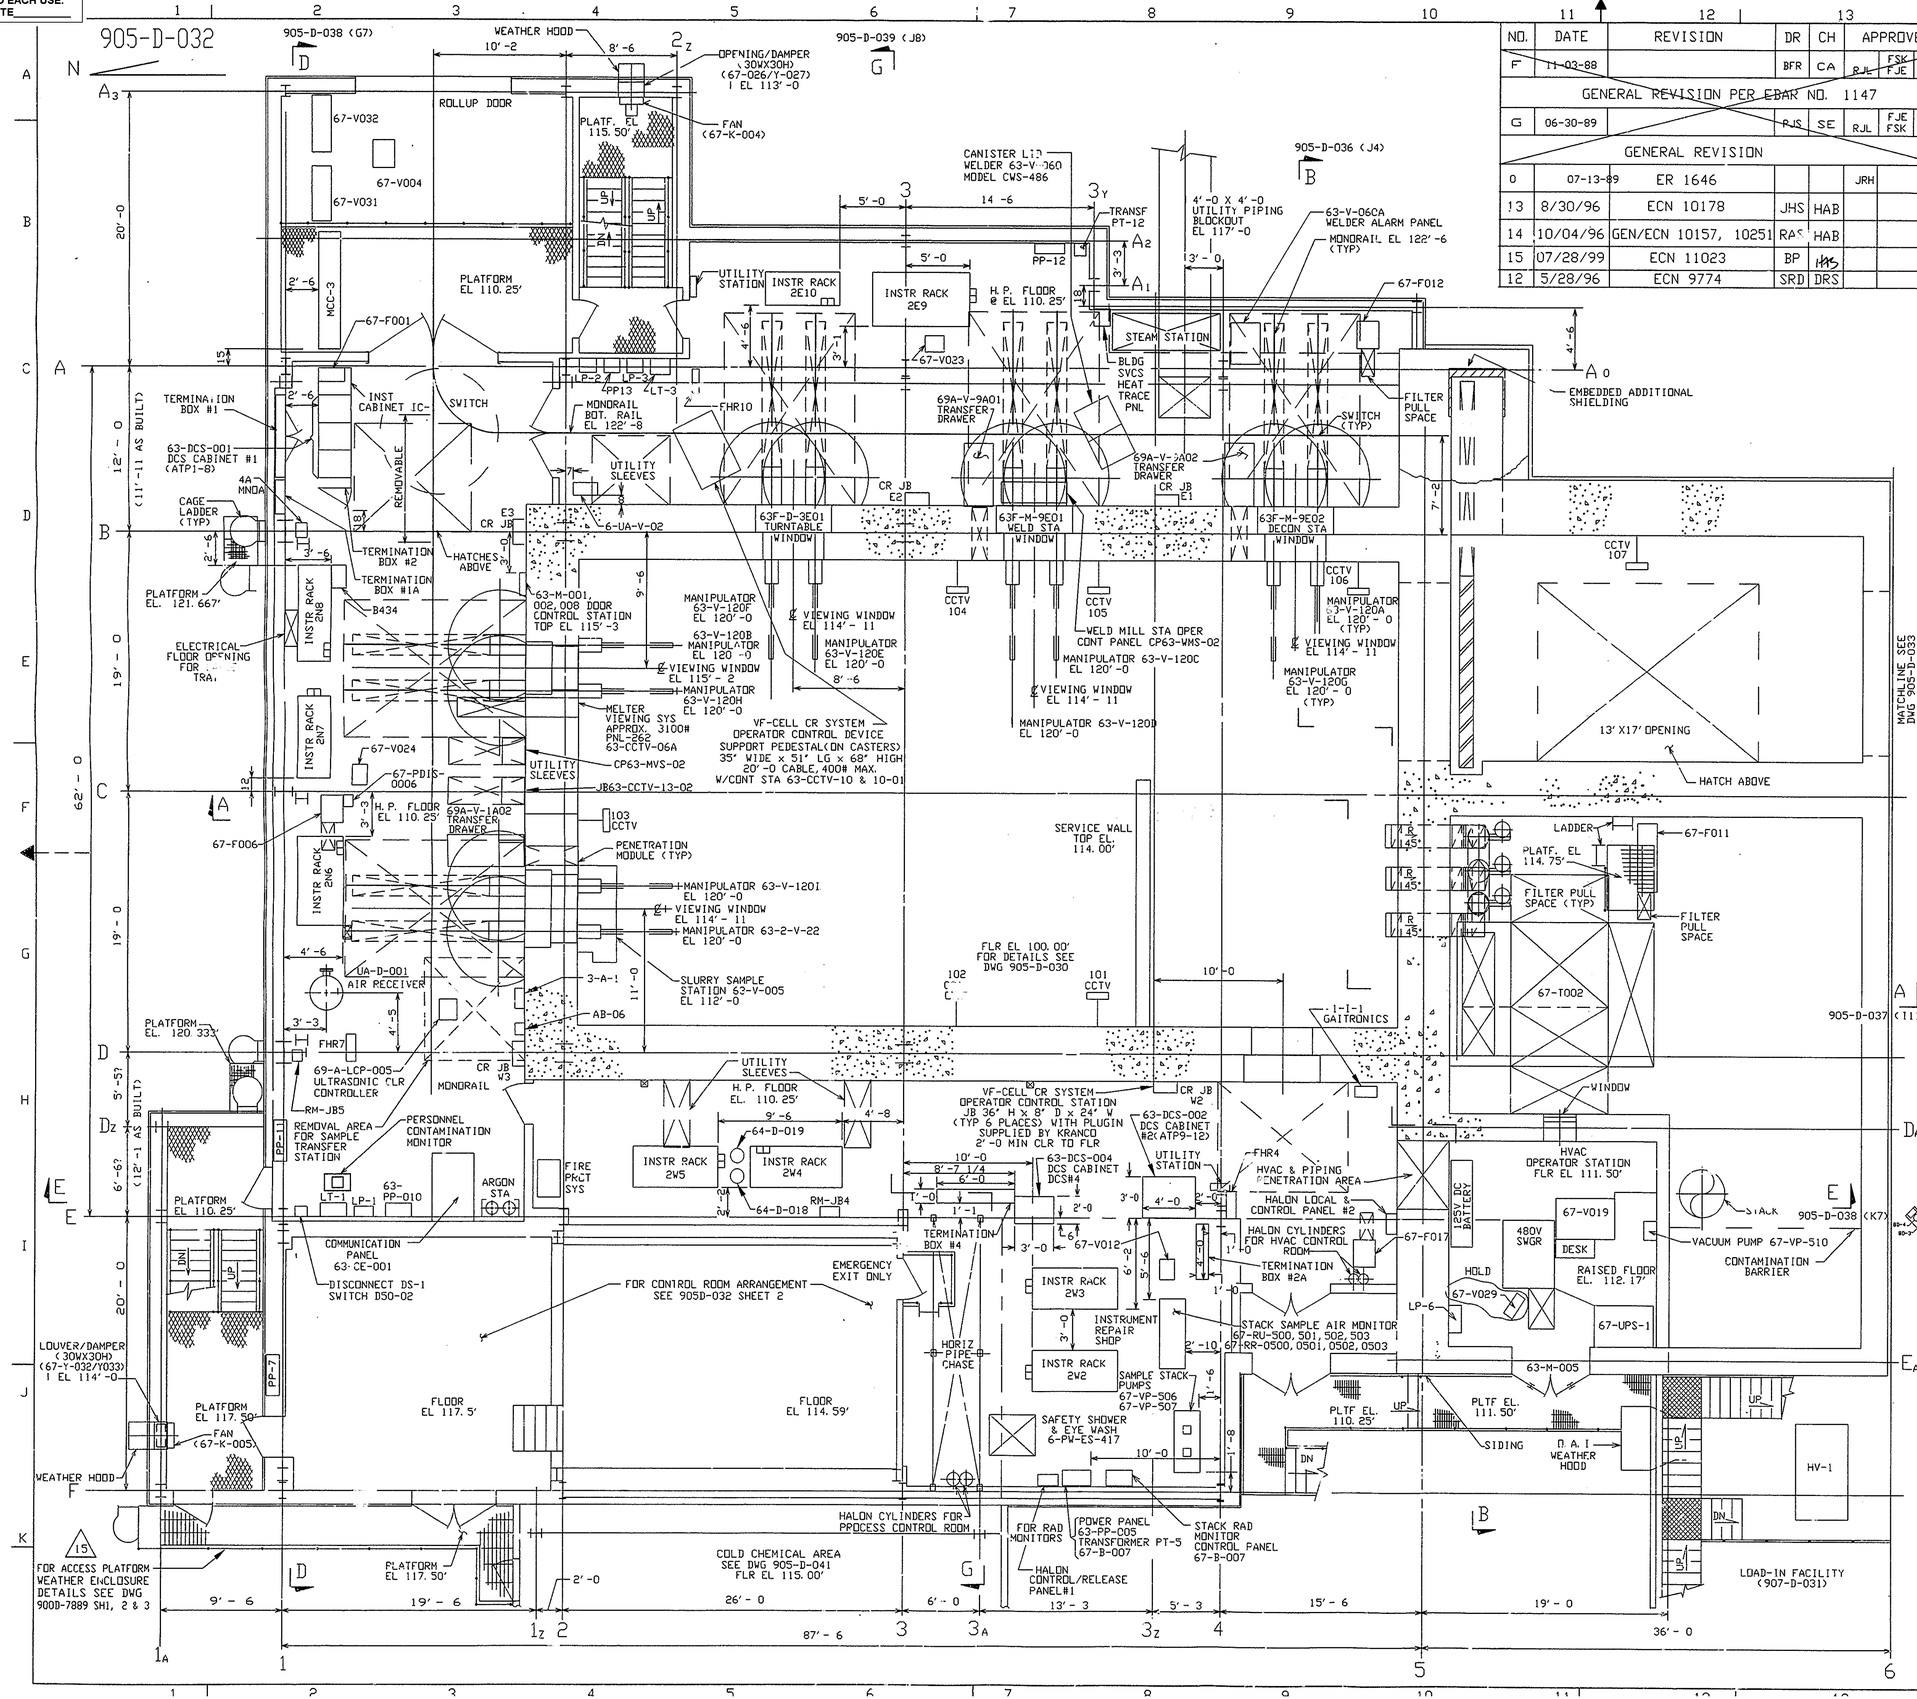

NO.	DATE	REVISION	DR	CH	APPROVED		
F	11-03-88		BFR	CA	RJL	FSK FJE	FJES
GENERAL REVISION PER EBAR NO. 1147							
G	06-30-89		RJS	SE	RJL	FJE FSK	FJES
GENERAL REVISION							
0	07-13-89	ER 1646			JRH		
13	8/30/96	ECN 10178	JHS	HAB			
14	10/04/96	GEN/ECN 10157, 10251	RAS	HAB			
15	07/28/99	ECN 11023	BP	HAS			
12	5/28/96	ECN 9774	SRD	DRS			

NO.	DATE	REVISION	DR	CH	APPROVED		
B	11-11-86		RJL	FSK	RJL	FSK	MDW
GENERAL REVISION							
C	04-21-87		TJK	TJP	RJL	FSK	MDW
GENERAL REVISION PER EBAR 851A DATED 3-19-87.							
D	11-04-87		TJK	SJE	RJL	FSK	MDW
GENERAL REVISION PER TA-612.							
E	04-21-88		TJK	MJS	RJL	FSK	MDW
GENERAL REVISION PER TA-688, 724 & 736.							

NOTES

CCTV # IS TYPICAL AS FOLLOWS; 63-CCTV-01-XXX, WHERE XXX IS CAMERA # SHOWN ON THIS SHEET

REFERENCE DRAWINGS

905-D-030	G/A VITRIFICATION FACILITY PLAN EL. 100.00'
905-D-031	G/A VITRIFICATION FACILITY EDR CPC PLAN EL. 100.00'
905-D-032	G/A VITRIFICATION FACILITY PLAN EL. 110.00'
905-D-033	G/A VITRIFICATION FACILITY EDR CPC PLAN EL. 117.00'
905-D-034	G/A VITRIFICATION FACILITY PLAN EL. 124.00' AND ABOVE
905-D-035	G/A VITRIFICATION FACILITY EDR CPC PLAN EL. 131.00'
905-D-036	G/A VITRIFICATION FACILITY SECTIONS
905-D-037	G/A VITRIFICATION FACILITY SECTIONS
905-D-038	G/A VITRIFICATION FACILITY SECTIONS
905-D-039	G/A VITRIFICATION FACILITY SECTIONS
905-D-040	G/A VITRIFICATION FACILITY PLAN EL. 146.25' AND ROOF
905-D-169	DIESEL STORAGE TANK
905-D-041	G/A COLD CHEMICAL BLDG PLAN EL 90.50' AND 100.00'
905-D-042	G/A COLD CHEMICAL BLDG PLAN EL 115.00' AND ABOVE
905-D-043	G/A COLD CHEMICAL BLDG SECTIONS
900D-2819	G/A DIESEL FUEL OIL STORAGE

LEGEND

DENOTES ADDITIONAL SHIELDING

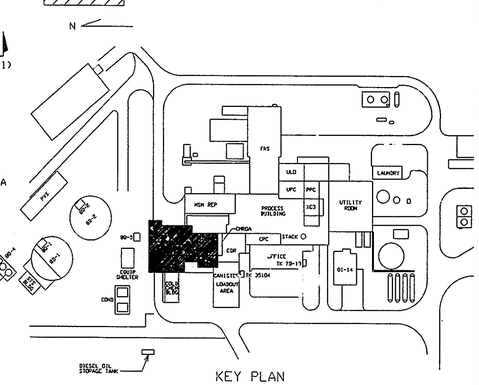

1 0 4 8 12 16 20FT 3/16" = 1'-0

FOR DRAWING INDEX SEE DRAWING NO. _____

APPRVD WVNS CO.		EBASCO SERVICES INCORPORATED A/E O.F.S. NO. 2388 TASK ORDER 009
PROJECT MGR M. D. WEINGART	08-26-86	FOR WEST VALLEY NUCLEAR SERVICES COMPANY, INC WEST VALLEY, NEW YORK
ENGINEER SUPV F. KOWALCZYK	08-26-86	
LEAD DISC ENGR F. KOWALCZYK	08-26-86	WEST VALLEY DEMONSTRATION PROJECT
DESIGN R. J. LEWKO	08-26-86	GENERAL ARRANGEMENT VITRIFICATION FACILITY PLAN EL. 110.25'
CHECKED T. J. PIAZZA	08-26-86	
DRAWN R. J. LEWKO	08-26-86	
DE-AC07-81NE44139 PROJECT NO.		SIZE D; INDEX CODE NUMBER: AREA, DR. TYP, CL, ORIG; DRAWING NO. 905-D-032; REV. 15
19-CWV-02275 SUBCONTRACT NO.		
ISSUED FOR CONSTRUCTION		SCALE 3/16"=1'-0; SPEC. CODES; A/E SHEET NO. 905-D-032 SH 1