VERIFY ALL DOCUMENTS FOR CURRENT REVISION AND PENDING CHANGES PRIOR TO EACH USE.
INIT_____ DATE_____

F	11-03-88	GENERAL REVISION PER EBAR NO. 1147	BFR	CA	RJL	FJE	FJES
G	06-30-89	GENERAL REVISION	PJS	SE	RJL	FJE FSK	FJES
0	07-13-89	ER 1646			JRH		
1	06/12/90	ECN 3387	YP	ATV			
2	03/18/96	ER 9757	SAB				
B	11-11-86	GENERAL REVISION			RJL	FSK	MDW
C	04-21-87	GENERAL REVISION PER EBAR 851A DATED 3-19-87			TJK	TJP	RJL FSK MDW
D	11-04-87	GENERAL REVISION PER TA-612			TJK	SJE	RJL FSK MDW
E	04-21-88	GENERAL REVISION PER TA-688 & 724			TJK	MJS	RJL FSK MDW

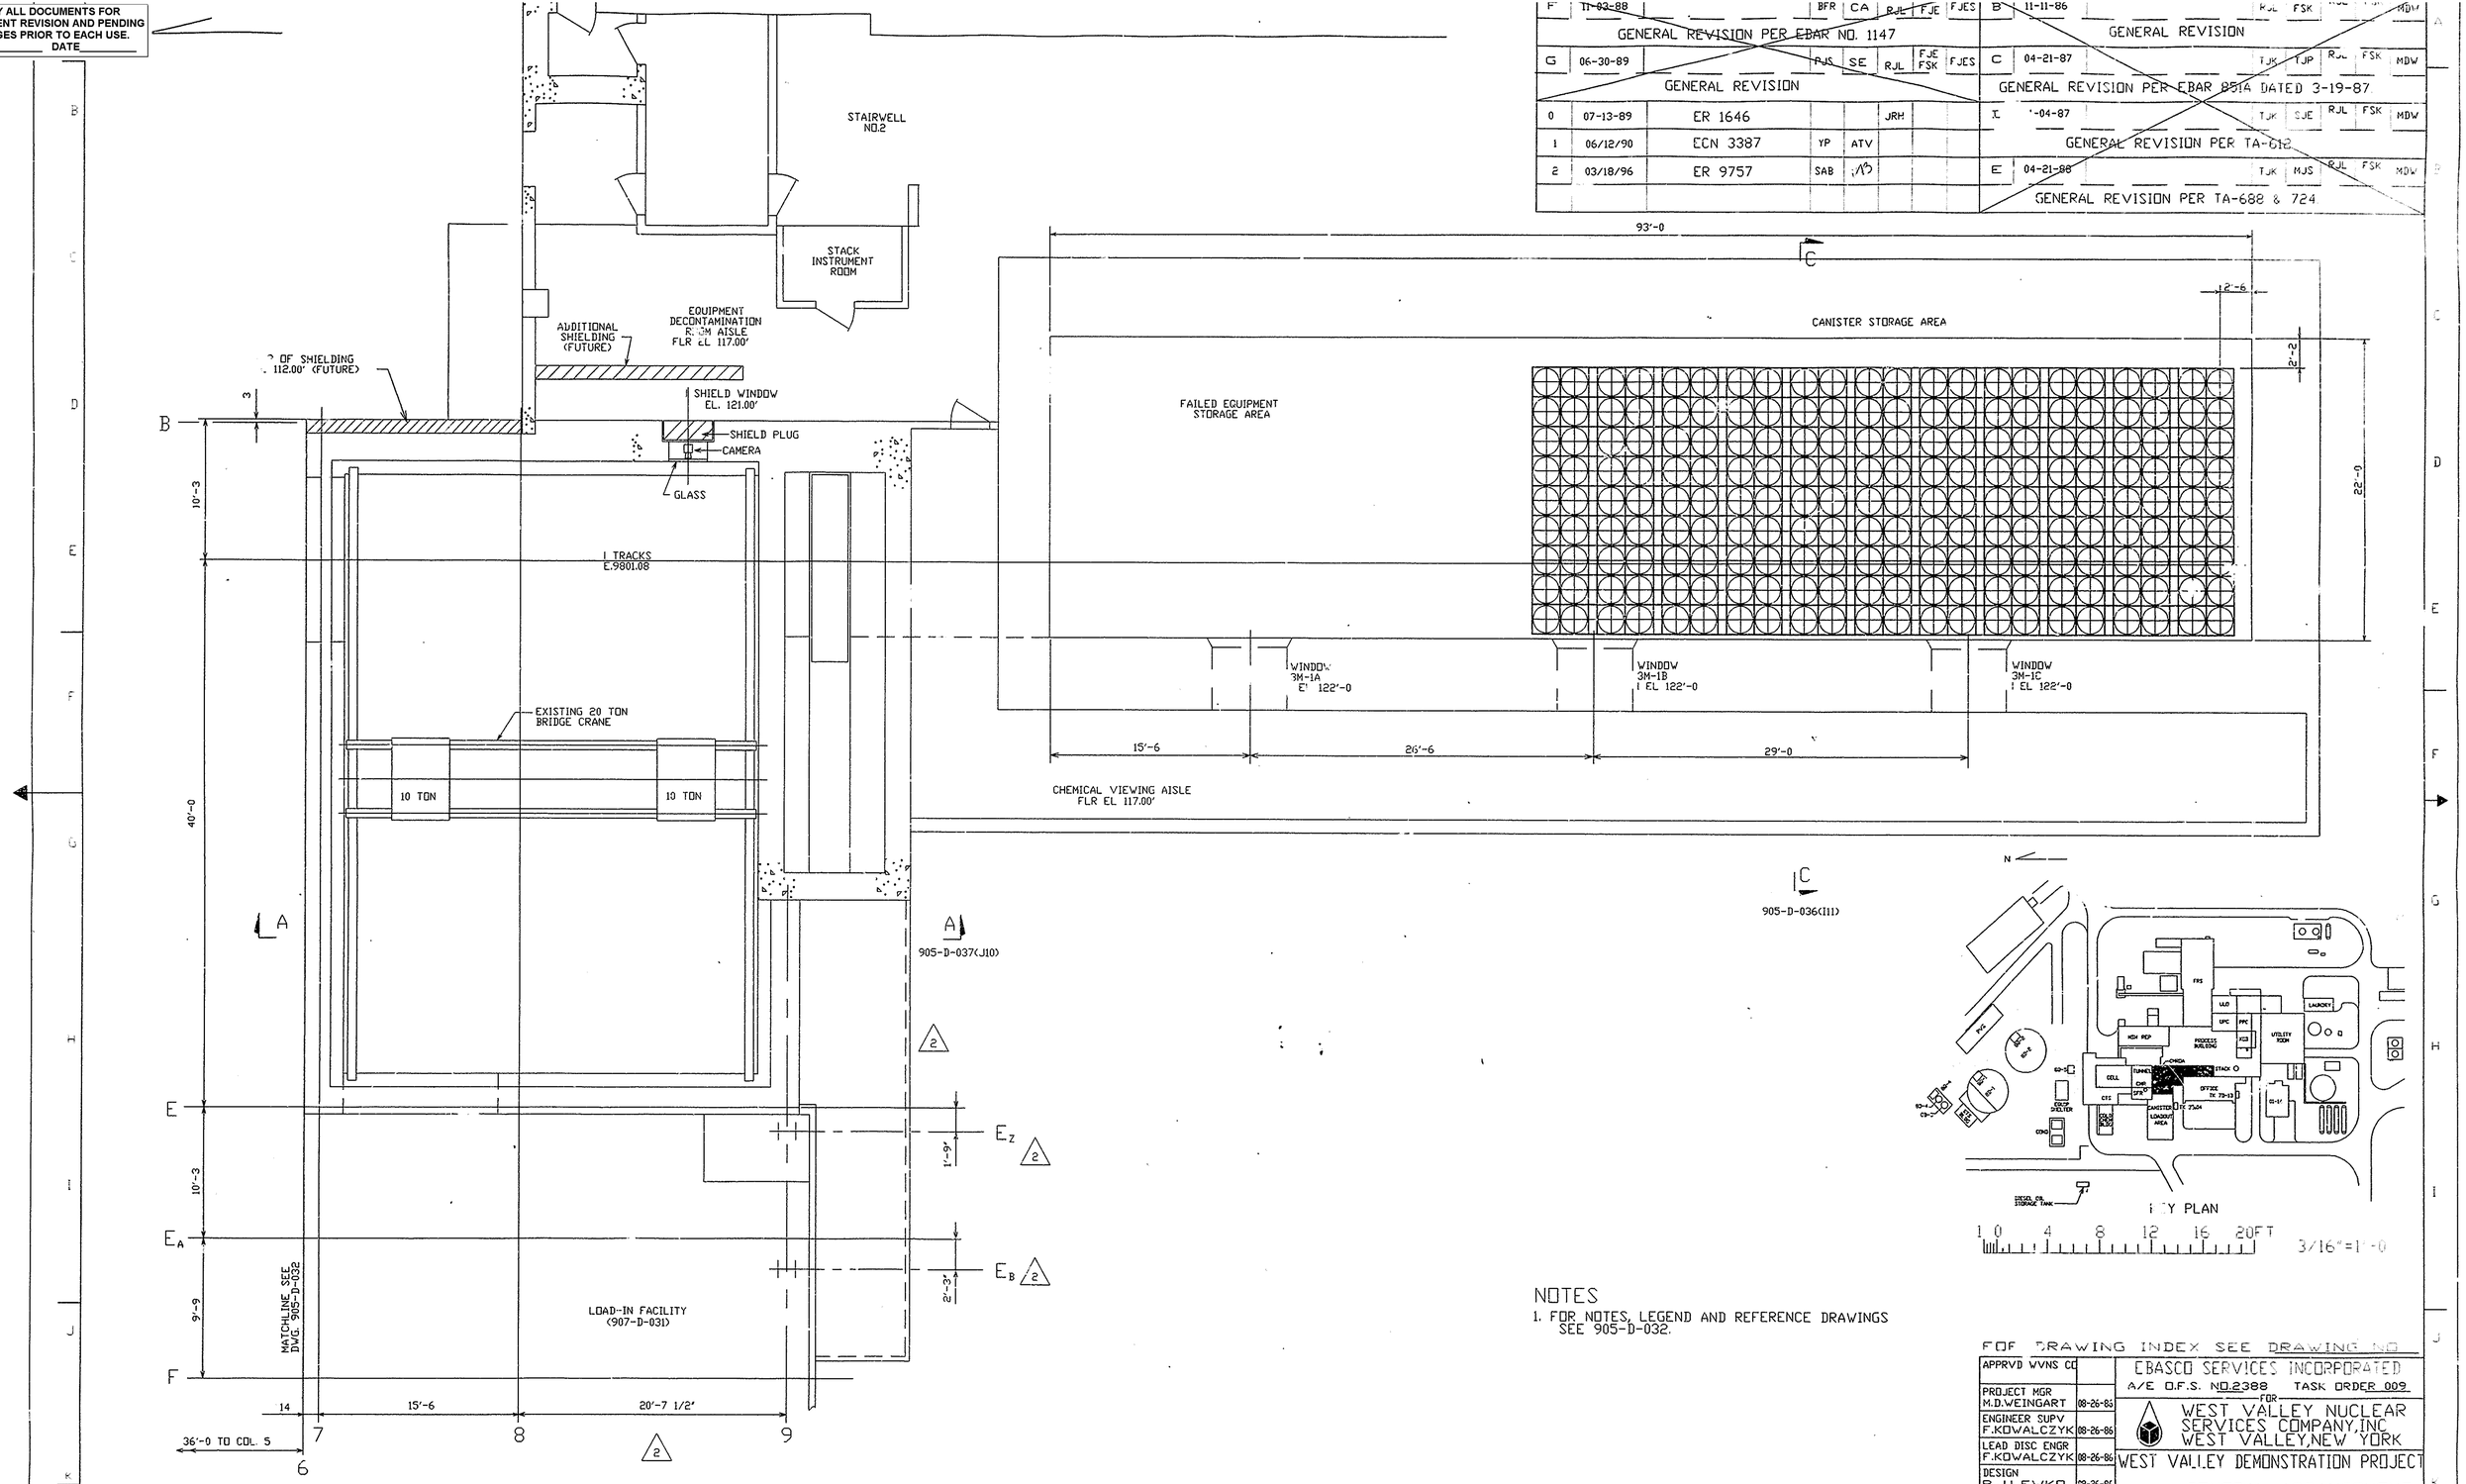

NOTES

1. FOR NOTES, LEGEND AND REFERENCE DRAWINGS SEE 905-D-032.

FOR DRAWING INDEX SEE DRAWING NO

APPRVD WVNS CO		EBASCO SERVICES INCORPORATED A/E O.F.S. NO.2388 TASK ORDER 009
PROJECT MGR M.D.WEINGART	08-26-86	FOR WEST VALLEY NUCLEAR SERVICES COMPANY,INC WEST VALLEY,NEW YORK
ENGINEER SUPV F.KOWALCZYK	08-26-86	
LEAD DISC ENGR F.KOWALCZYK	08-26-86	WEST VALLEY DEMONSTRATION PROJECT
DESIGN R.J.LEWKO	08-26-86	GENERAL ARRANGEMENT VITRIFICATION FACILITY EDR CPC PLAN EL.117.00'
CHECKED T.J.PIAZZA	08-26-86	
DRAWN R.J.LEWKO	DATE 08-26-86	
DE AC07-81NE44139 PROJECT NO.		SIZE D; INDEX CODE NUMBER: AREA, DR.TYP, CL, ORIG; DRAWING NO. 905-D-033; REV. 2
13-CWV-02275 SUBCONTRACT NO.		
ISSUED FOR CONSTRUCTION		SCALE 3/16"=1'-0; SPEC. CODES; A/E SHEET NO. 905-D-033 G

E033D001 1=64.00