905-D-035

N

VERIFY ALL DOCUMENTS FOR CURRENT REVISION AND PENDING CHANGES PRIOR TO EACH USE
INIT _____ DATE _____

NO.	DATE	REVISION	DR	CH	APPROVED		
F	11-03-88	GENERAL REVISION PER EBAR NO. 1147	BFR	CA	RJL	FSK FJE	FJES
G	06-30-89	GENERAL REVISION	PJS	SE	RJL	FJE FSK	FJES
0	07-13-89	ER 1646			JRH		
4	03/18/95	ECN 9757	SAB				
5	02/07/2005	ECN 26170		HAB			
3	4/13/94	FCN VF-2B-1742	DMM				

NO.	DATE	REVISION	DR	CH	APPROVED		
B	1-11-86	GENERAL REVISION	RJL	FSK	RJL	FSK	MDW
C	04-21-87	GENERAL REVISION PER EBAR 851A DATED 3-19-87.	TJK	TJP	RJL	FSK	MDW
D	11-04-87	GENERAL REVISION PER TA-612	TJK	SJE	RJL	FSK	MDW
E	04-21-88	GENERAL REVISION PER TA-688 & 724.	TJK	MJS	RJL	FSK	MDW

NOTES

1. FOR NOTES, LEGEND AND REFERENCE DRAWINGS SEE 905-D-032.
2. REFERENCE DRAWING 905D-035 FOR SUPPORT LOCATION

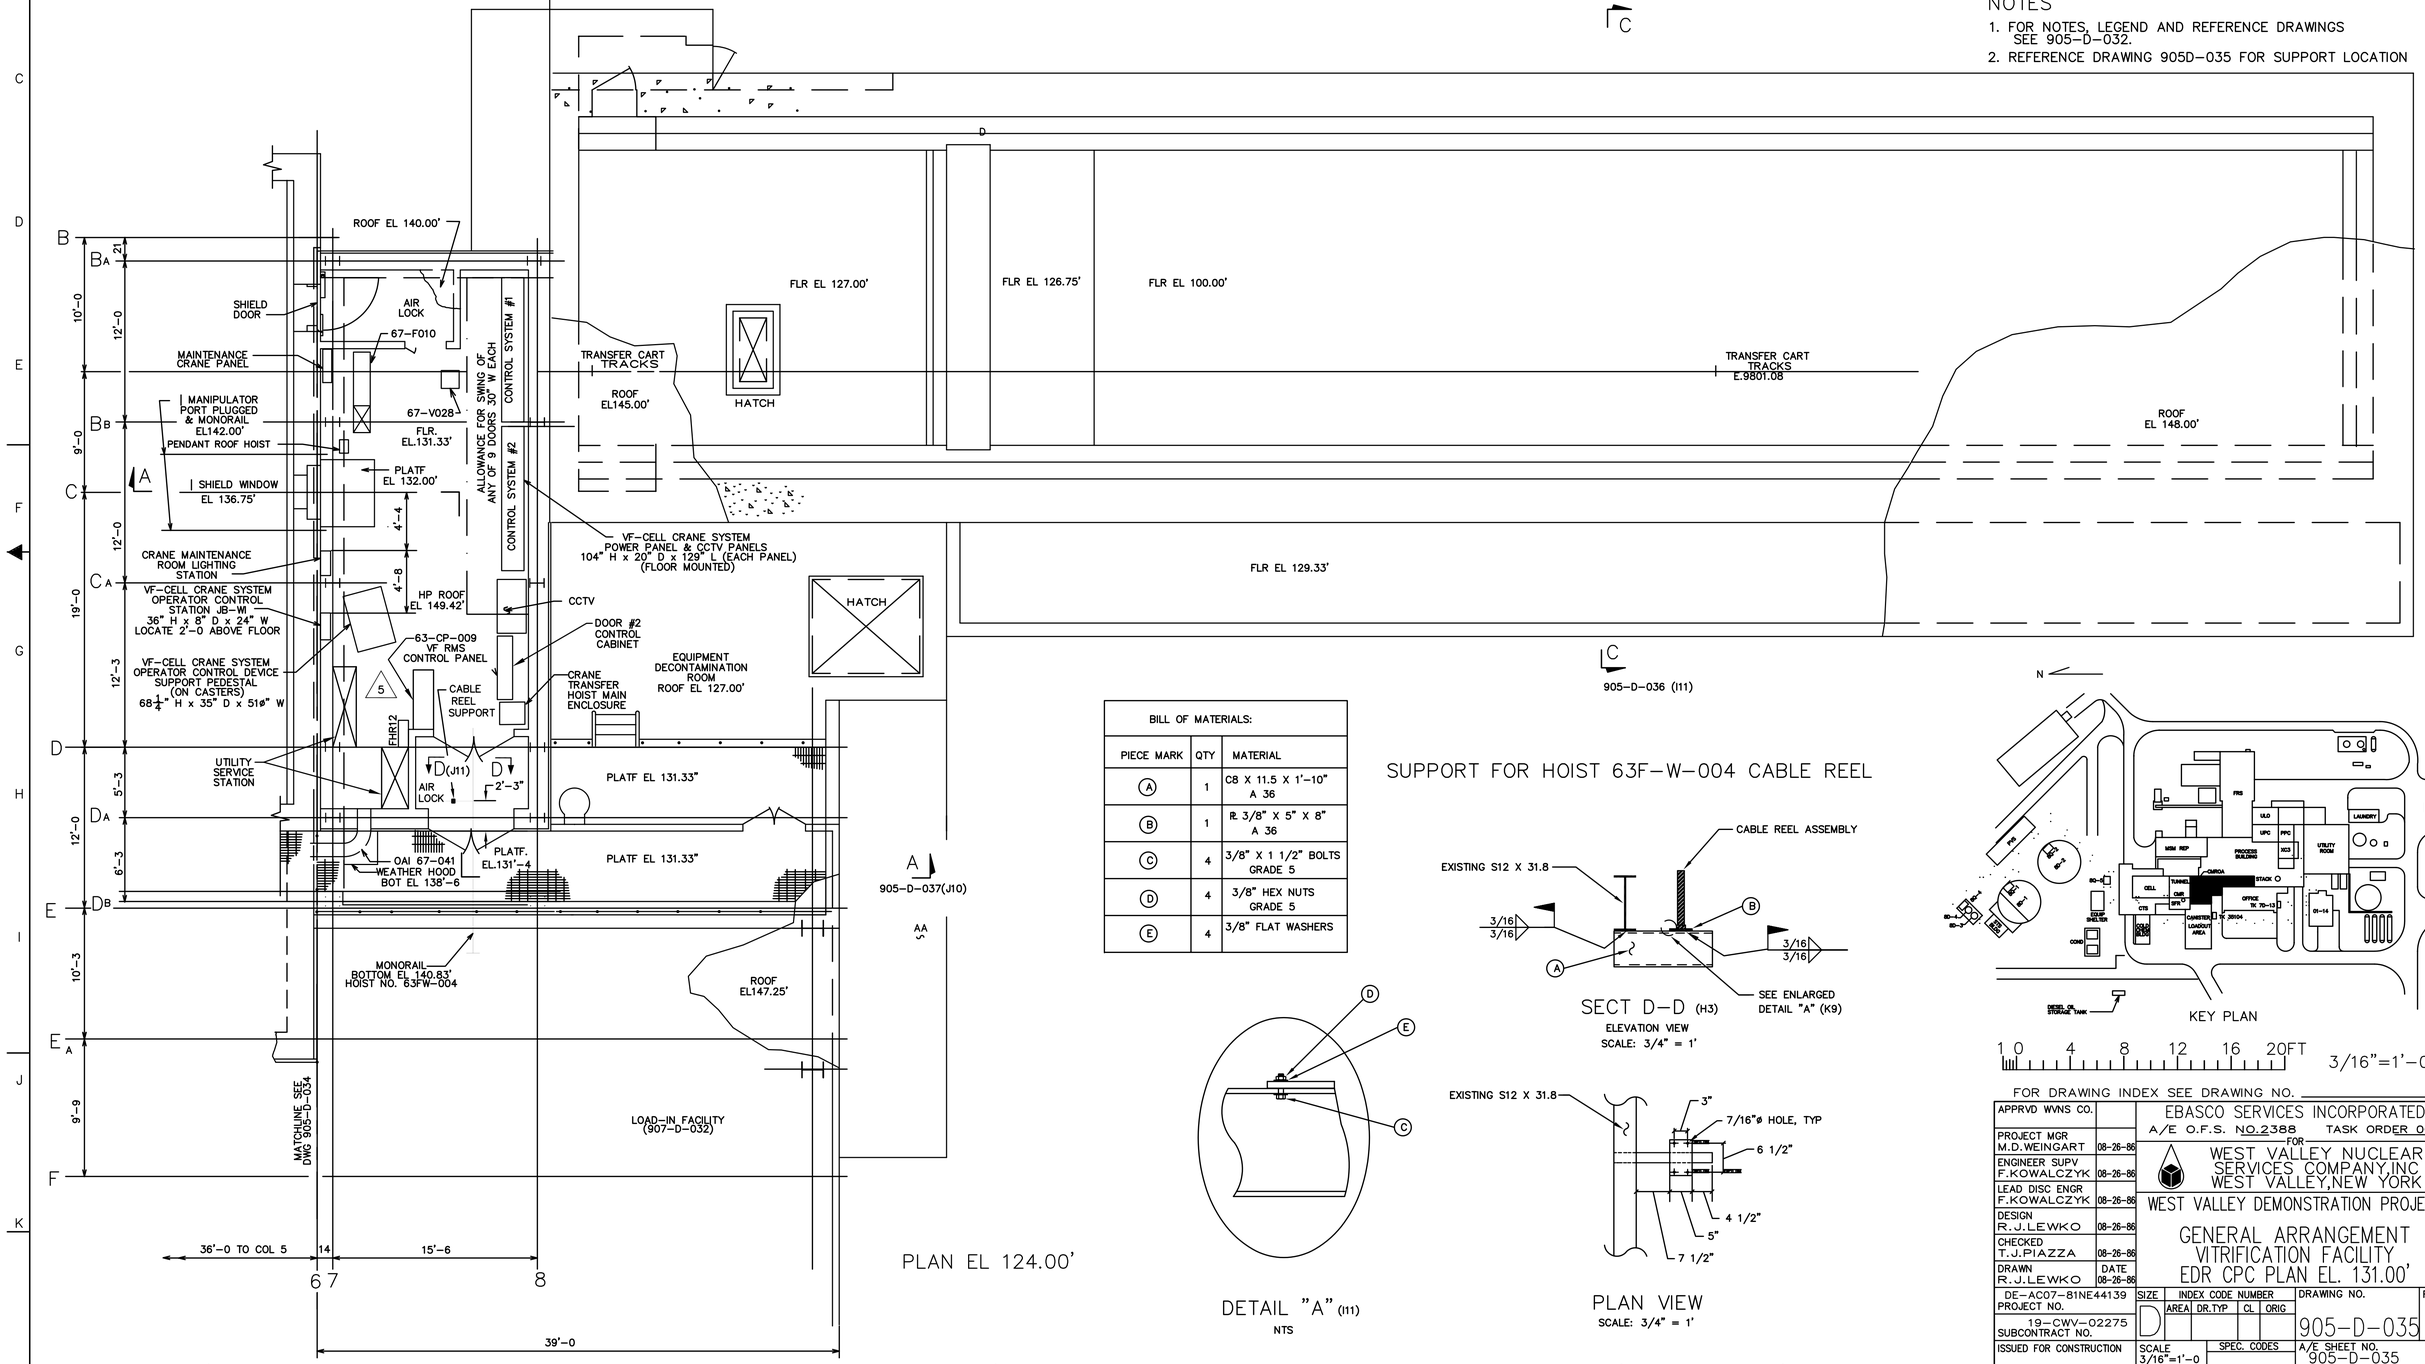

BILL OF MATERIALS:		
PIECE MARK	QTY	MATERIAL
A	1	C8 X 11.5 X 1'-10" A 36
B	1	PL 3/8" X 5" X 8" A 36
C	4	3/8" X 1 1/2" BOLTS GRADE 5
D	4	3/8" HEX NUTS GRADE 5
E	4	3/8" FLAT WASHERS

SUPPORT FOR HOIST 63F-W-004 CABLE REEL

SECT D-D (H3)
ELEVATION VIEW
SCALE: 3/4" = 1'

DETAIL "A" (I11)
NTS

PLAN VIEW
SCALE: 3/4" = 1'

KEY PLAN

1 0 4 8 12 16 20FT 3/16"=1'-0

FOR DRAWING INDEX SEE DRAWING NO. _____

APPRVD WVNS CO.		EBASCO SERVICES INCORPORATED A/E O.F.S. NO.2388 TASK ORDER 009
PROJECT MGR M.D.WEINGART	08-26-86	FOR WEST VALLEY NUCLEAR SERVICES COMPANY,INC WEST VALLEY,NEW YORK
ENGINEER SUPV F.KOWALCZYK	08-26-86	
LEAD DISC ENGR F.KOWALCZYK	08-26-86	WEST VALLEY DEMONSTRATION PROJECT
DESIGN R.J.LEWKO	08-26-86	GENERAL ARRANGEMENT VITRIFICATION FACILITY EDR CPC PLAN EL. 131.00'
CHECKED T.J.PIAZZA	08-26-86	
DRAWN R.J.LEWKO	DATE 08-26-86	
DE-AC07-81NE44139 PROJECT NO.		SIZE D; INDEX CODE NUMBER: AREA, DR.TYP, CL, ORIG; DRAWING NO. 905-D-035; REV. 5
19-CWV-02275 SUBCONTRACT NO.		
ISSUED FOR CONSTRUCTION		SCALE 3/16"=1'-0; SPEC. CODES; A/E SHEET NO. 905-D-035 G

149112 1=64.00