VERIFY ALL DOCUMENTS FOR CURRENT REVISION AND PENDING CHANGES PRIOR TO EACH USE.
INIT_____ DATE_____

5-D-036

NO.	DATE	REVISION	DR	CH	APPROVED		
G	06-30-89	GENERAL REVISION	PJS	SE	RJL	FJE FSK	FJES
		ER 1646					
		ECN 3387					
2	9/24/91	ECN 4375	DAK	DRS	ZB		
3	11/18/92	ECN 5684	DAK	HAB	ZB		
4	01/28/94	ECN 7441	HJL	DRS	GWS		
5	03/24/95	ECN 8770	BP	KQ			
6	03/13/96	ECN 9757	SAB	HAB			
7	10/9/96	ECN 10251	RAS	[illegible]			

NO.	DATE	REVISION	DR	CH	APPROVED		
B	11-11-86	GENERAL REVISION	RJL	FSK	RJL	FSK	MDW
C	04-21-87	GENERAL REVISION PER EBAR 851A DATED 3-19-87.	TJK	TJP	RJL	FSK	MDW
D	11-04-87	GENERAL REVISION PER TA-612	TJK	SJE	RJL	FSK	MDW
E	04-21-88	GENERAL REVISION PER TA-688 & 724.	TJK	MJS	RJL	FSK	MDW
F	11-03-88	GENERAL REVISION PER EBAR NO. 1147	BFR	CA	RJL	FSK FJE	FJES

NOTES

1. FOR NOTES, LEGEND AND REFERENCE DRAWINGS SEE 905-D-032.

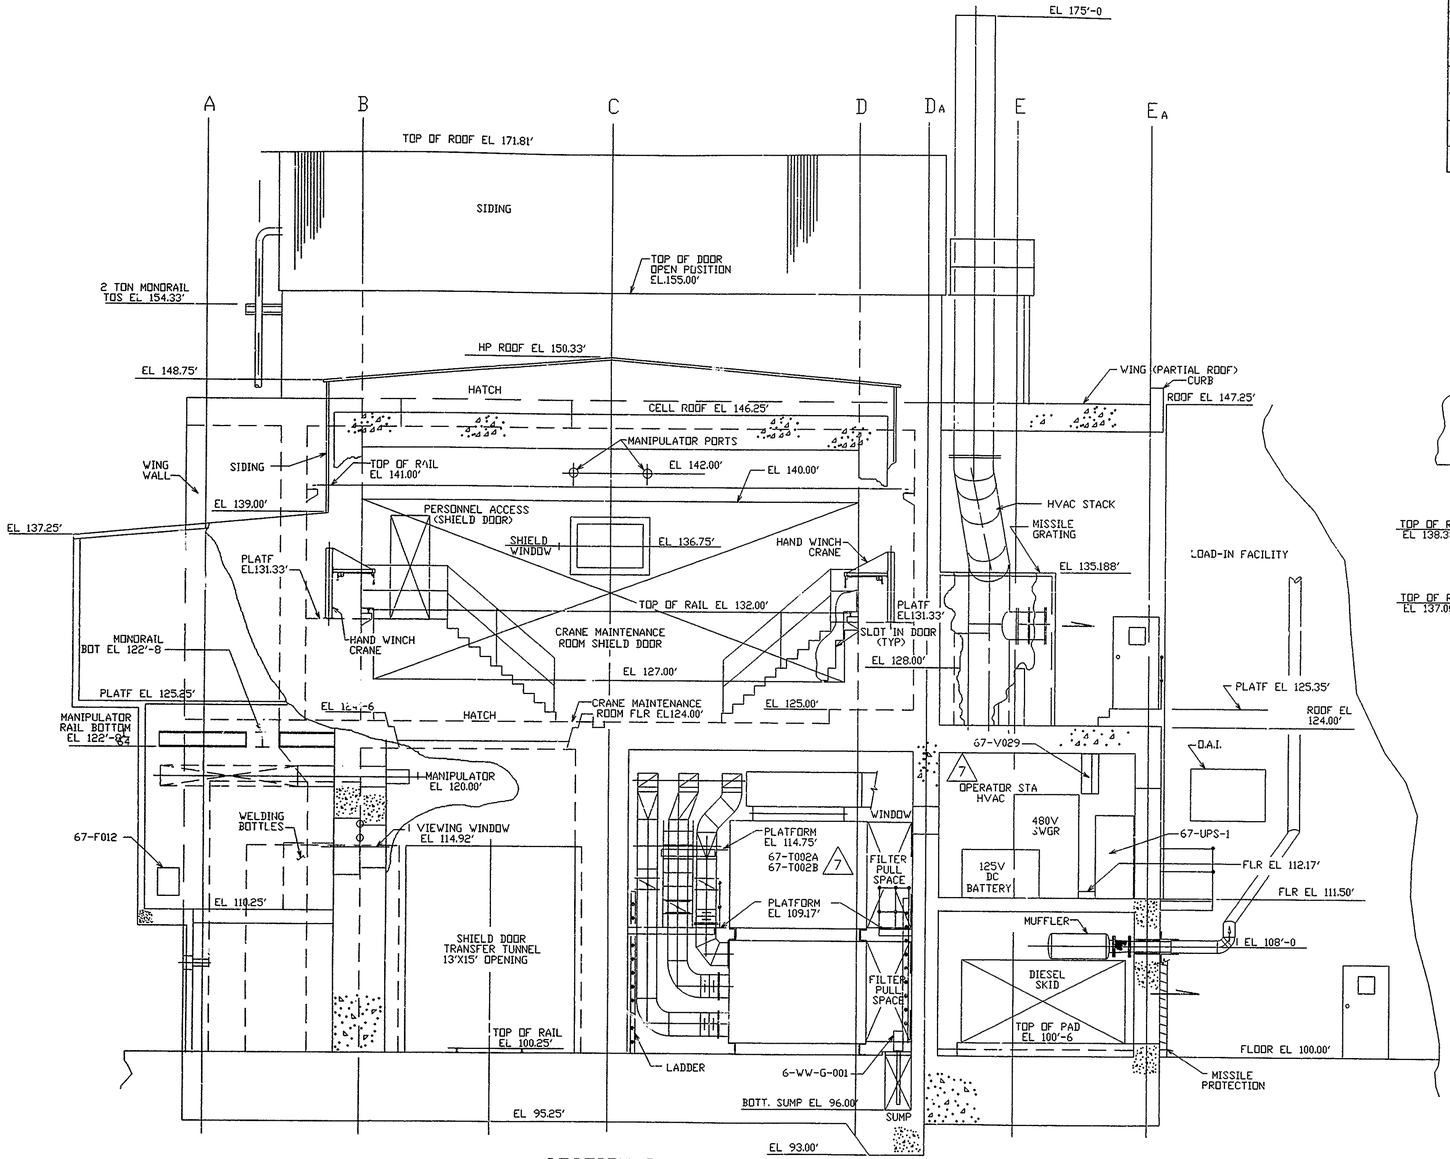

SECTION B
(905-D-030 C10)
(905-D-032 B9)
(905-D-034 B10)

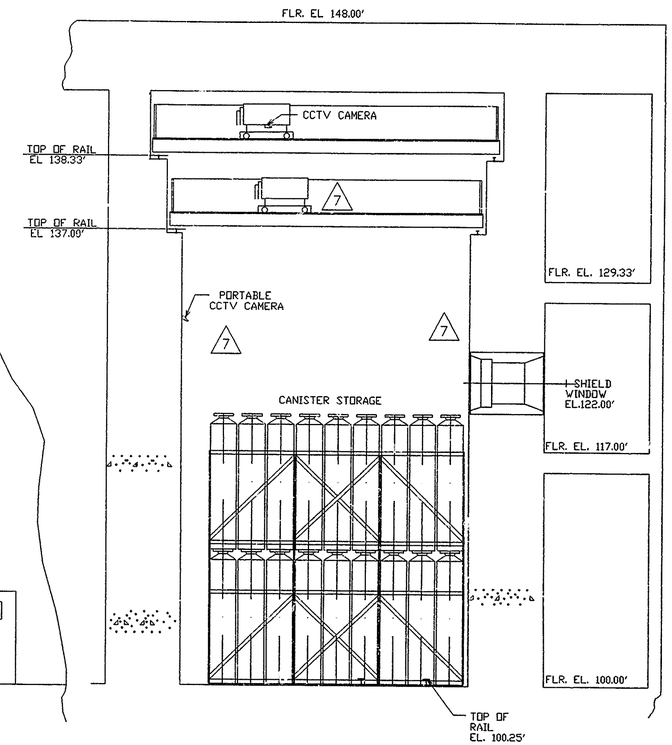

SECTION C
(905-D-031 C12)
(905-D-033 G12)
(905-D-035 G11)

1 0 4 8 12 16 20FT 3/16"=1'-0

FOR DRAWING INDEX SEE DRAWING NO. _____

APPRVD WVNS CO.		EBASCO SERVICES INCORPORATED A/E D.F.S. NO.2388 TASK ORDER 009
PROJECT MGR M.D.WEINGART	08-26-86	FOR WEST VALLEY NUCLEAR SERVICES COMPANY,INC WEST VALLEY,NEW YORK
ENGINEER SUPV F.S.KOWALCZYK	08-26-86	
LEAD DISC ENGR F.S.KOWALCZYK	08-26-86	WEST VALLEY DEMONSTRATION PROJECT
DESIGN R.J.LEWKO	08-26-86	GENERAL ARRANGEMENT VITRIFICATION FACILITY SECTIONS
CHECKED T.J.PIAZZA	08-26-86	
DRAWN R.J.LEWKO	DATE 08-26-86	
DE-AC07-81NE44139 PROJECT NO.		SIZE D; INDEX CODE NUMBER: AREA, DR.TYP, CI, ORIG; DRAWING NO. 905-D-036; REV. 7
19-CWV-02275 SUBCONTRACT NO.		
ISSUED FOR CONSTRUCTION		SCALE; SPEC. CODES; A/E SHEET NO. 905-D-036 G