905-D-037

N

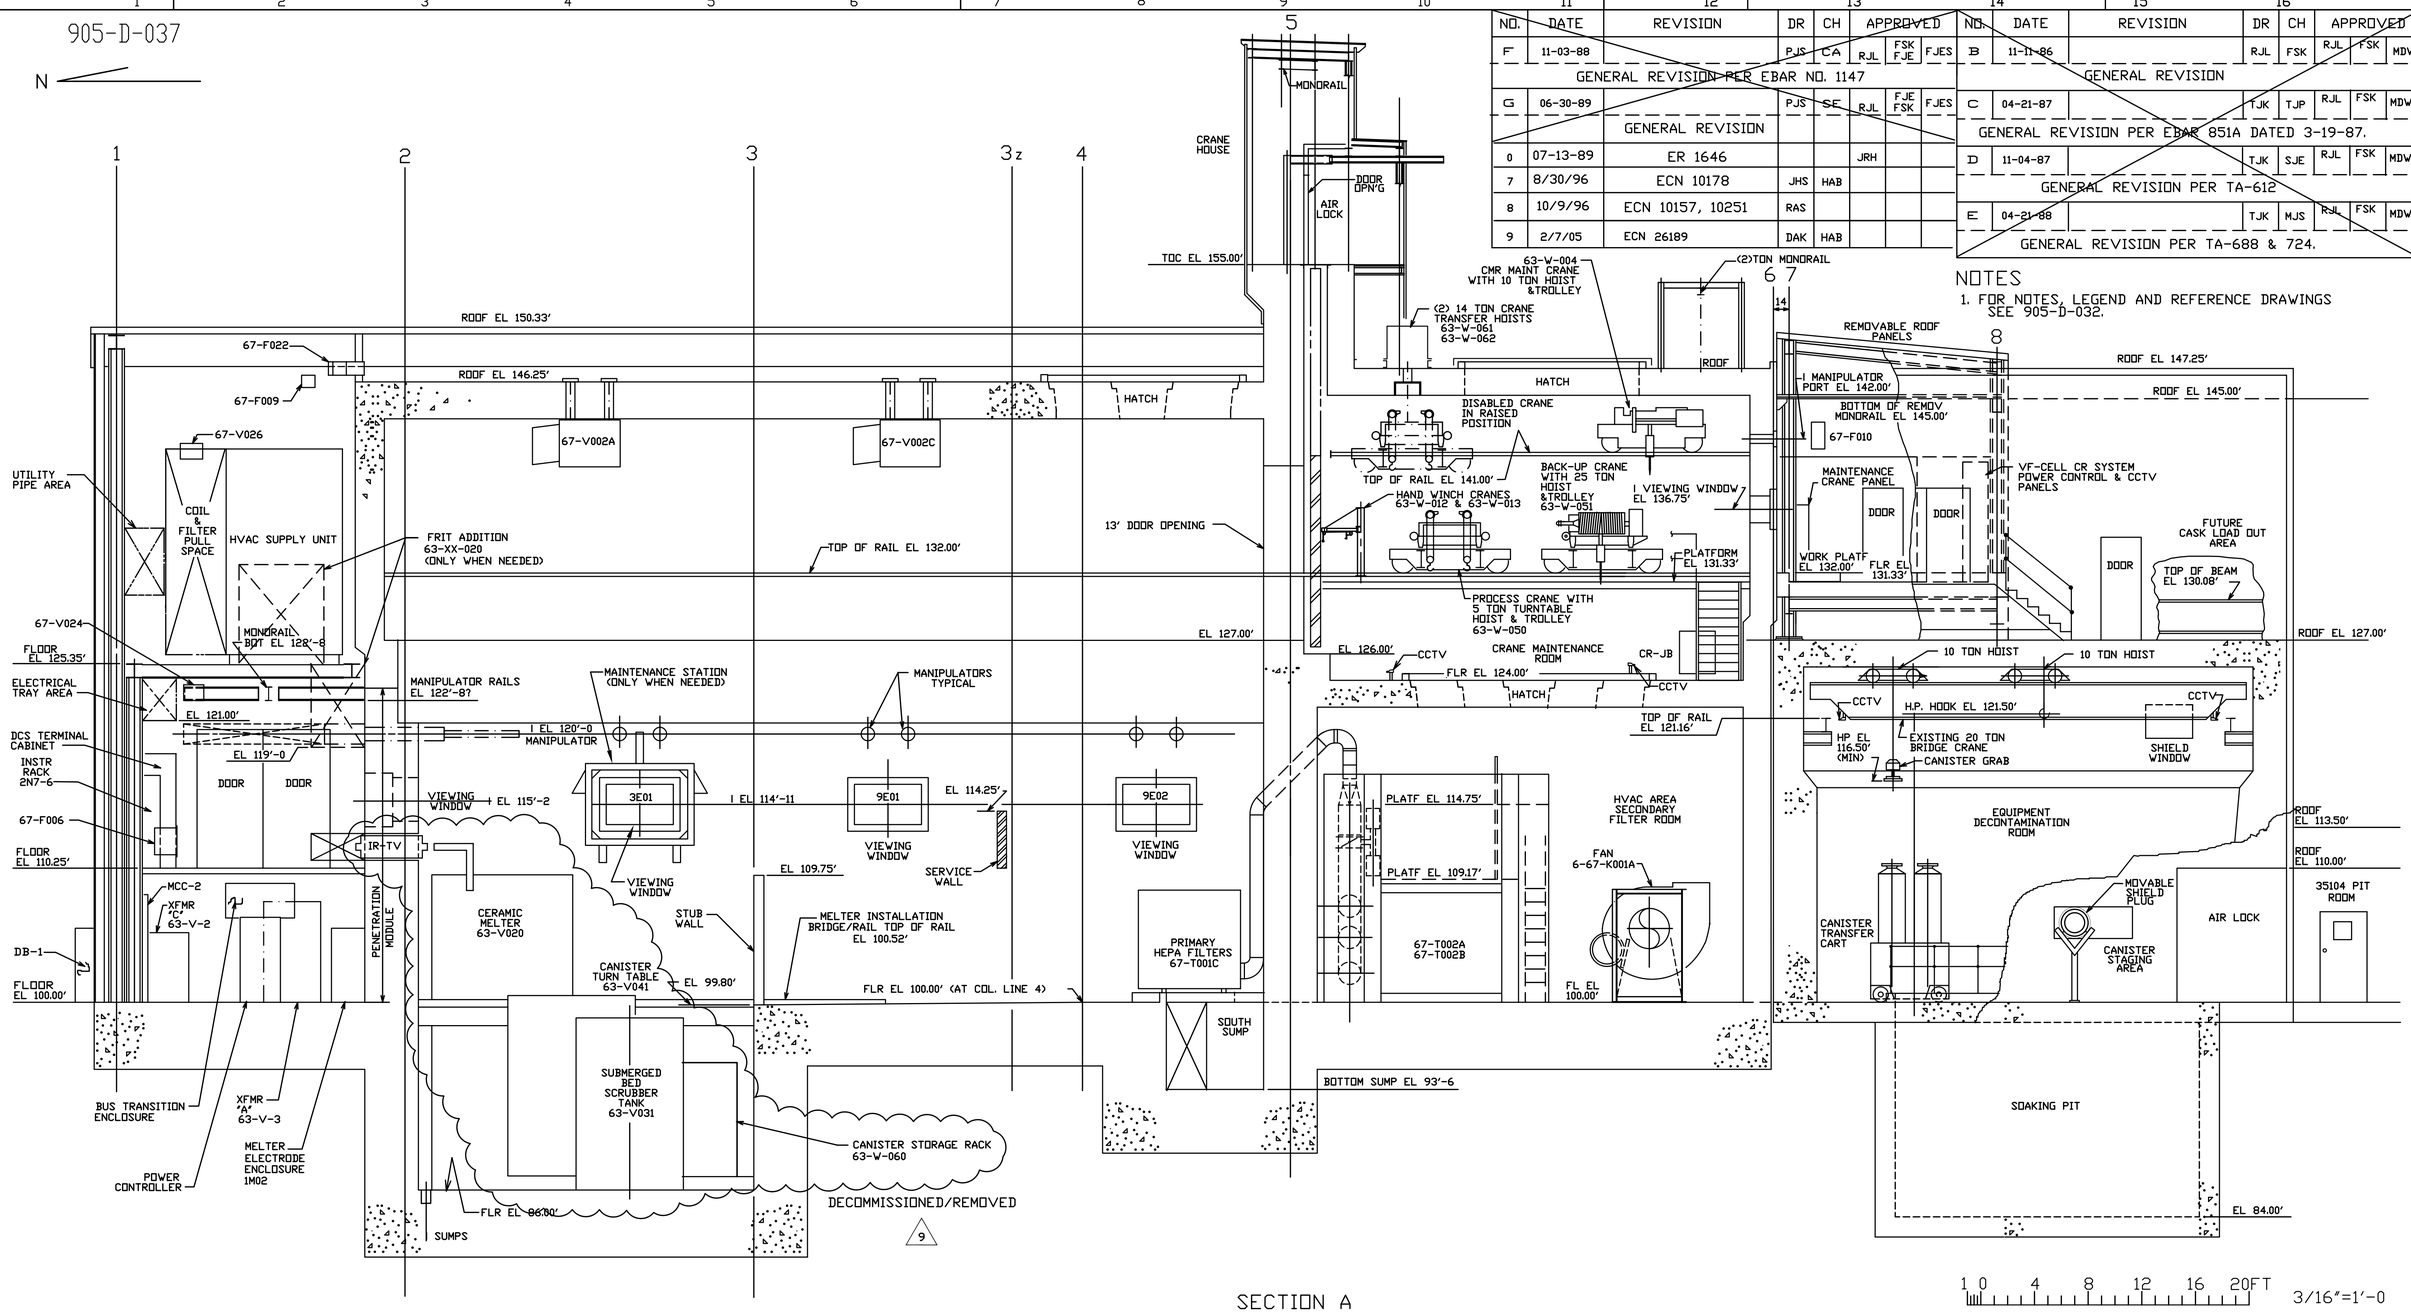

NO.	DATE	REVISION	DR	CH	APPROVED		
F	11-03-88	GENERAL REVISION PER EBAR NO. 1147	PJS	CA	RJL	FSK FJE	FJES
G	06-30-89	GENERAL REVISION	PJS	SE	RJL	FJE FSK	FJES
0	07-13-89	ER 1646			JRH		
7	8/30/96	ECN 10178	JHS	HAB			
8	10/9/96	ECN 10157, 10251	RAS				
9	2/7/05	ECN 26189	DAK	HAB			

NO.	DATE	REVISION	DR	CH	APPROVED		
B	11-11-86	GENERAL REVISION	RJL	FSK	RJL	FSK	MDW
C	04-21-87	GENERAL REVISION PER EBAR 851A DATED 3-19-87.	TJK	TJP	RJL	FSK	MDW
D	11-04-87	GENERAL REVISION PER TA-612	TJK	SJE	RJL	FSK	MDW
E	04-21-88	GENERAL REVISION PER TA-688 & 724.	TJK	MJS	RJL	FSK	MDW

NOTES

1. FOR NOTES, LEGEND AND REFERENCE DRAWINGS SEE 905-D-032.

SECTION A

(905-D-030 H13)
(905-D-031 K5)
(905-D-032 G13)
(905-D-033 H6)
(905-D-034 F13)

1 0 4 8 12 16 20FT 3/16"=1'-0

FOR DRAWING INDEX SEE DRAWING NO.

APPRVD WVNS CO.		EBASCO SERVICES INCORPORATED A/E O.F.S. NO.2388 TASK ORDER 009
PROJECT MGR M.D.WEINGART	08-26-86	FOR WEST VALLEY NUCLEAR SERVICES COMPANY,INC WEST VALLEY,NEW YORK
ENGINEER SUPV F.KOWALCZYK	08-26-86	
LEAD DISC ENGR F.KOWALCZYK	08-26-86	WEST VALLEY DEMONSTRATION PROJECT
DESIGN R.J.LEWKO	08-26-86	GENERAL ARRANGEMENT VITRIFICATION FACILITY SECTIONS
CHECKED T.J.PIAZZA	08-26-86	
DRAWN R.J.LEWKO	DATE 08-26-86	
DE-AC07-81NE44139 PROJECT NO.		SIZE D; INDEX CODE NUMBER (AREA, DR.TYP, CL, ORIG); DRAWING NO. 905-D-037; REV. 9
19-CWV-02275 SUBCONTRACT NO.		
ISSUED FOR CONSTRUCTION		SCALE 3/16"=1'-0; SPEC. CODES; A/E SHEET NO. 905-D-037 G

VERIFY ALL DOCUMENTS FOR CURRENT REVISION AND PENDING CHANGES PRIOR TO EACH USE
INIT _____ DATE _____

149748 1=64.00