VERIFY ALL DOCUMENTS FOR CURRENT REVISION AND PENDING CHANGES PRIOR TO EACH USE.
INIT_____ DATE_____

NO	DATE	REVISION	DR	CH	APPROVED		
B	04-21-88		TJK	MJS	RJL	FSK	MDW
		GENERAL REVISION PER TA-688,724 & 736.					
C	11-03-88		BFR	CA	RJL	FSK FJE	FJES
		GENERAL REVISION PER EBAR NO 1147					
D	06-30-89		PJS	SE	RJL	FJE FSK	FJES
		GENERAL REVISION					
0	07-13-89	ER 1646			JRH		
7	03/18/96	ECN 9757	SAB	HAB			
8	10/10/96	ECN 10251	RAS	HAB			
9	07/28/99	ECN 11023	[illegible]	[illegible]			
4	4/5/93	ECN 5196	LRK	DRS	GGT		
5	2/08/94	ECN 7253	HJL	KO	GGT		
6	10/27/94	ECN 7645	SRD	GLS	GFB		

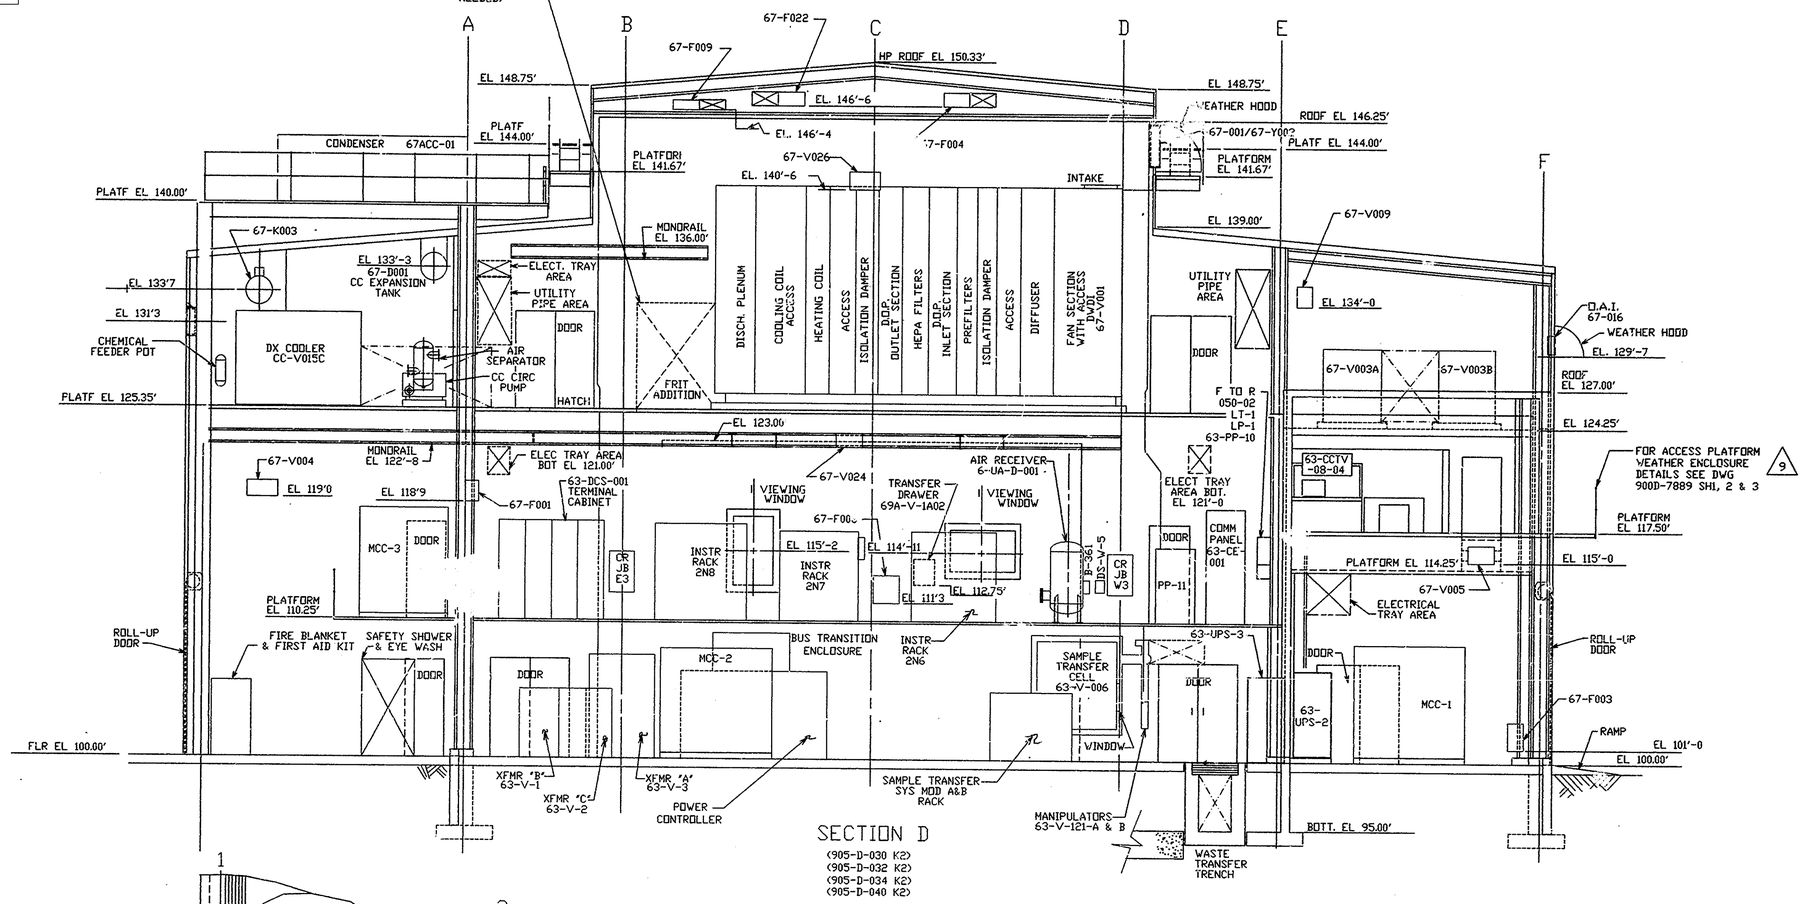

SECTION D
(905-D-030 K2)
(905-D-032 K2)
(905-D-034 K2)
(905-D-040 K2)

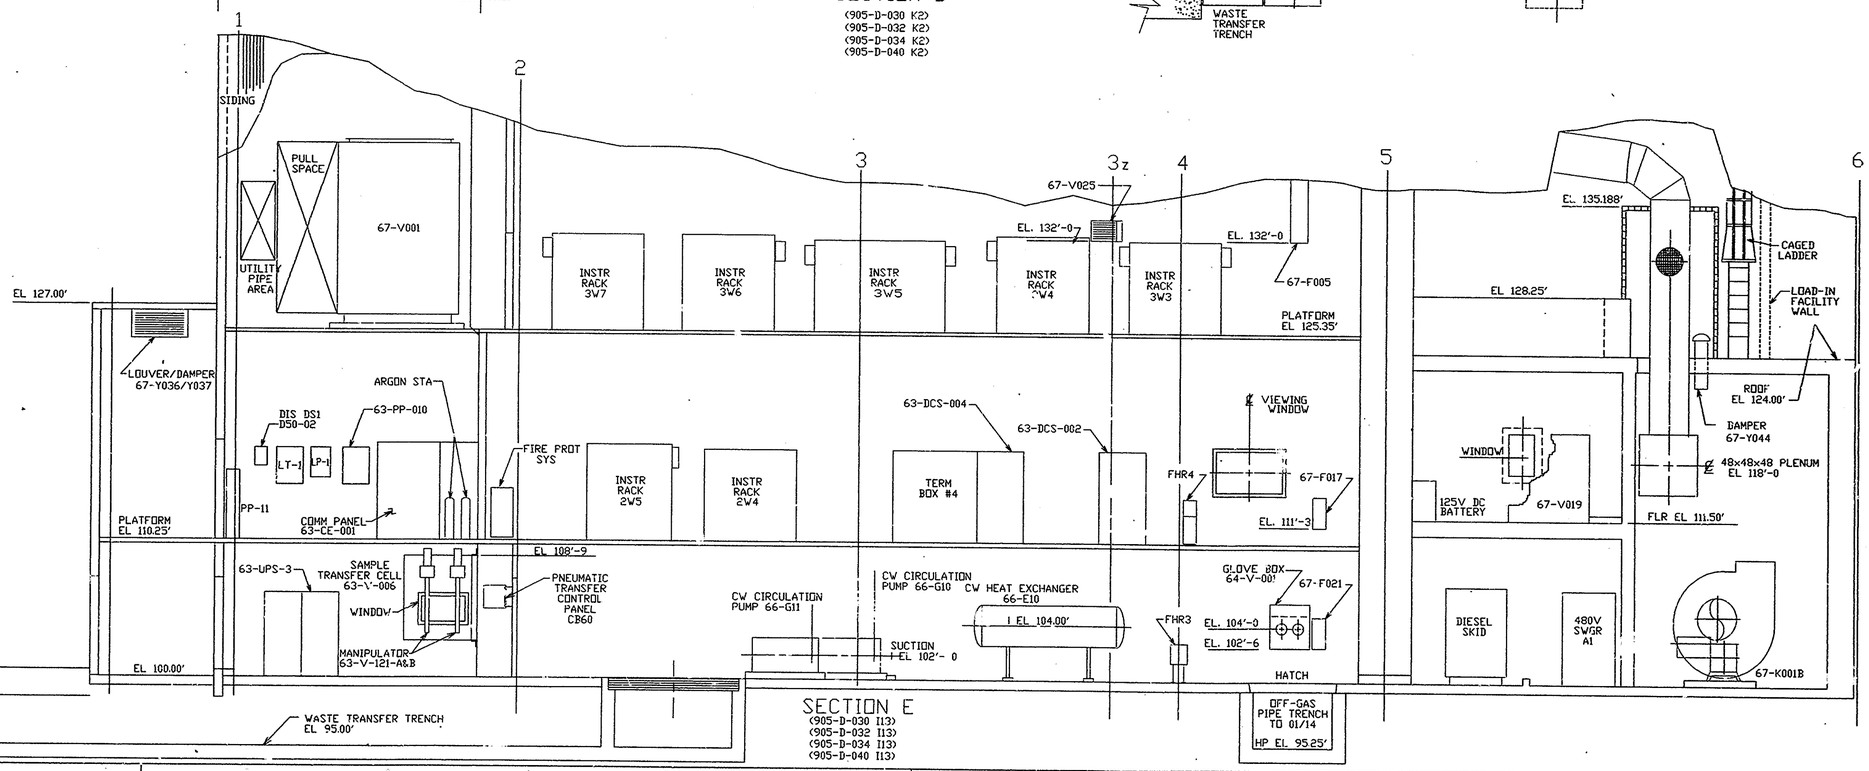

SECTION E
(905-D-030 I13)
(905-D-032 I13)
(905-D-034 I13)
(905-D-040 I13)

1 0 4 8 12 16 20FT 3/16"=1'-0

NOTE

FOR NOTES,LEGEND AND REFERENCE DRAWINGS SEE DRAWING 905-D-032.

FOR DRAWING INDEX SEE DRAWING NO.

APPRVD WVNS CO.		EBASCO SERVICES INCORPORATED A/E O.F.S. NO.2388 TASK ORDER 009
PROJECT MGR M.D.WEINGART	11-04-87	FOR WEST VALLEY NUCLEAR SERVICES COMPANY,INC. WEST VALLEY,NEW YORK
ENGINEER SUPV F.S.KOWALCZYK	11-04-87	
LEAD DISC ENGR F.S.KOWALCZYK	11-04-87	WEST VALLEY DEMONSTRATION PROJECT
DESIGN R.J.LEWKO	11-04-87	GENERAL ARRANGEMENT VITRIFICATION FACILITY SECTIONS
CHECKED S.J.ELIA	11-04-87	
DRAWN T.J.KITZ	DATE 11-04-87	
DE-AC07-81NE44139 PROJECT NO.		SIZE: II; INDEX CODE NUMBER: AREA / DR.TYP / CL / ORIG; DRAWING NO. 905-D-038; REV. 9
13-CWV-02275 SUBCONTRACT NO.		
ISSUED FOR CONSTRUCTION		SCALE 3/16"=1'-0; SPEC. CODES; A/E SHEET NO. 905-D-038 D

Mon Aug 02 09:29:23 1999 HAB

E038D001 1=1.00