VERIFY ALL DOCUMENTS FOR CURRENT REVISION AND PENDING CHANGES PRIOR TO EACH USE.
INIT_____ DATE_____

905-D-040

NO.	DATE	REVISION	DR	CH	APPROVED		
B	04-21-88	GENERAL REVISION PER TA-688 & 724.	TJK	MJS	RJL	FSK	MDW
C	11-03-88	GENERAL REVISION PER EBAR NO. 1147	BFR	CA	RJL	FSK FJE	FJES
D	06-30-89	GENERAL REVISION	PJS	SE	RJL	FJE FSK	FJES
0	07-13-89	ER 1646			JRH		
01		ECN 3387	YP	ATV			
2	9/23/91	ECN 4375	DAK	DRS			
3	03/19/95	ECN 9757	SAB				

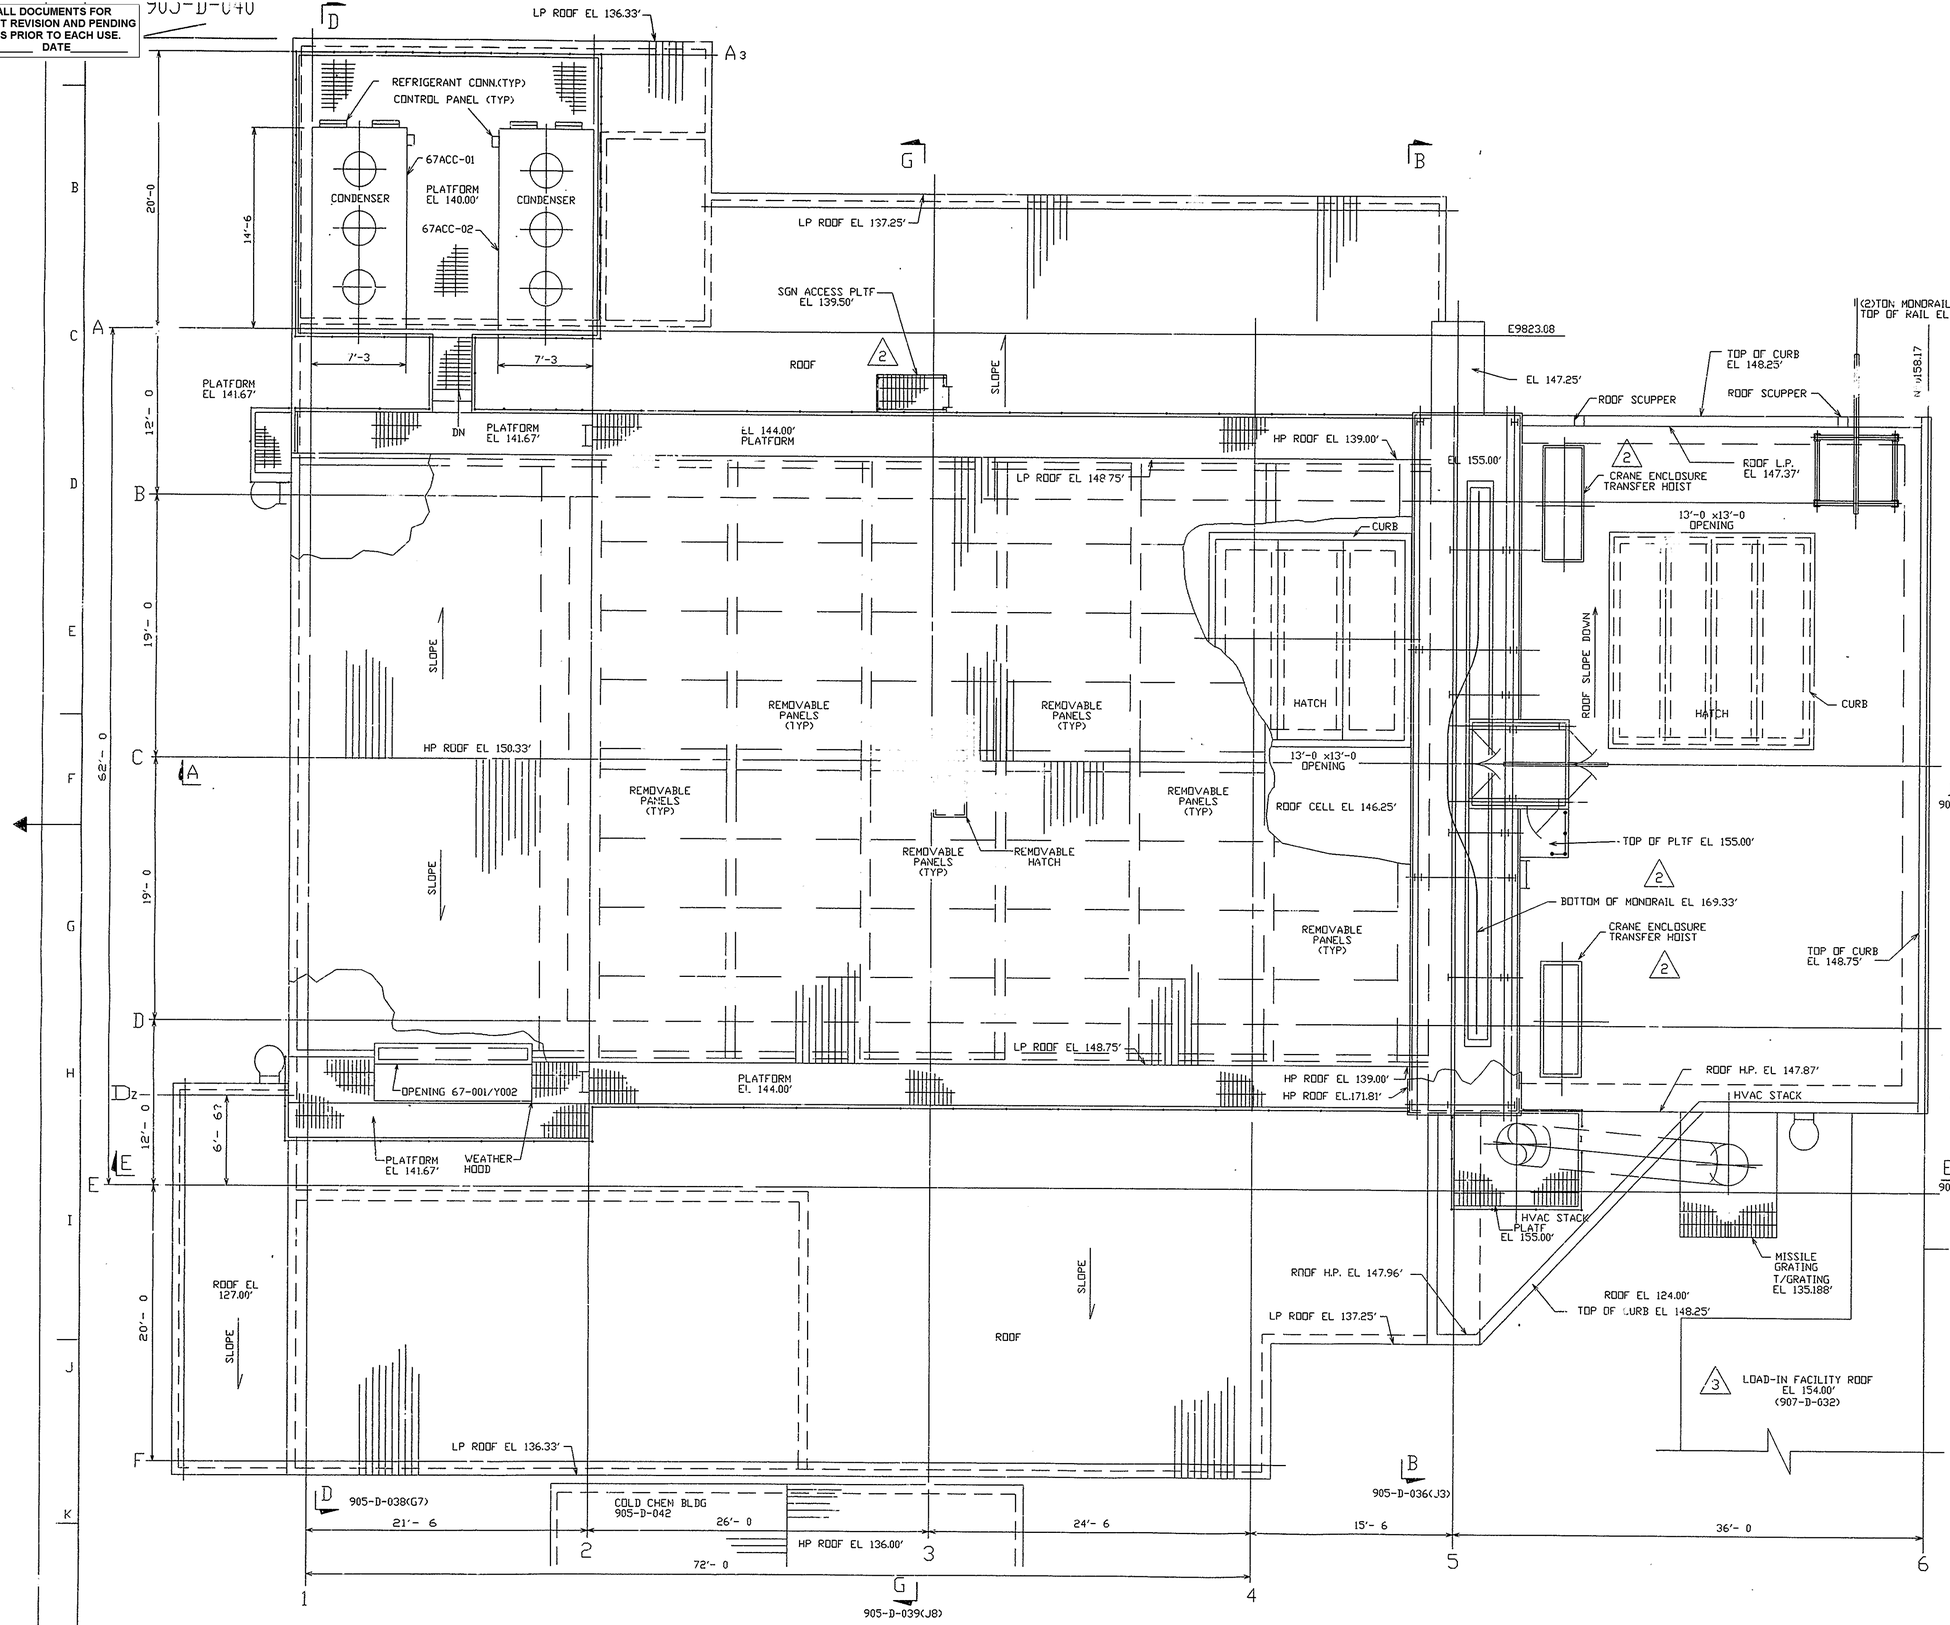

PLAN EL 146.25' & ABOVE

NOTE

FOR NOTES,LEGEND AND REFERENCE DRAWINGS SEE 905-D-032.

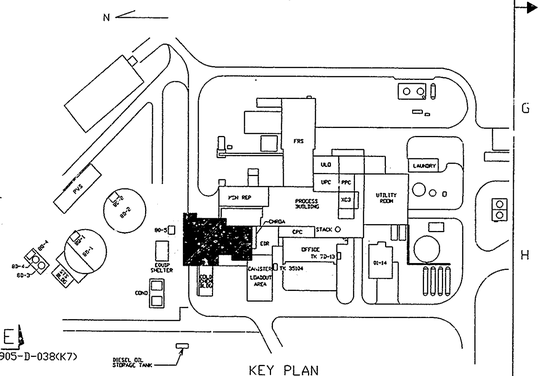

KEY PLAN

1 0 4 8 12 16 20FT 3/16"=1'-0

FOR DRAWING INDEX SEE DRAWING NO. _____

APPRVD WVNS CO.		EBASCO SERVICES INCORPORATED
PROJECT MGR M.D.WEINGART	11-04-87	A/E O.F.S. NO.2388 TASK ORDER 009
ENGINEER SUPV F.S.KOWALCZYK	11-04-87	FOR WEST VALLEY NUCLEAR SERVICES COMPANY,INC WEST VALLEY,NEW YORK
LEAD DISC ENGR F.S.KOWALCZYK	11-04-87	WEST VALLEY DEMONSTRATION PROJECT
DESIGN R.J.LEWKO	11-04-87	GENERAL ARRANGEMENT VITRIFICATION FACILITY PLAN EL.146.25'AND ROOF
CHECKED S.J.ELIA	11-04-87	
DRAWN T.J.KITZ	DATE 11-04-87	
DE-AC07-81NE44139 PROJECT NO.		SIZE D; INDEX CODE NUMBER: AREA, DR.TYP, CL, ORIG; DRAWING NO. 905-D-040; REV. 3
19-CWV-02275 SUBCONTRACT NO.		SCALE 3/16"=1'-0; SPEC. CODES; A/E SHEET NO. 905-D-040 D
ISSUED FOR CONSTRUCTION		

E040D001 1=64.00