VERIFY ALL DOCUMENTS FOR CURRENT REVISION AND PENDING CHANGES PRIOR TO EACH USE.
INIT_____ DATE_____

INSTRUMENT LOCATION ARRANGEMENT DRAWING VITRIFICATION FACILITY	905D-370 SH 1&2
INSTRUMENT INSTALLATION DETAILS	905B-352 905B-376
NOTES, SYMBOLS AND LEGEND	900D-1306 900D-1307 900D-1308
VF HVAC P&ID	905D-452

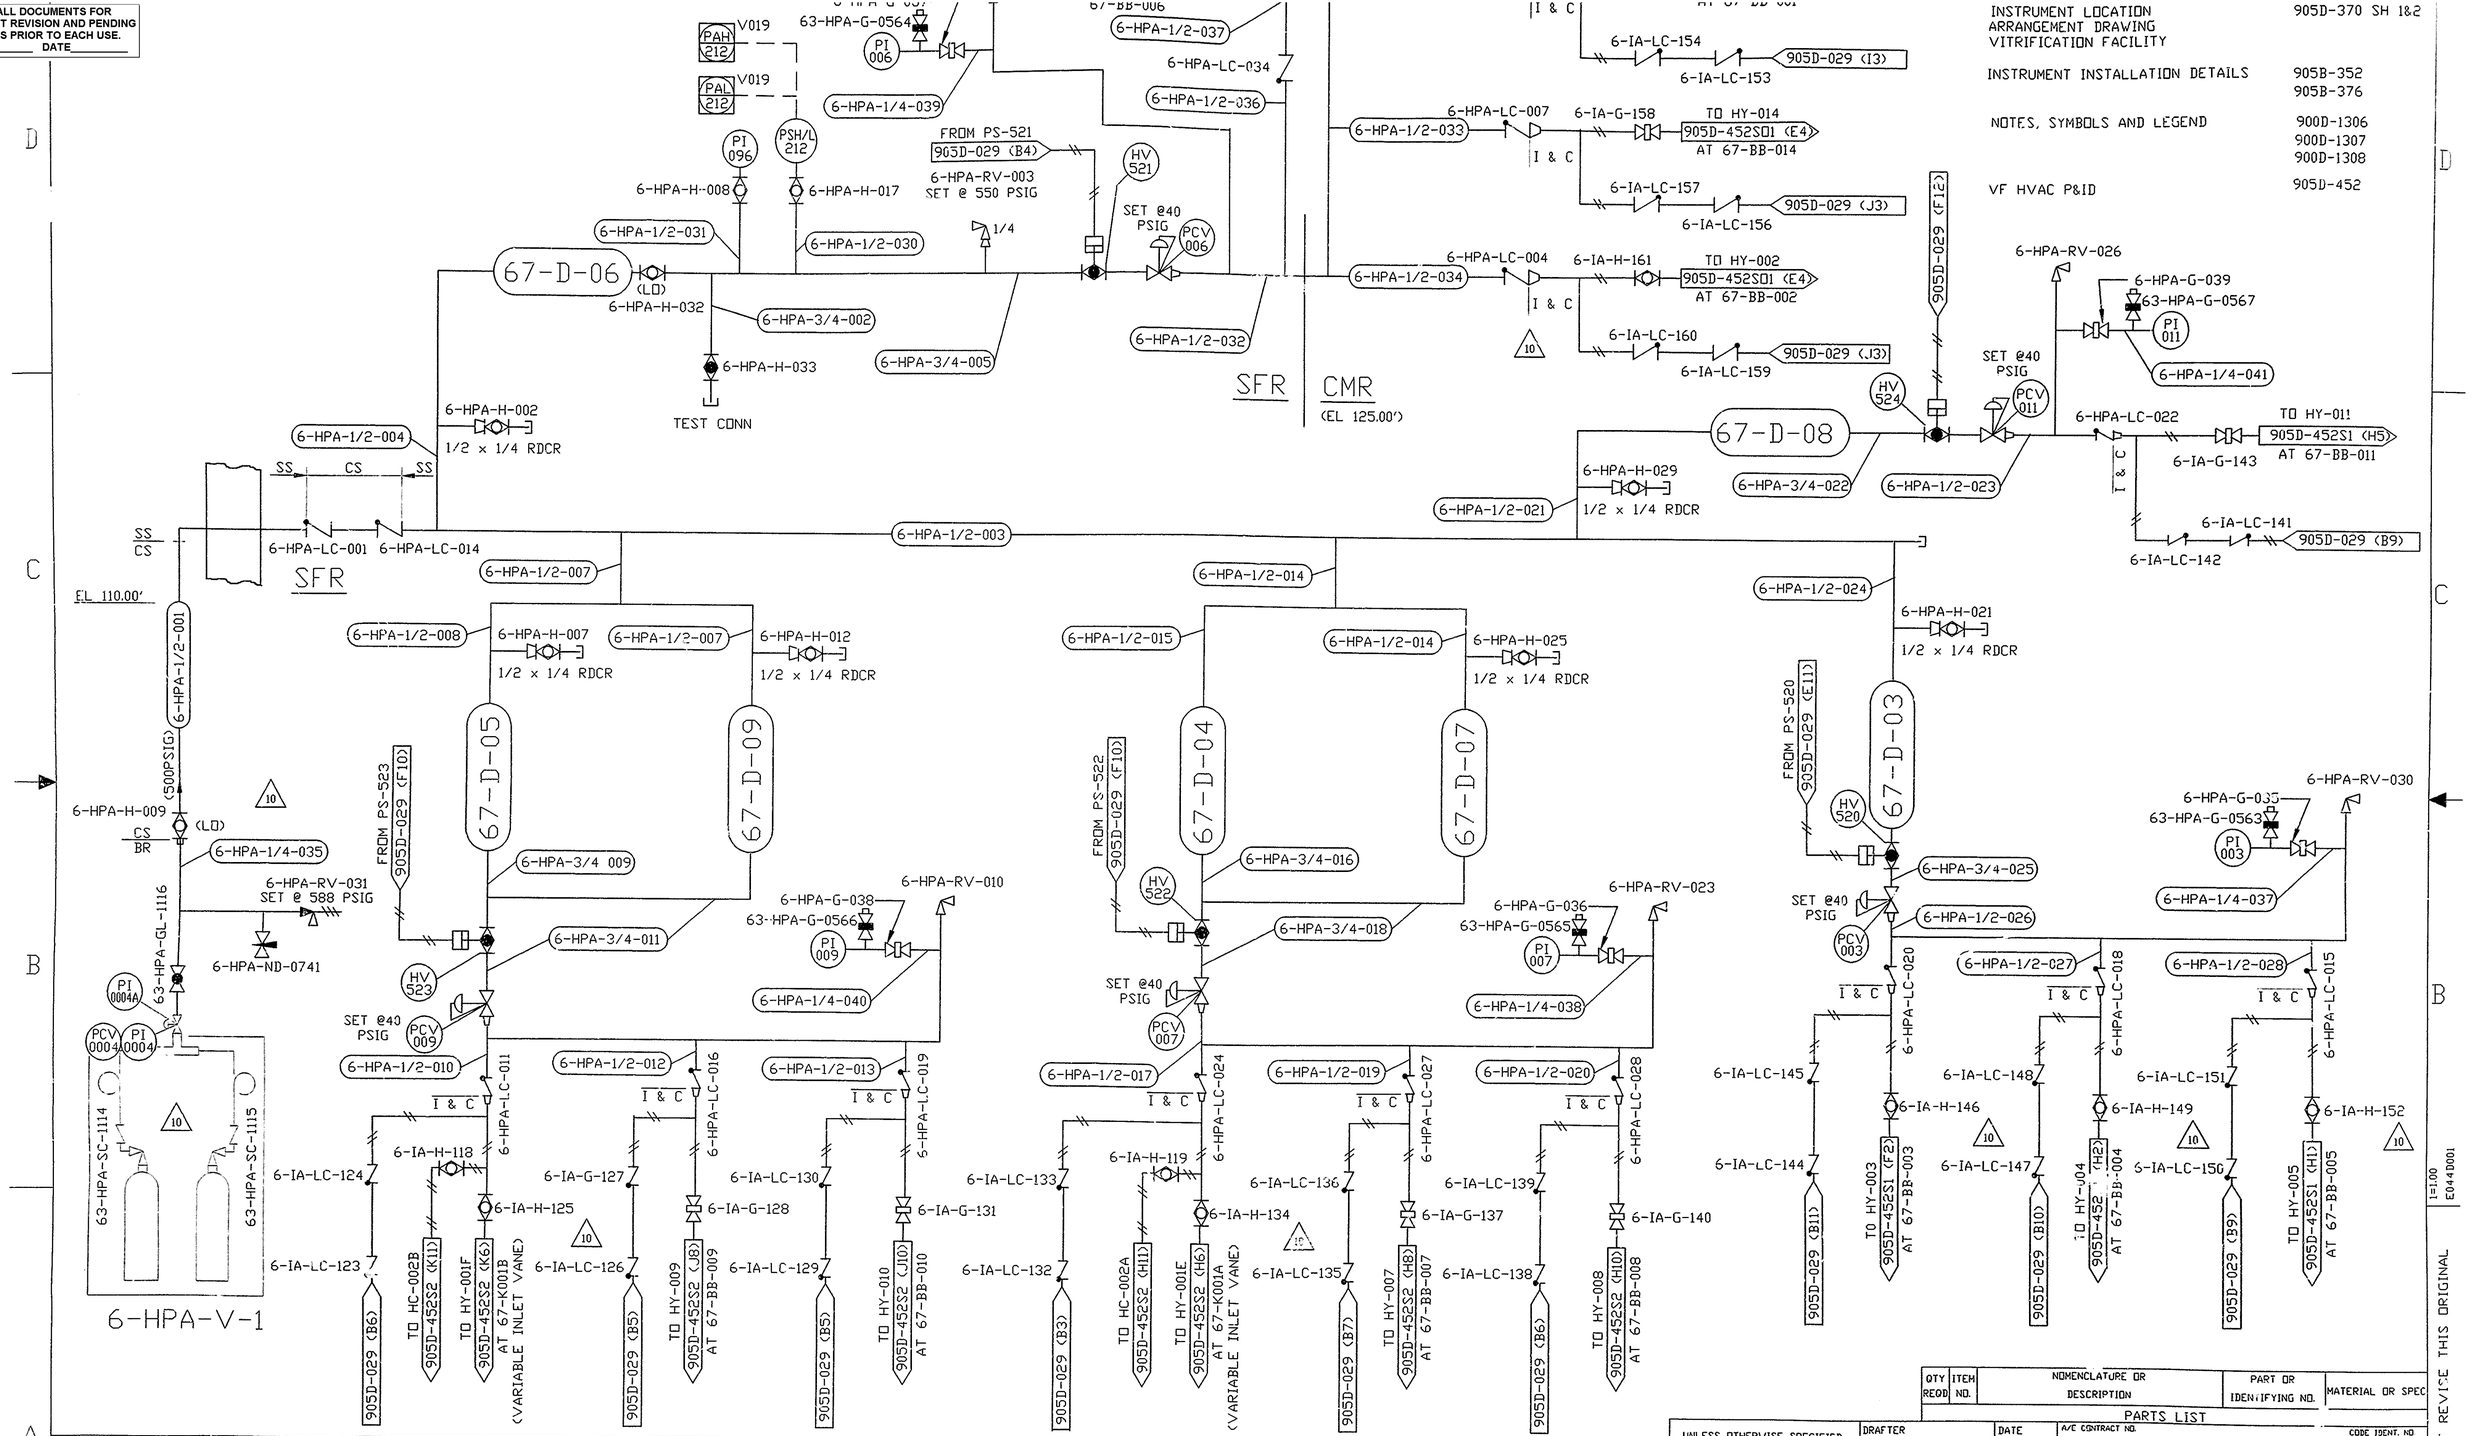

QTY REQD	ITEM NO.	NOMENCLATURE OR DESCRIPTION	PART OR IDENTIFYING NO.	MATERIAL OR SPEC

PARTS LIST

REV	DESCRIPTION	APVD
0	ER 2326 4/22/92	JRH
1	ECN 5675 DAK 2/22/93	DRS
2	ECN 7161 PAM 12/22/93	CWS HAB
3	ECN 8224 HRB 11/29/94	GDT KO
4	ECN 8655 JHS 3/27/95	DJR GLS
5	ECN 8768 FCN TN-016 JHS 4/10/95	HE GLS
6	ECN 8926 DMM 5/17/95	JCD DRS
7	ECN 9285 BP 10/05/95	KO
8	ECN 10110 BP 07/12/96	HAB
9	ECN 10324 AAJ 11/11/96	HAB
10	ECN 10672 JHS 5/23/97	

UNLESS OTHERWISE SPECIFIED	DRAFTER D. KUREK	DATE 11/5/91	A/E CONTRACT NO.
ALL DIM IN INCHES	CHECKER D. SHAFFER	DATE 4/15/92	CODE IDENT. NO
TOLERANCES-DO NOT SCALE	ENGR. D. RICKETTSON	DATE 4/16/92	FOR
2 PL DEC ± N/A / 3 PL DEC ± N/A / ANGLES ± N/A / N/A			WEST VALLEY NUCLEAR SERVICES CO.,INC. WEST VALLEY, NEW YORK
FRACTIONS ± N/A	COG.MGR.APPVL T. COTTRELL	DATE 4/20/92	VITRIFICATION FACILITY SFR & CMR HIGH PRESSURE AIR SYSTEM PIPING AND INSTRUMENTATION DIAGRAM
D.SPEC.NO. 1913	SYS.ENGR.APPVL G. METZLER FOR PAS	DATE 4/12/92	
NEXT ASSEMBLY	Q.A.APPVL D. SUGARS	DATE 4/20/92	DWG SIZE D / SCALE / WEIGHT / DWG NO. 905D-044 / REV 10
	DFTG.SUPR. J. HORTON	DATE 4/21/92	A/E DWG NO. / SHEET 1 OF 1

CAD DRAWING-DO NOT REVISE THIS ORIGINAL

Tue May 27 11:07:30 1997