905-D-045 S10

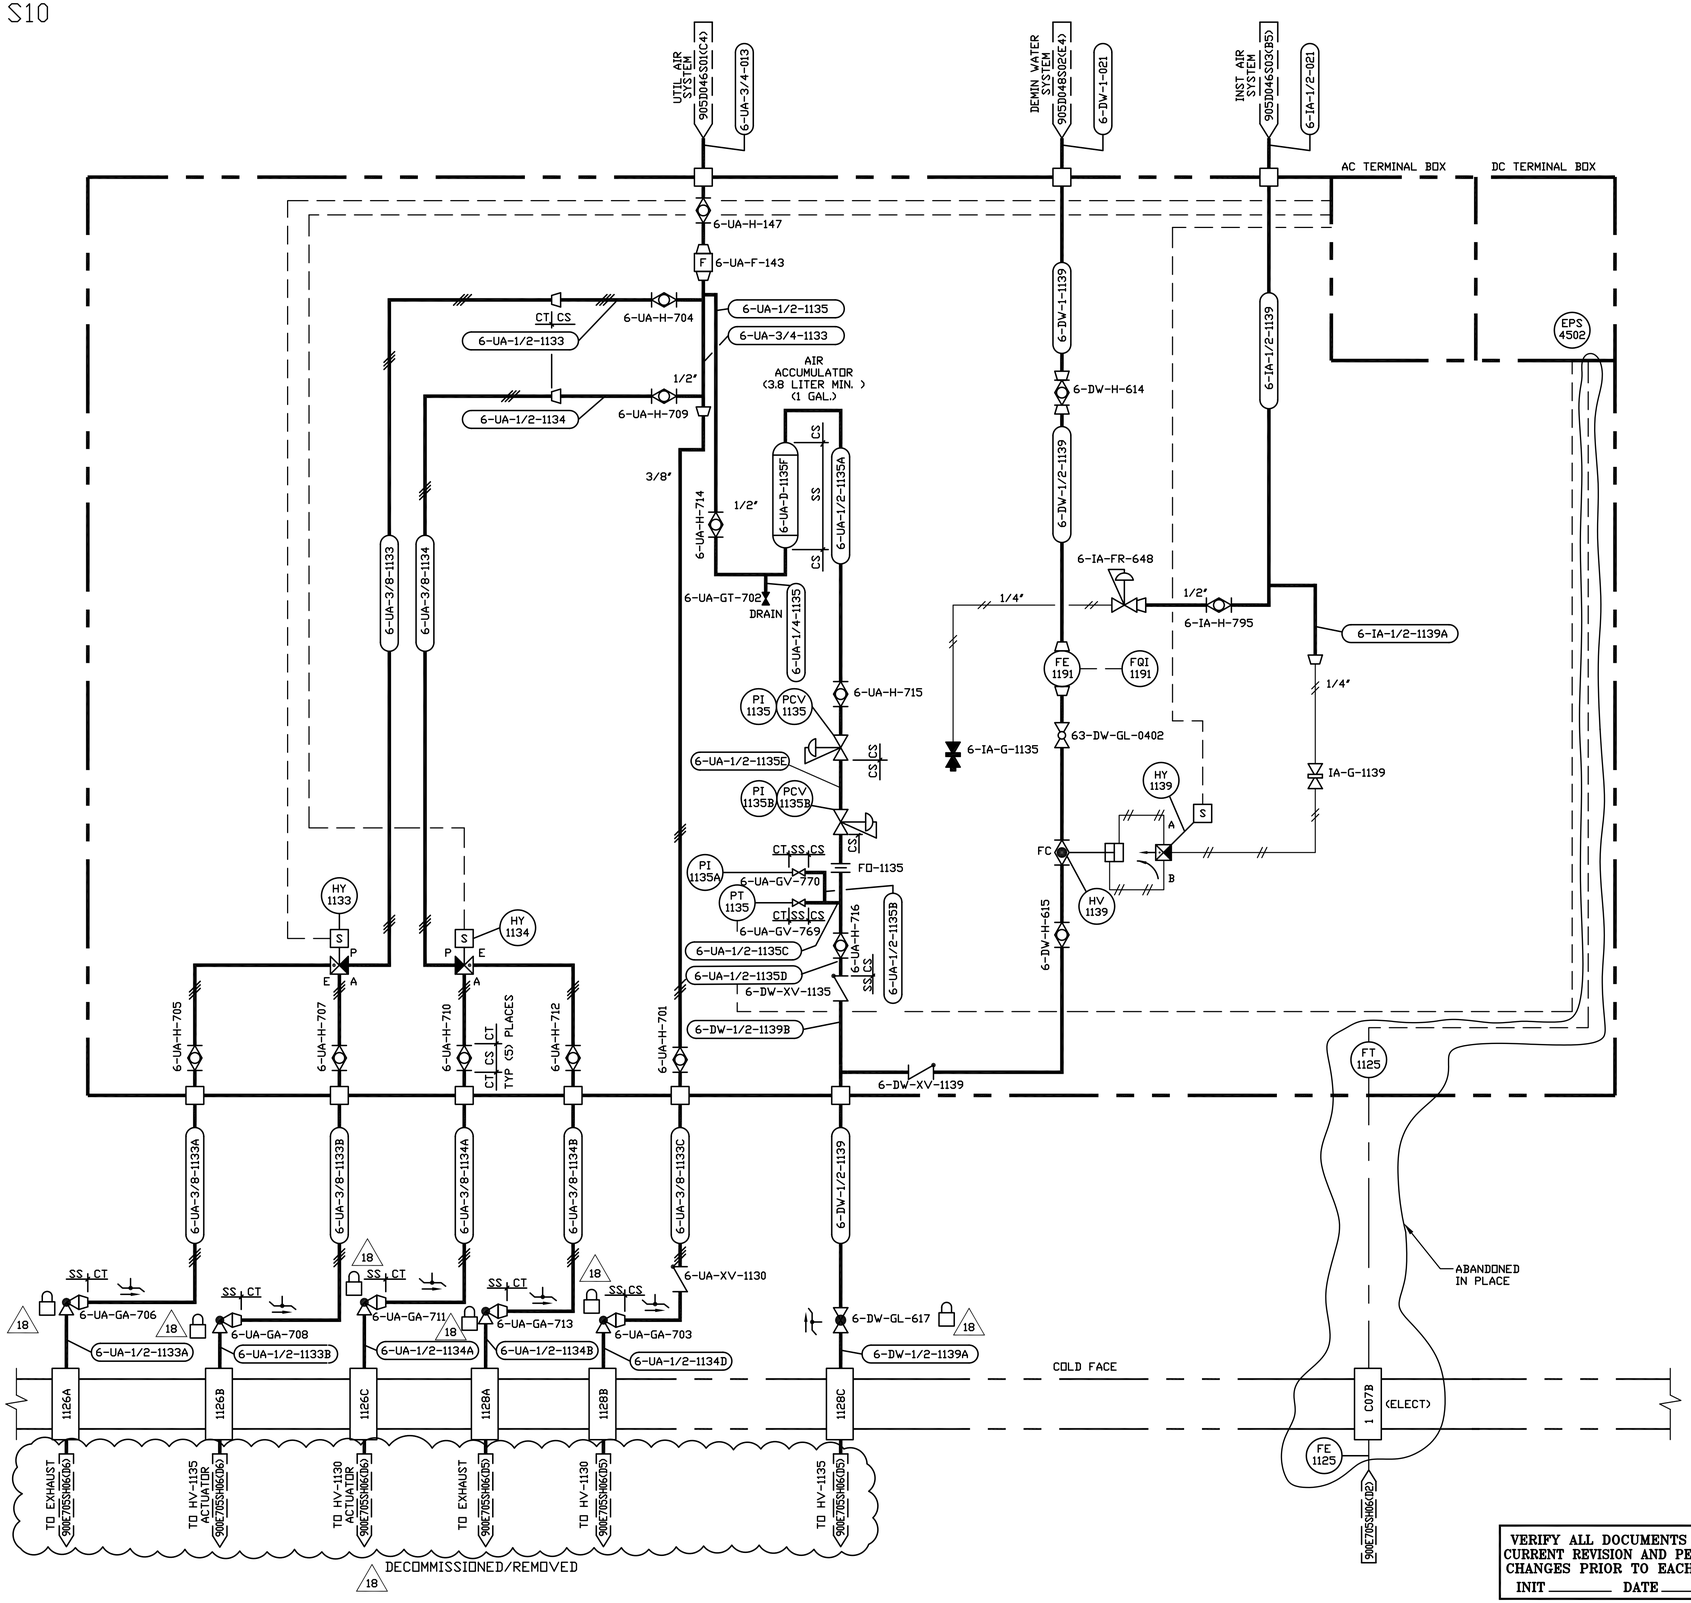

NO.	DATE	REVISIONS	DR	CH	APPROVED		
B	6-15-88	GENERAL REVISIONS INCLUDING TA 767	TJK	RJL	RJL SN	AJD	MDW
C	2-16-89	GENERAL REVISIONS	RJS	JJV	RJL	FJE FSK	FJES
0	6-12-89	ER 1630			JRH		
13	08/16/96	ECN 10203	HAB	DRS			
14	9/27/96	ECN 10239, 10240	RAS	HAB			
15	10/23/96	ECN 10331	DMM	DRS			
16	2/20/97	ECN 10395	LRP	DRS			
17	9/25/98	ECN 11498	CGR				
18	2/7/05	ECN 26189	DAK	HAB			
7	5/11/94	REV PER ECN 7581	JLH	KQ	JPS		
8	2/6/95	REV PER ECN 8579	MJL	KQ	RAA		
9	5/1/95	ECN 8861	JLH	KQ			
10	6/19/95	REV PER ECN 9020	LRK	DRS			
11	12/21/95	REV PER ECN 9476	RAS	HAB			
12	6/14/96	REV PER ECN 9992	SRD	HAB			

VERIFY ALL DOCUMENTS FOR CURRENT REVISION AND PENDING CHANGES PRIOR TO EACH USE
INIT _____ DATE _____

FOR DRAWING INDEX SEE DRAWING NO._____

APPRVD WVNS CO.	
PROJECT MGR M.D. WEINGART	02-03-88
ENGINEER SUPV A.J. DIFILIPPO	02-03-88
LEAD DISC ENGR S. NATH	02-03-88
DESIGN M. KHUSHALANI	02-03-88
CHECKED R.J. LEWKO	02-03-88
DRAWN T.J. KITZ	DATE 02-03-88

EBASCO SERVICES INCORPORATED
A/E D.F.S. NO. 2388 FOR TASK ORDER 009
WEST VALLEY NUCLEAR SERVICES COMPANY, INC
WEST VALLEY, NEW YORK

WEST VALLEY DEMONSTRATION PROJECT
P & ID
VITRIFICATION FACILITY
INSTRUMENT RACK 2N8

DE-AC07-81NE44139
PROJECT NO. 19-CWV-02275
SUBCONTRACT NO.
ISSUED FOR CONSTRUCTION

SIZE	INDEX CODE NUMBER					DRAWING NO.	REV.
	AREA	DR. TYP		CL	ORIG		
D						905D-045	18

SCALE: NONE
SPEC. CODES
A/E SHEET NO. 905-D-045 S10 C

CAD DRAWING - DO NOT REVISE THIS ORIGINAL

149762 1=1.00