905-D-045 S11

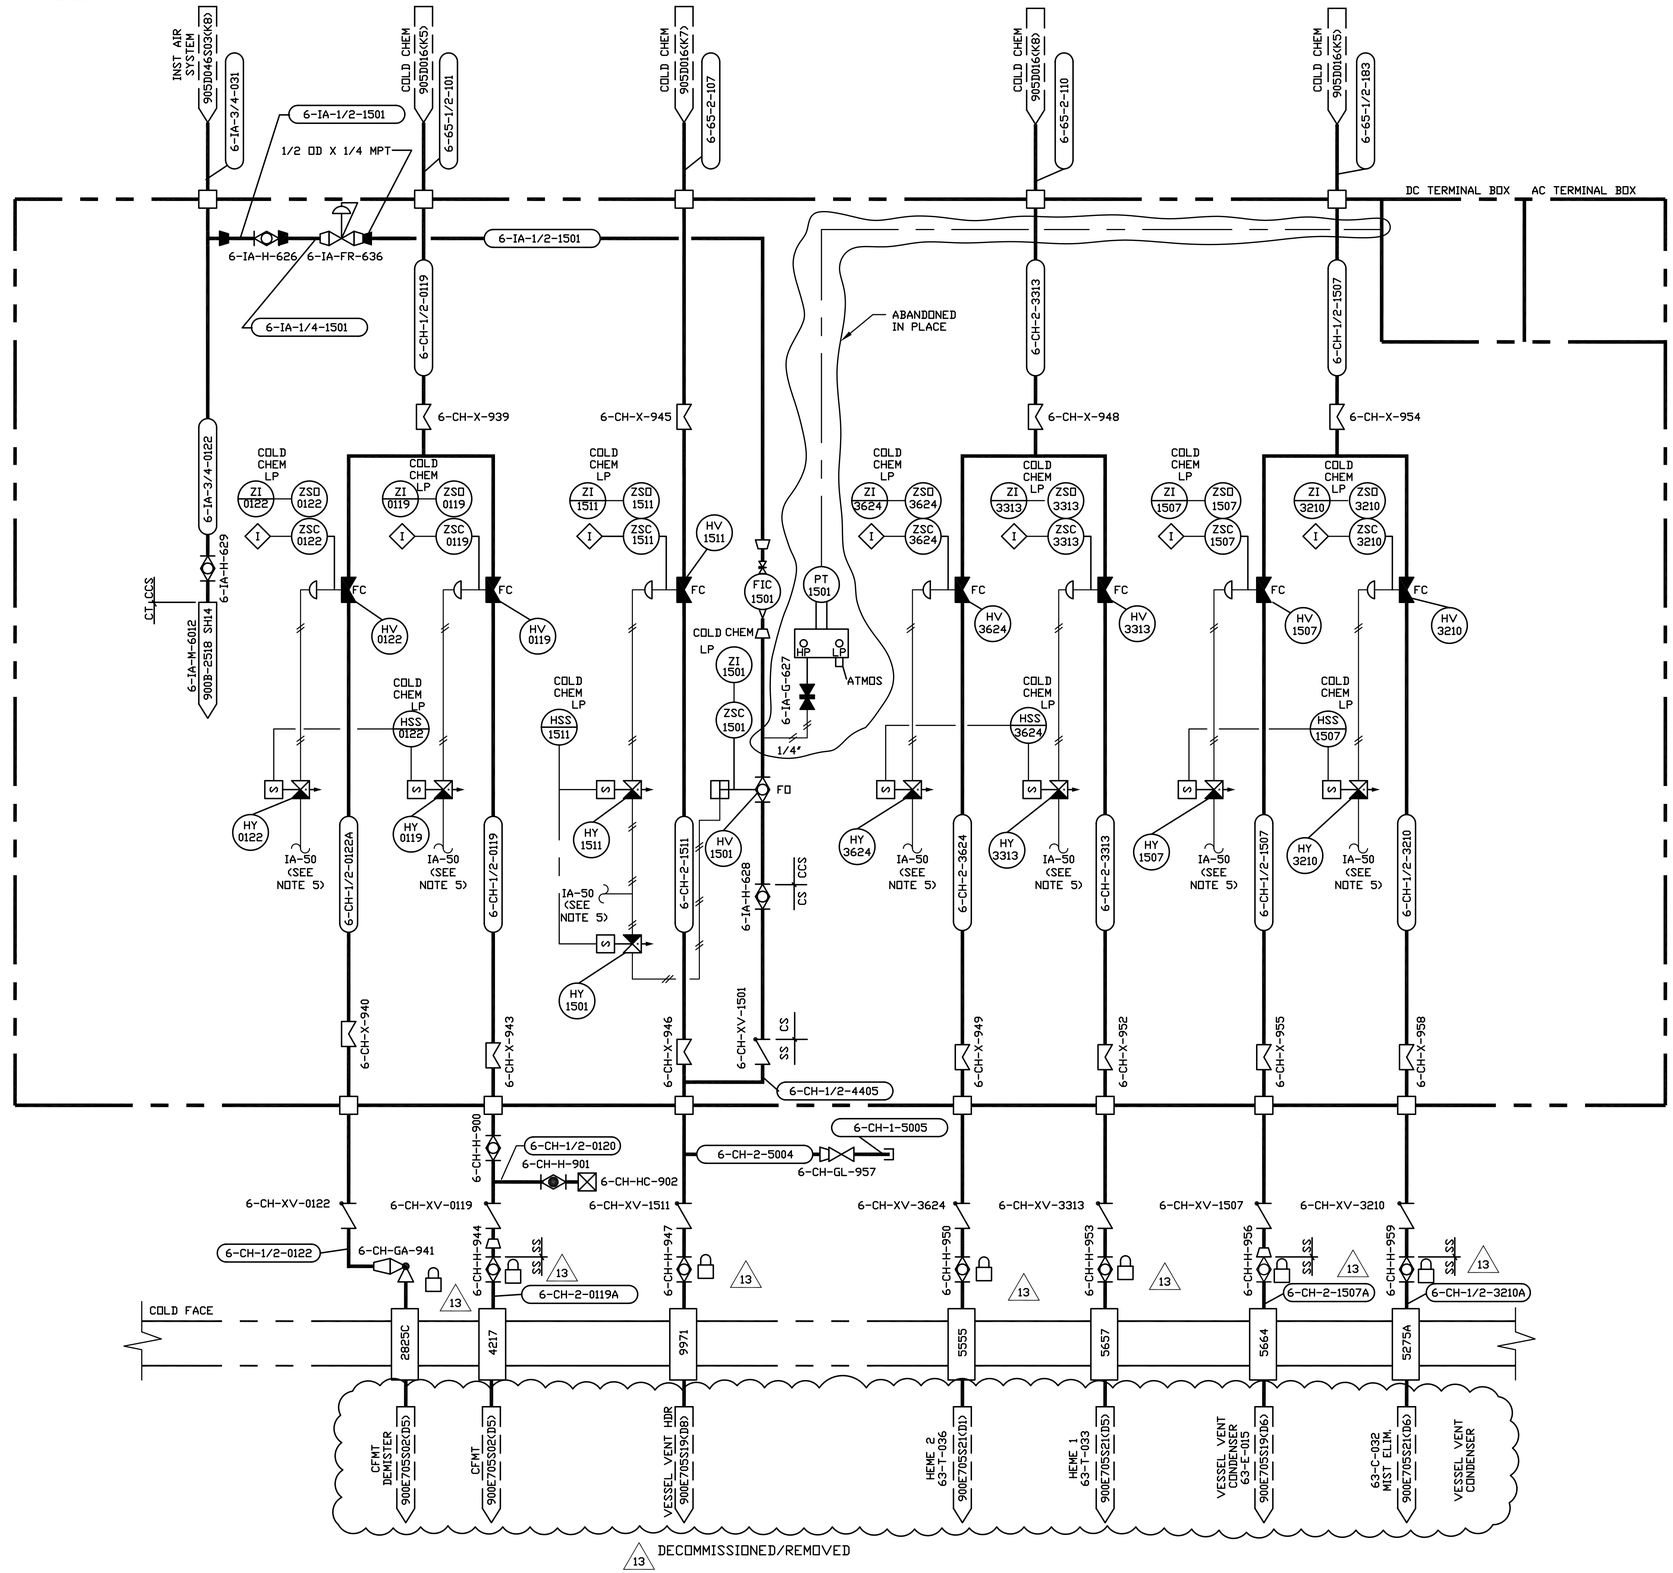


| NO. | DATE | REVISION | DR | CH | APPROVED | | |
|---|---|---|---|---|---|---|---|
| B | 03-18-88 | GENERAL REVISION PER TA 723 & EBAR 1117 | TJK | RJL | MIK SN | AJD | MDW |
| C | 06-15-88 | GENERAL REVISION INCLUDING TA 767 | TJK | RJL | RJL SN | AJD | MDW |
| D | 2-16-89 | GENERAL REVISION | PJS | JJV | RJL | FJE JSC | FJES |
| 0 | 6-12-89 | ER 1631 | | | JRH | | |
| 10 | 10/04/95 | ECN 9254 | BP | KQ | | | |
| 11 | 2/21/97 | ECN 10395 | LRP | DRS | | | |
| 12 | 5/8/2001 | ECN 12708 | CAM | | | | |
| 13 | 2/7/05 | ECN 26189 | DAK | HAB | | | |
| 5 | 7/17/92 | PER ECN 5282 | SRC | HAB | DJR | | |
| 6 | 09/10/92 | PER ECN 5336 | SRC | HAB | RWM | | |
| 7 | 10/28/93 | PER ECN 6891 | MJC | HAB | LD | | |
| 8 | 8/3/94 | PER ECN 8161 | KGZ | DRS | WE | | |
| 9 | 2/6/95 | PER ECN 8579 | MJL | KQ | RAA | | |

## NOTES:

1. ALL CONTROL VALVES SHARING A TRANSFER LINE SHALL BE MOUNTED CLOSE TO THE TEE OFF TO THE SEPERATE BRANCHES.
2. ALL PANEL MOUNTED CONTROLS ON THIS SHEET WILL BE LOCATED ON A LOCAL CONTROL PANEL IN THE COLD CHEMICAL BLDG. THIS PANEL IS TO BE POWERED FROM THE VITRIFICATION BLDG. UPS.
3. ALL WIRING TO COLD CHEM LOCAL PANEL IS ROUTED THROUGH AC JUNCTION BOX.
4. DIAPHRAM VALVE LOCATED IN HORIZONTAL PIPE RUN SHALL HAVE THERE HANDWHEEL SO ORIENTED THAT THEY FORM A ANGLE 20° ABOVE THE HORIZONTAL.
5. IA-50 AIR SERVICE FROM MANIFOLD, 6-IA-M-6012. SEE DETAIL ON 900B-2518 SH14.

13 LOCKED AND TAGGED 'OUT OF SERVICE'

**VERIFY ALL DOCUMENTS FOR CURRENT REVISION AND PENDING CHANGES PRIOR TO EACH USE**
INIT _____ DATE _____

FOR DRAWING INDEX SEE DRAWING NO. _____

| | | |
|---|---|---|
| APPRVD WVNS CO. | | EBASCO SERVICES INCORPATED |
| PROJECT MGR M.D. WEINGART | 02-08-88 | A/E D.F.S. NO. 2388 FOR TASK ORDER 009 |
| ENGINEER SUPV A.J. DIFILIPPO | 02-08-88 | WEST VALLEY NUCLEAR SERVICES COMPANY, INC WEST VALLEY, NEW YORK |
| LEAD DISC ENGR S. NATH | 02-08-88 | WEST VALLEY DEMONSTRATION PROJECT |
| DESIGN M. KHUSHALANI | 02-08-88 | P & ID |
| CHECKED R.J. LEWKO | 02-08-88 | VITRIFICATION FACILITY INSTRUMENT RACK 3W4 |
| DRAWN T.J. KITZ | DATE 02-08-88 | |
| DE-AC07-81NE44139 | | SIZE D; INDEX CODE NUMBER (AREA, DR. TYP, CL, ORIG); DRAWING NO. 905D-045; REV. 13 |
| PROJECT NO. 19-CWV-02275 | | |
| SUBCONTRACT NO. | | |
| ISSUED FOR CONSTRUCTION | | SCALE NONE; SPEC. CODES; A/E SHEET NO. 905-D-045 S11 D |

CAD DRAWING - DO NOT REVISE THIS ORIGINAL

149763 1=1.00