905D-045 S12

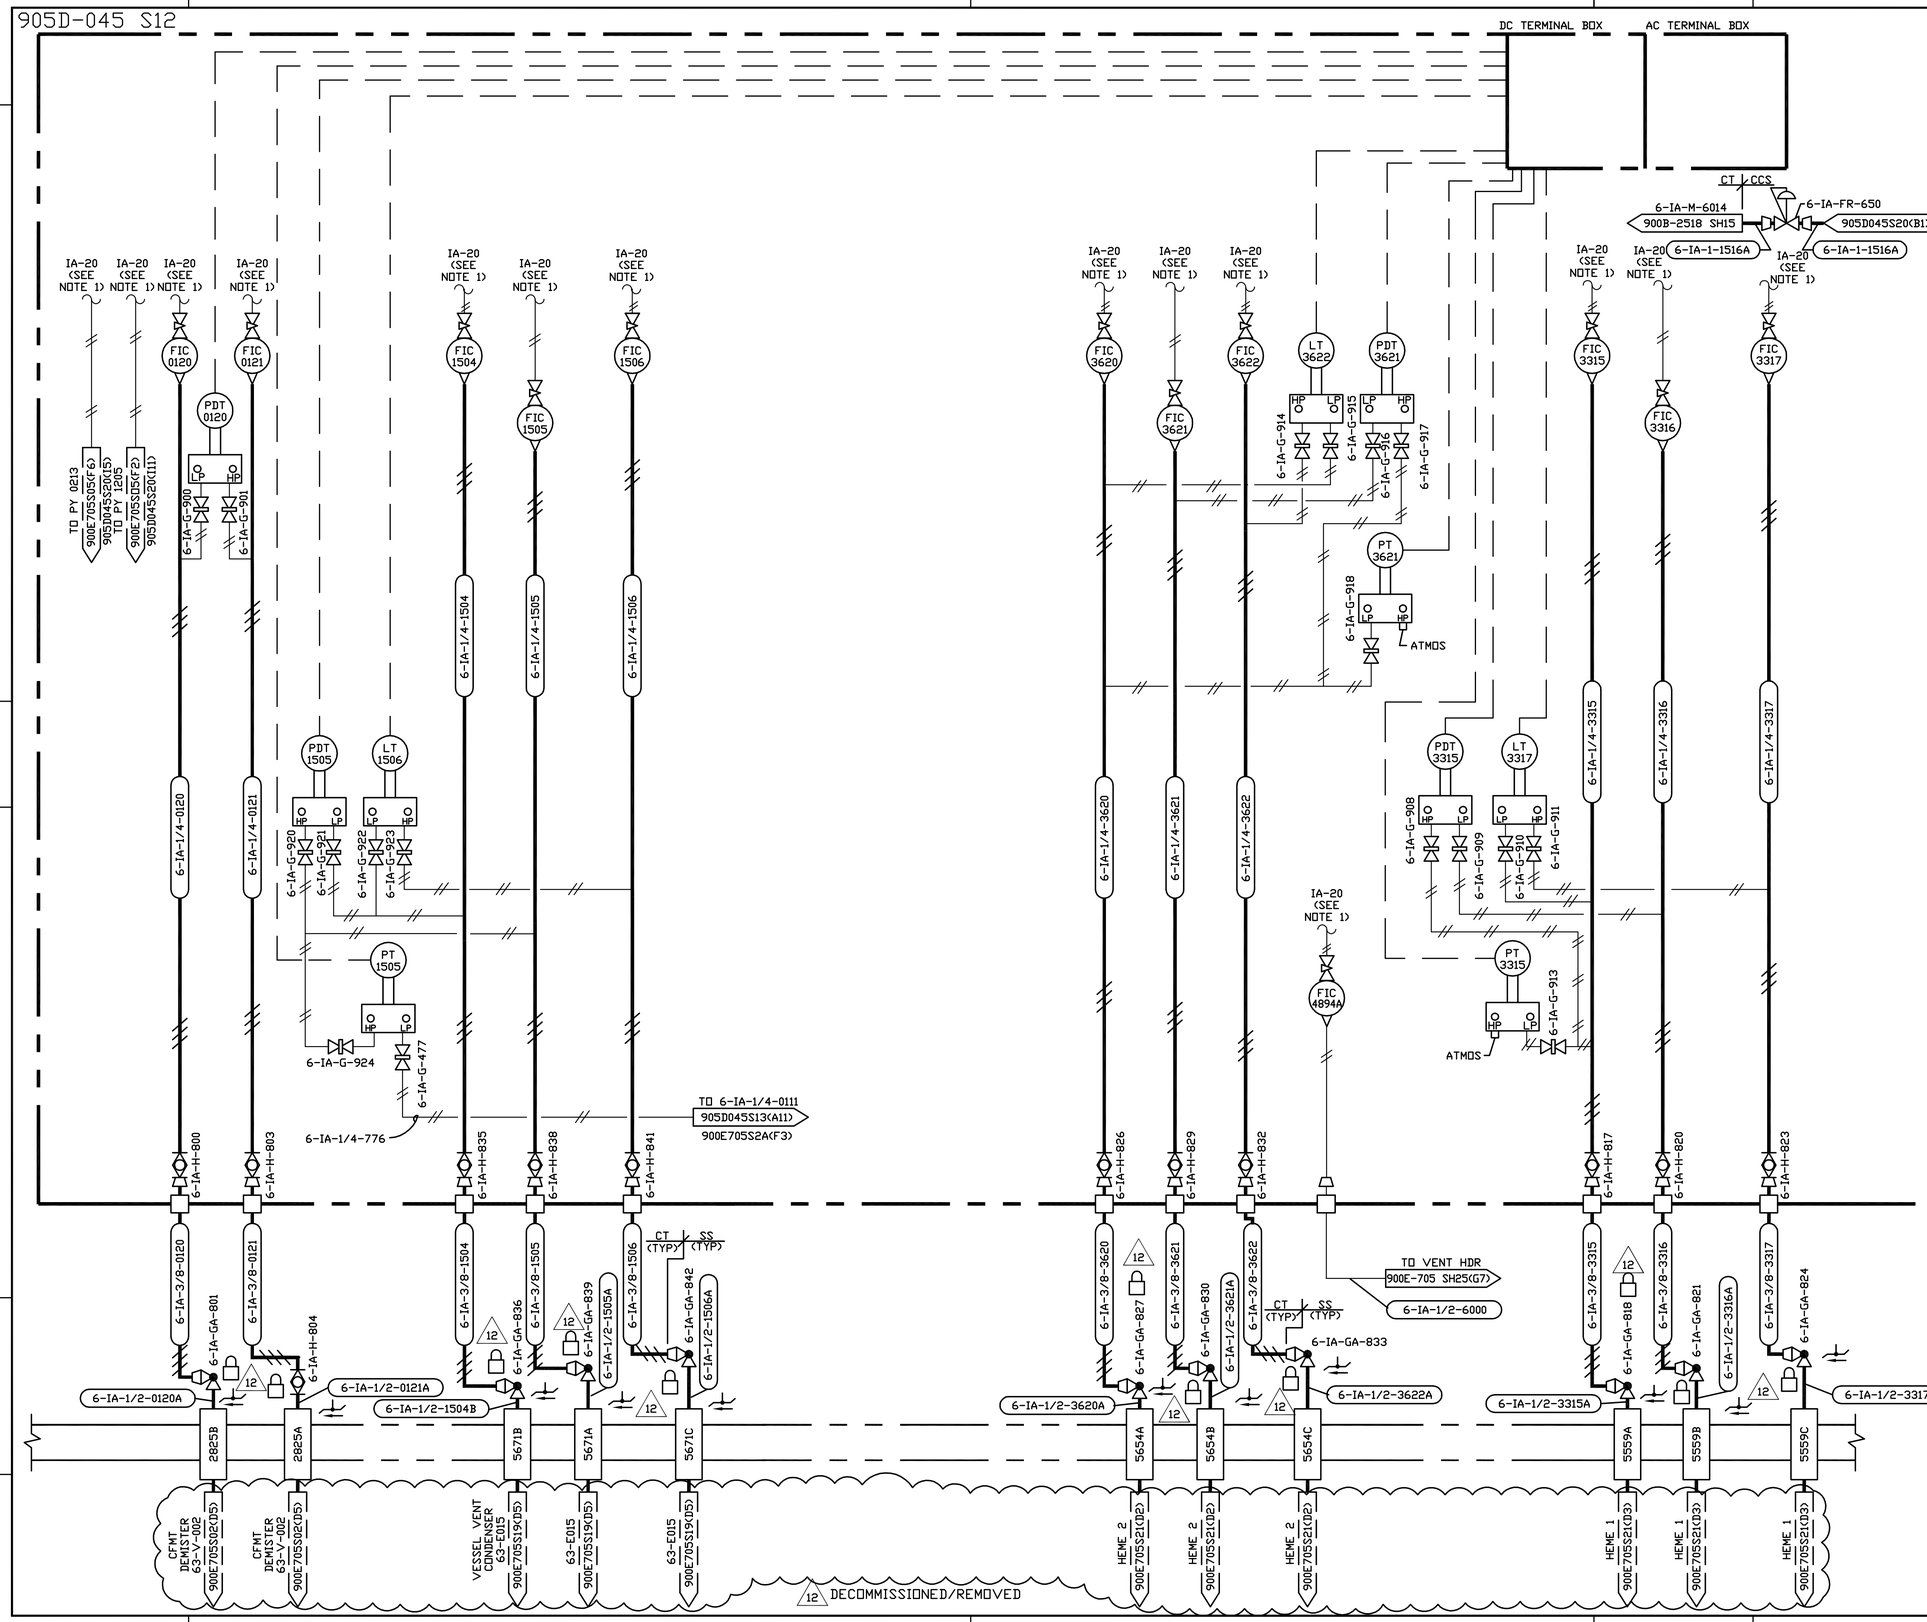

NO.	DATE	REVISIONS	DR	CH	APPROVED		
B	6-15-88	GENERAL REVISIONS INCLUDING TA 767	TJK	RJL	RJL SN	AJD	MDW
C	2-16-89	GENERAL REVISIONS	RJS	JJV	RJL	FJE FSK	FJES
0	6-12-89	ER 1631			JRH		
1	12-15-89	ECN 3255	DRW	PAN	NEC		
2	5/15/90	ECN 3593	LRK	FJK	DJR		
3	7/9/91	REV PER ECN 4341	AWN	HAB	DJR		
4	01/13/92	REV PER ECN 4647	SRC	DRS	DJR		
5	09/10/92	REV PER ECN 5336	SRC	HAB	RWM		
6	10/22/92	REV PER ECN 5396	SRD	HAB	PB		
7	5/16/94	REV PER ECN 7581	JLH	KQ	JPS		
8	2/6/95	REV PER ECN 8579	MJL	KQ	PSS		
9	1/26/96	ECN 9497	JHS	HAB			
10	3/11/96	ECN 9639	SRD	DRS			
11	5/8/2001	ECN 12708	CAM				
12	2/7/05	ECN 26189	DAK	HAB			

NOTES:

1. IA-20 AIR SERVICE FROM MANIFOLD 6-IA-M-6014. SEE DETAIL ON 900B-2518 SH15.

12 LOCKED AND TAGGED "OUT OF SERVICE"

VERIFY ALL DOCUMENTS FOR CURRENT REVISION AND PENDING CHANGES PRIOR TO EACH USE
INIT _____ DATE _____

WORK THIS DRAWING WITH 905-D-045 S20

FOR DRAWING INDEX SEE DRAWING NO._____

APPRVD WVNS CO.	
PROJECT MGR M.D. WEINGART	02-11-88
ENGINEER SUPV A.J. DIFILIPPO	02-11-88
LEAD DISC ENGR S. NATH	02-11-88
DESIGN M. KHUSHALANI	02-11-88
CHECKED R.J. LEWKO	02-11-88
DRAWN T.J. KITZ	DATE 02-11-88
PROJECT NO. DE-AC07-81NE44139	
SUBCONTRACT NO. 19-CWV-02275	
ISSUED FOR CONSTRUCTION	

EBASCO SERVICES INCORPORATED
A/E D.F.S. NO. 2388 FOR TASK ORDER 009
WEST VALLEY NUCLEAR SERVICES COMPANY, INC
WEST VALLEY, NEW YORK

WEST VALLEY DEMONSTRATION PROJECT
P & ID
VITRIFICATION FACILITY
INSTRUMENT RACK 3W5 SHEET 1

SIZE	INDEX CODE NUMBER				DRAWING NO.	REV.
	AREA	DR. TYP	CL	DRIG		
D					905D-045	12

SCALE: NONE | SPEC. CODES | A/E SHEET NO. 905-D-045 S12 C

CAD DRAWING - DO NOT REVISE THIS ORIGINAL

149764 1=1.00