905-D-045 S16

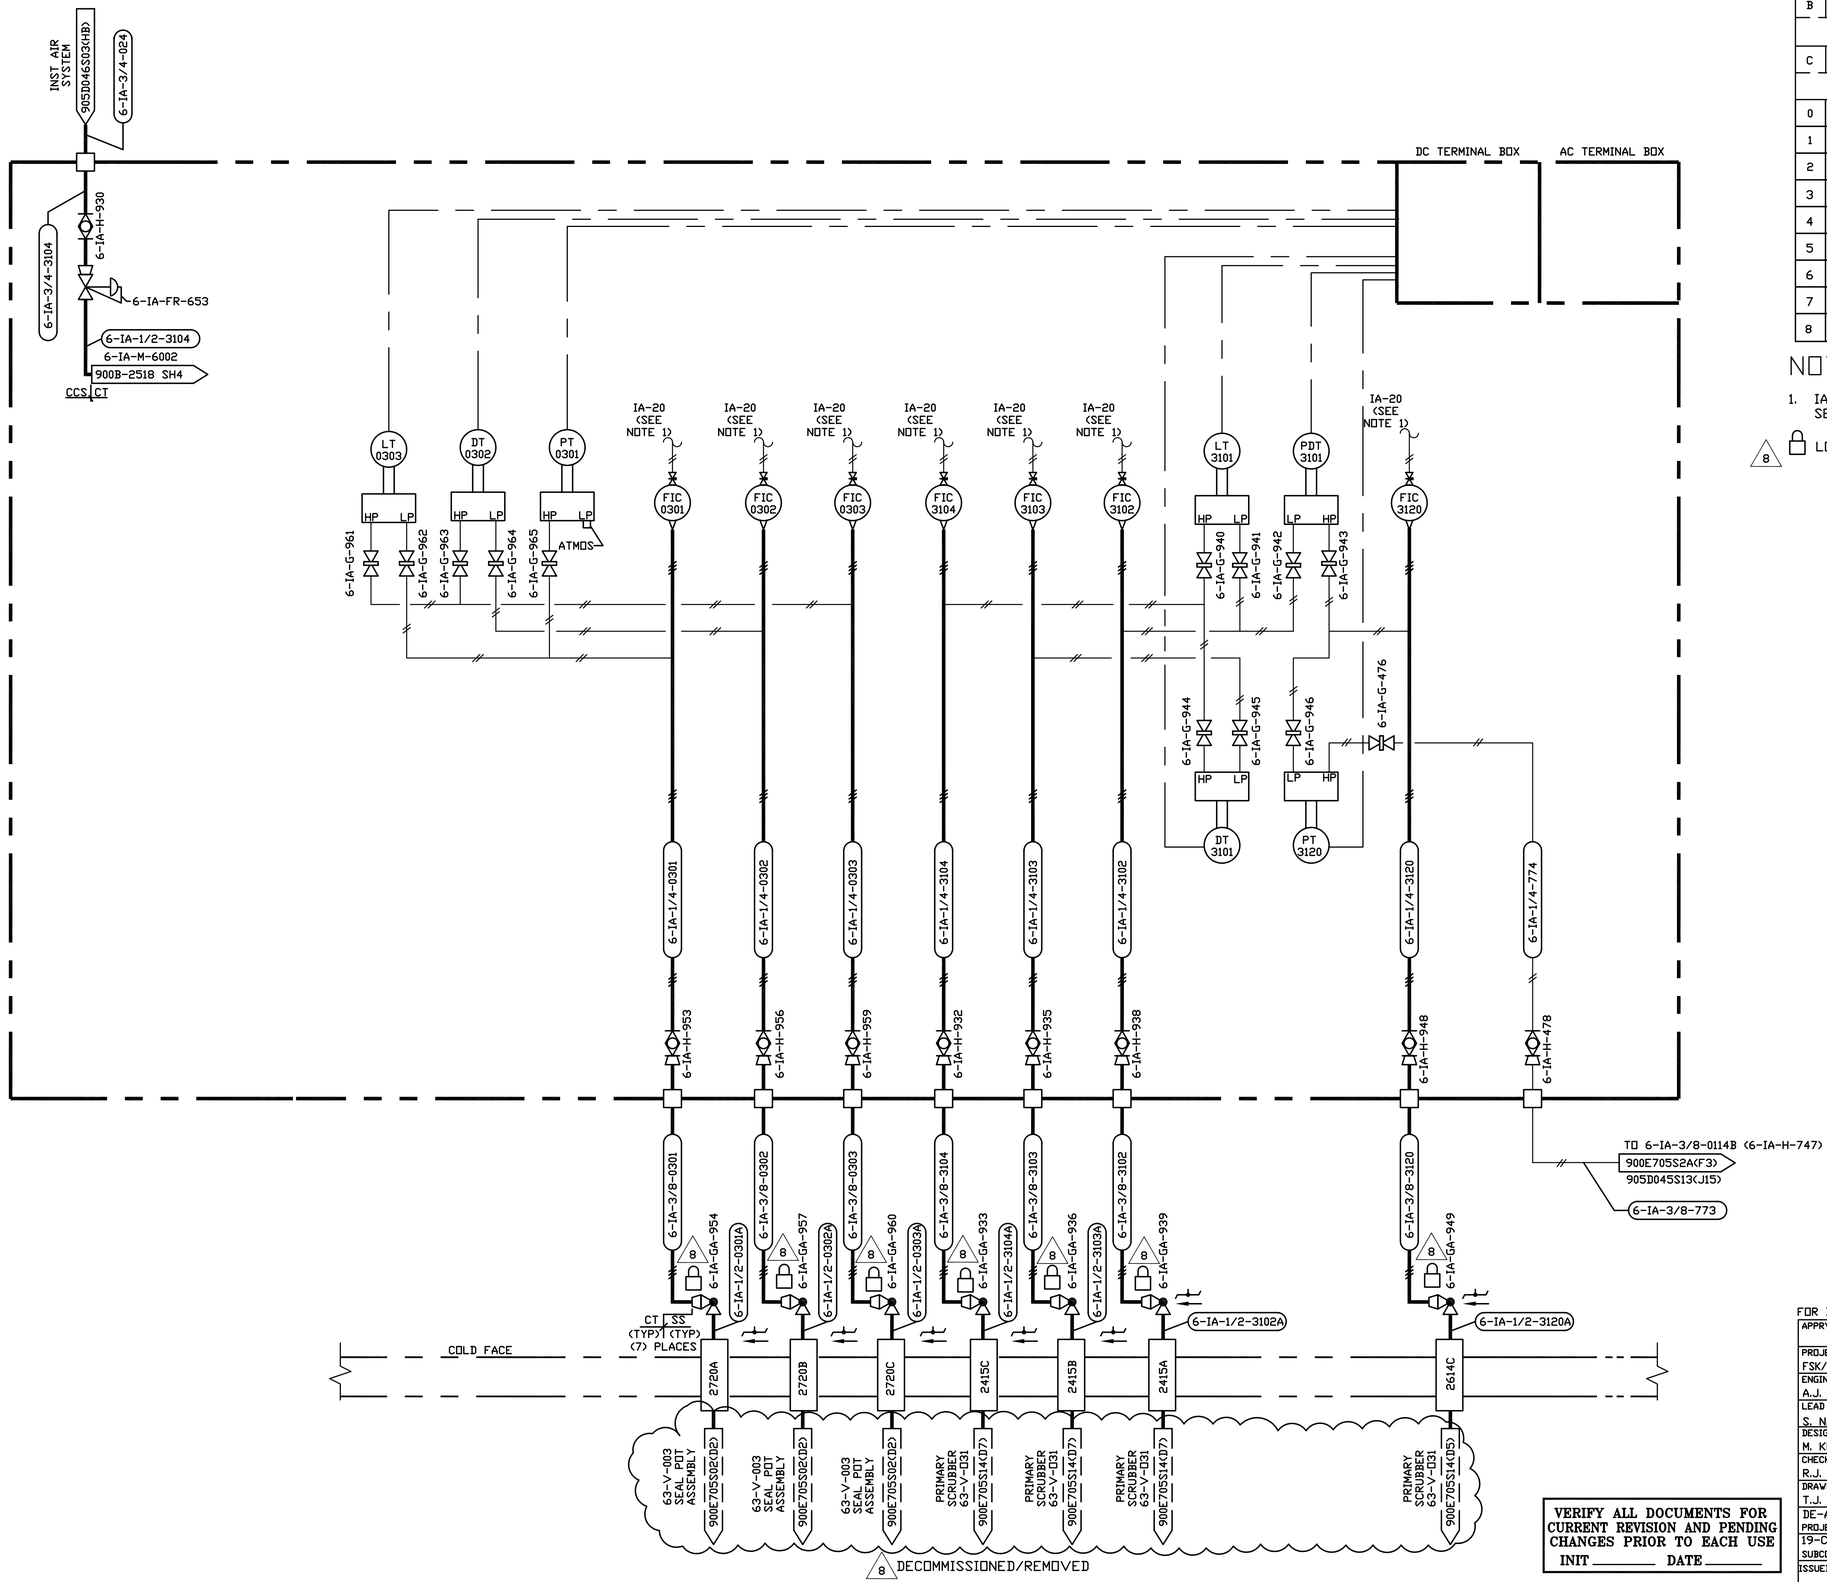

NO.	DATE	REVISIONS	DR	CH	APPROVED		
B	6-15-88	GENERAL REVISIONS INCLUDING TA 767	BFR	RJL	RJL SN	AJD	MDW
C	2-16-89	GENERAL REVISIONS	RJS	JJV	RJL	FJE FSK	FJES
0	6-12-89	ER 1631			JRH		
1	12-15-89	ECN 3255	DRW	PAN	NEC		
2	5/15/90	ECN 3593	LRK	FJK	DJR		
3	7/9/91	REV PER ECN 4341	AWN	HAB	DJR		
4	01/09/92	REV PER ECN 4647	SRC	DRS	DJR		
5	12/15/92	REV PER ECN 5397	HJL	HAB	GGT	PB	
6	2/6/95	REV PER ECN 8579	MJL	KQ	PSS		
7	1/26/96	ECN 9497	JHS				
8	2/7/05	ECN 26189	DAK	HAB			

NOTES:

1. IA-20 AIR SERVICE FROM MANIFOLD. 6-IA-M-6002. SEE DETAIL ON 900B-2518 SH4.

8 LOCKED AND TAGGED 'OUT OF SERVICE'

FOR DRAWING INDEX SEE DRAWING NO.

APPRVD WVNS CO.		EBASCO SERVICES INCORPORATED
PROJECT MGR FSK/M. WEINGART	03-23-88	A/E D.F.S. NO. 2388 TASK ORDER 009
ENGINEER SUPV A.J. DIFILIPPO	03-23-88	FOR WEST VALLEY NUCLEAR SERVICES COMPANY, INC WEST VALLEY, NEW YORK
LEAD DISC ENGR S. NATH	03-23-88	WEST VALLEY DEMONSTRATION PROJECT
DESIGN M. KHUSHALANI	03-23-88	P & ID
CHECKED R.J. LEVKO	03-23-88	VITRIFICATION FACILITY
DRAWN T.J. KITZ	DATE 03-23-88	INSTRUMENT RACK 2W4
DE-AC07-81NE44139 PROJECT NO. 19-CWV-02275	SIZE D	INDEX CODE NUMBER: AREA / DR. TYP / CL / ORIG — DRAWING NO. 905D-045 — REV. 8
SUBCONTRACT NO.		
ISSUED FOR CONSTRUCTION	SCALE: NONE	SPEC. CODES — A/E SHEET NO. 905-D-045 S16 C

VERIFY ALL DOCUMENTS FOR CURRENT REVISION AND PENDING CHANGES PRIOR TO EACH USE
INIT _____ DATE _____

CAD DRAWING - DO NOT REVISE THIS ORIGINAL

149769 1=1.00