905-D-045 S18

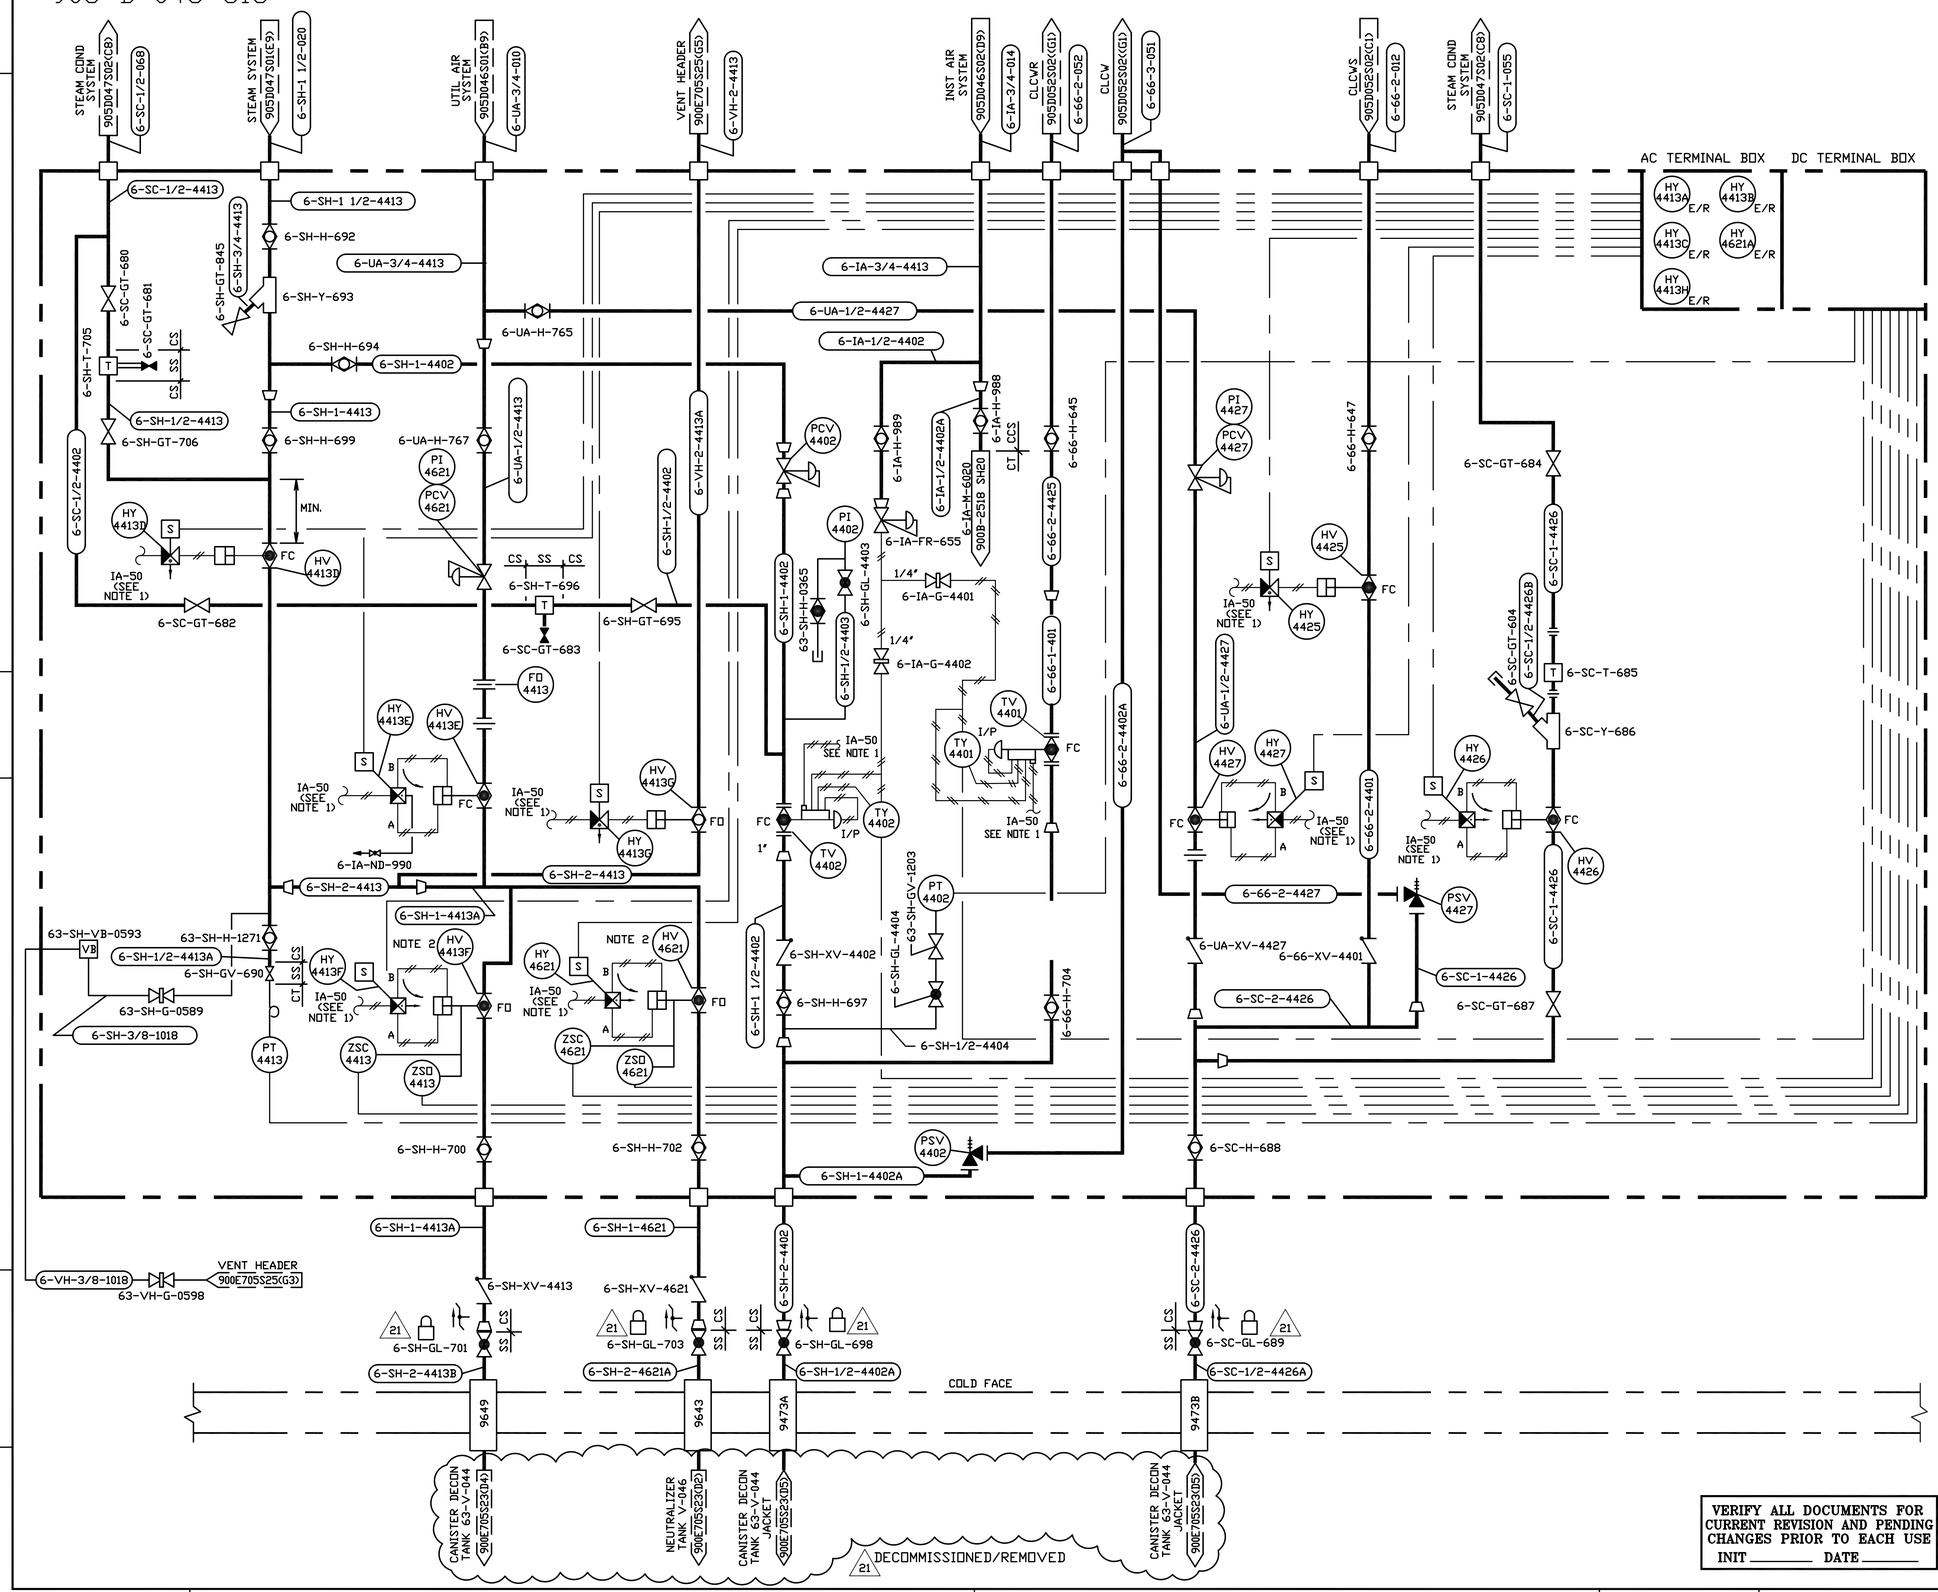

NO.	DATE	REVISIONS	DR	CH	APPROVED		
B	7-20-88	GENERAL REVISIONS INCLUDING TA 767	BFR	RJL	RJL AZ	AJD	MDW
C	2-16-89	GENERAL REVISIONS	PJS	JJV	RJL	FJE FSK	FJES
D	4-13-89	GENERAL REVISIONS	PJS	JJV	RJL	FJE FSK	FJES
0	6-12-89	ER 1631			JRH		
15	6/6/96	ECN 9935	SRD	HAB			
16	6/25/96	ECN 9987	SRD	DRS	ERB		
17	2/21/97	ECN 10520	LRP	DRS			
18	9/25/98	ECN 11498	CGR	HAB			
19	03/02/2000	ECN 12318	BP	HAB			
20	6/26/2000	ECN 12690	MJC				
21	2/7/05	ECN 26189	DAK	HAB			
14	2/29/96	REV PER ECN 9661	DMM	HAB			

NOTES:

1. IA-50 AIR SERVICE FROM MANIFOLD 6-IA-M-6020. SEE DETAIL ON 900B-2518 SH20.
2. FIELD MODIFY FAIL ACTION OF VALVES HV-4621 AND HV-4413F FROM FAIL CLOSE TO FAIL OPEN. (TD-0038)

21 LOCKED AND TAGGED "OUT OF SERVICE"

VERIFY ALL DOCUMENTS FOR CURRENT REVISION AND PENDING CHANGES PRIOR TO EACH USE
INIT _____ DATE _____

FOR DRAWING INDEX SEE DRAWING NO._____

APPRVD VVNS CO.		EBASCO SERVICES INCORPORATED
PROJECT MGR M.D. WEINGART	04-28-88	A/E O.F.S. NO. 2388 FOR TASK ORDER 009
ENGINEER SUPV A.J. DIFILIPPO	04-28-88	WEST VALLEY NUCLEAR SERVICES COMPANY, INC WEST VALLEY, NEW YORK
LEAD DISC ENGR S. NATH	04-28-88	
DESIGN M.I. KHUSHALANI	04-28-88	WEST VALLEY DEMONSTRATION PROJECT
CHECKED R.J. LEWKO	04-28-88	P & ID
DRAWN T.J. KITZ	DATE 04-28-88	VITRIFICATION FACILITY INSTRUMENT RACK-3E10
DE-AC07-81NE44139 PROJECT NO.	SIZE D	INDEX CODE NUMBER: AREA / DR. TYP / CL / ORIG — DRAWING NO. 905D-045 — REV. 21
19-CWV-02275 SUBCONTRACT NO.		
ISSUED FOR CONSTRUCTION	SCALE: NONE	SPEC. CODES — A/E SHEET NO. 905-D-045 S18 C

CAD DRAWING - DO NOT REVISE THIS ORIGINAL

149771 1=1.00