905-D-045 S19

NO.	DATE	REVISIONS	DR	CH	APPROVED		
B	7-20-88	GENERAL REVISIONS INCLUDING TA 767	BFR	RJL	RJL AZ	AJD	MDW
C	2-16-89	GENERAL REVISIONS	RJS	JJV	RJL	FJE FSK	FJES
0	6-12-89	ER 1631			JRH		
1	12-15-89	ECN 3255	DRW	PAN	NEC		
2	4-14-94	ECN 7198	WJC	HAB	JCD		
3	2/7/95	REV PER ECN 8579	MJL				
4	5/1/95	ECN 8861	JLH	KQ			
5	1/16/96	ECN 9414	JHS	HAB			
6	2/27/96	ECN 9649	JHS	HAB			
7	2/7/05	ECN 26189	DAK	HAB			

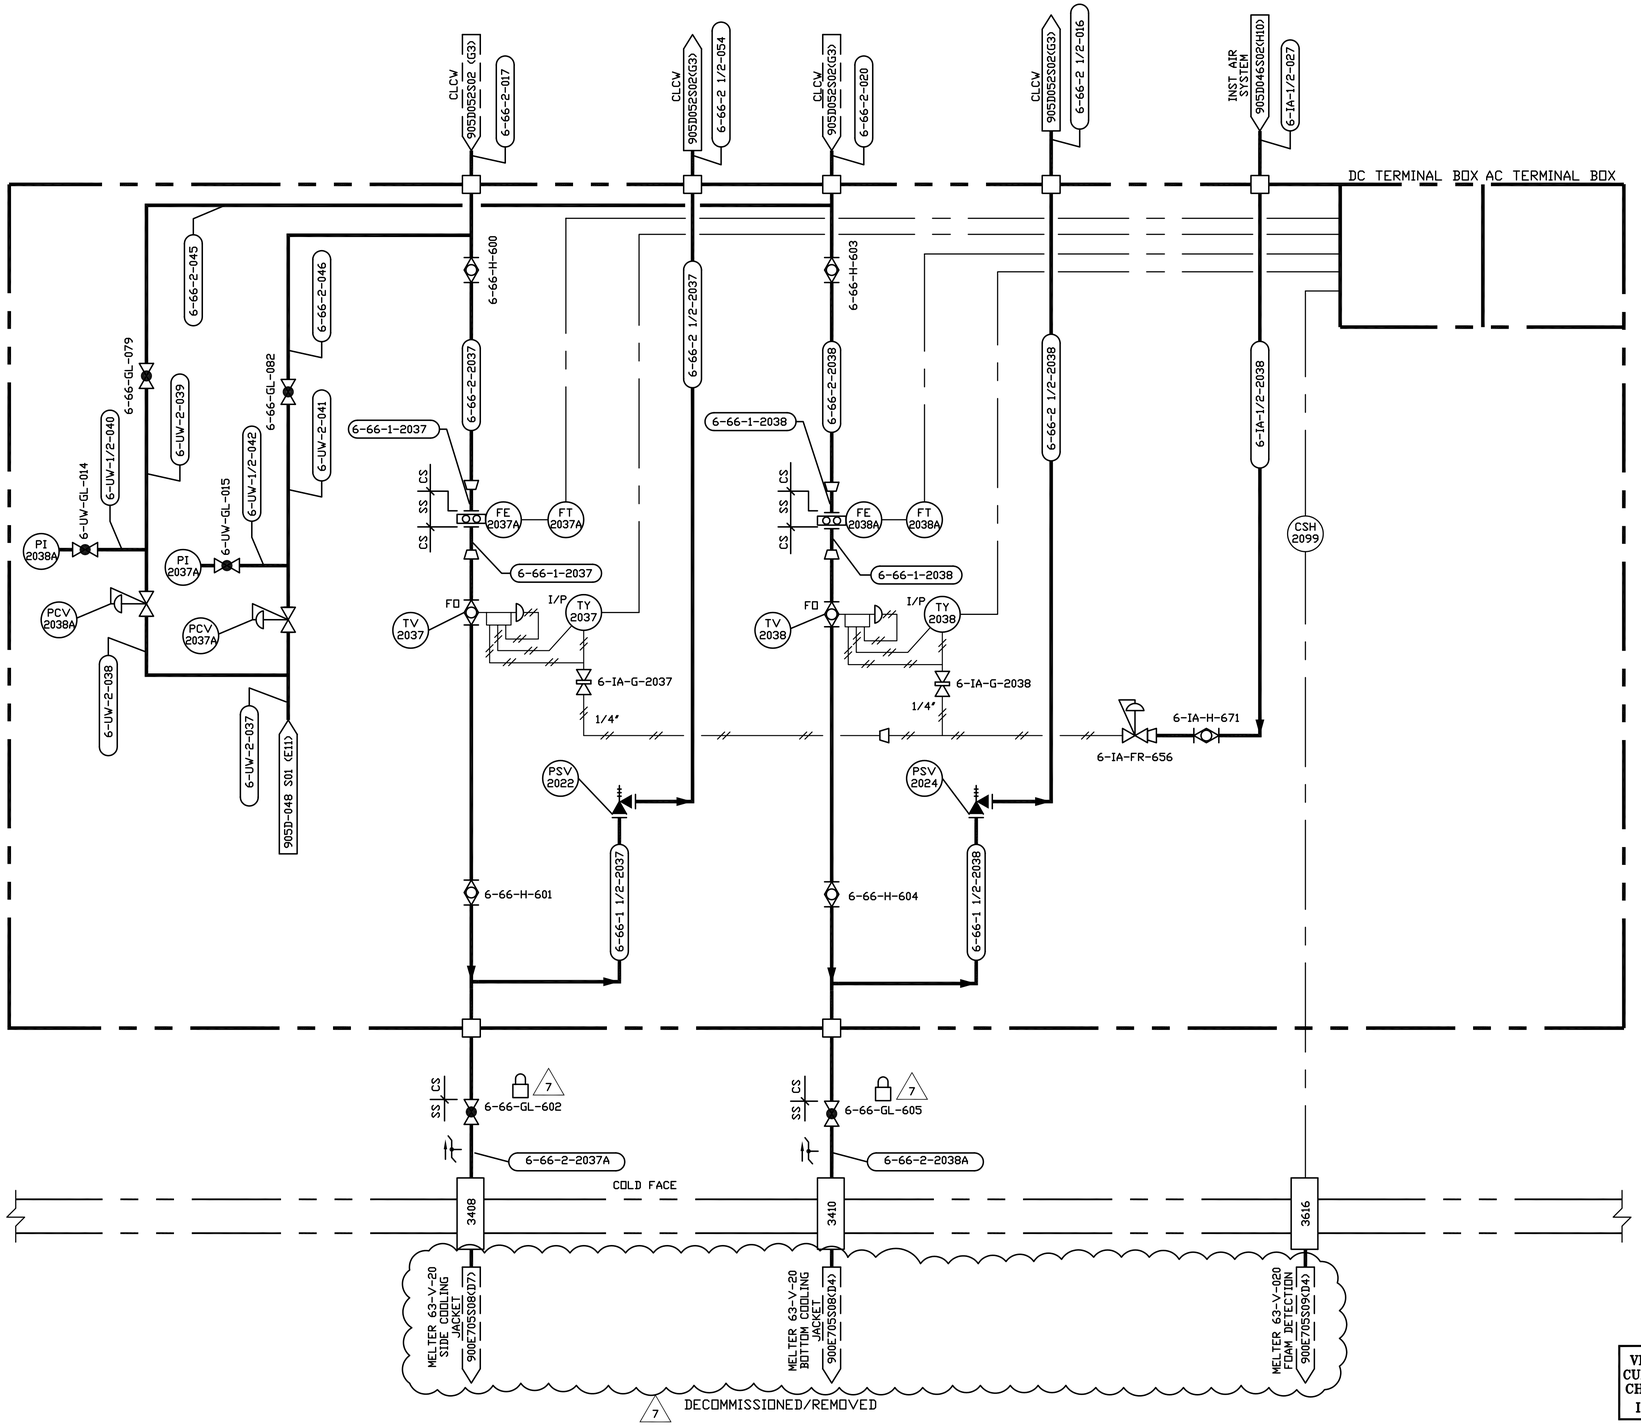

7 LOCKED AND TAGGED "OUT OF SERVICE"

VERIFY ALL DOCUMENTS FOR CURRENT REVISION AND PENDING CHANGES PRIOR TO EACH USE
INIT _____ DATE _____

FOR DRAWING INDEX SEE DRAWING NO. _____

APPRVD WVNS CO.		EBASCO SERVICES INCORPORATED
PROJECT MGR M.D. WEINGART	05-31-88	A/E D.F.S. NO. 2388 FOR TASK ORDER 009
ENGINEER SUPV A.J. DIFILIPPO	05-31-88	WEST VALLEY NUCLEAR SERVICES COMPANY, INC WEST VALLEY, NEW YORK
LEAD DISC ENGR S. NATH	05-31-88	WEST VALLEY DEMONSTRATION PROJECT
DESIGN R.J. LEWKO	05-31-88	P & ID VITRIFICATION FACILITY INSTRUMENT RACK 2E10
CHECKED R.J. LEWKO	05-31-88	
DRAWN B.F. REYNOLDS	DATE 05-31-88	
DE-AC07-81NE44139		SIZE D; INDEX CODE NUMBER (AREA, DR. TYP, CL, ORIG); DRAWING NO. 905D-045; REV. 7
PROJECT NO. 19-CWV-02275		
SUBCONTRACT NO.		
ISSUED FOR CONSTRUCTION		SCALE: NONE; SPEC. CODES; A/E SHEET NO. 905-D-045 S19 C

CAD DRAWING - DO NOT REVISE THIS ORIGINAL

149772 1=1.00