905-D-045 S02

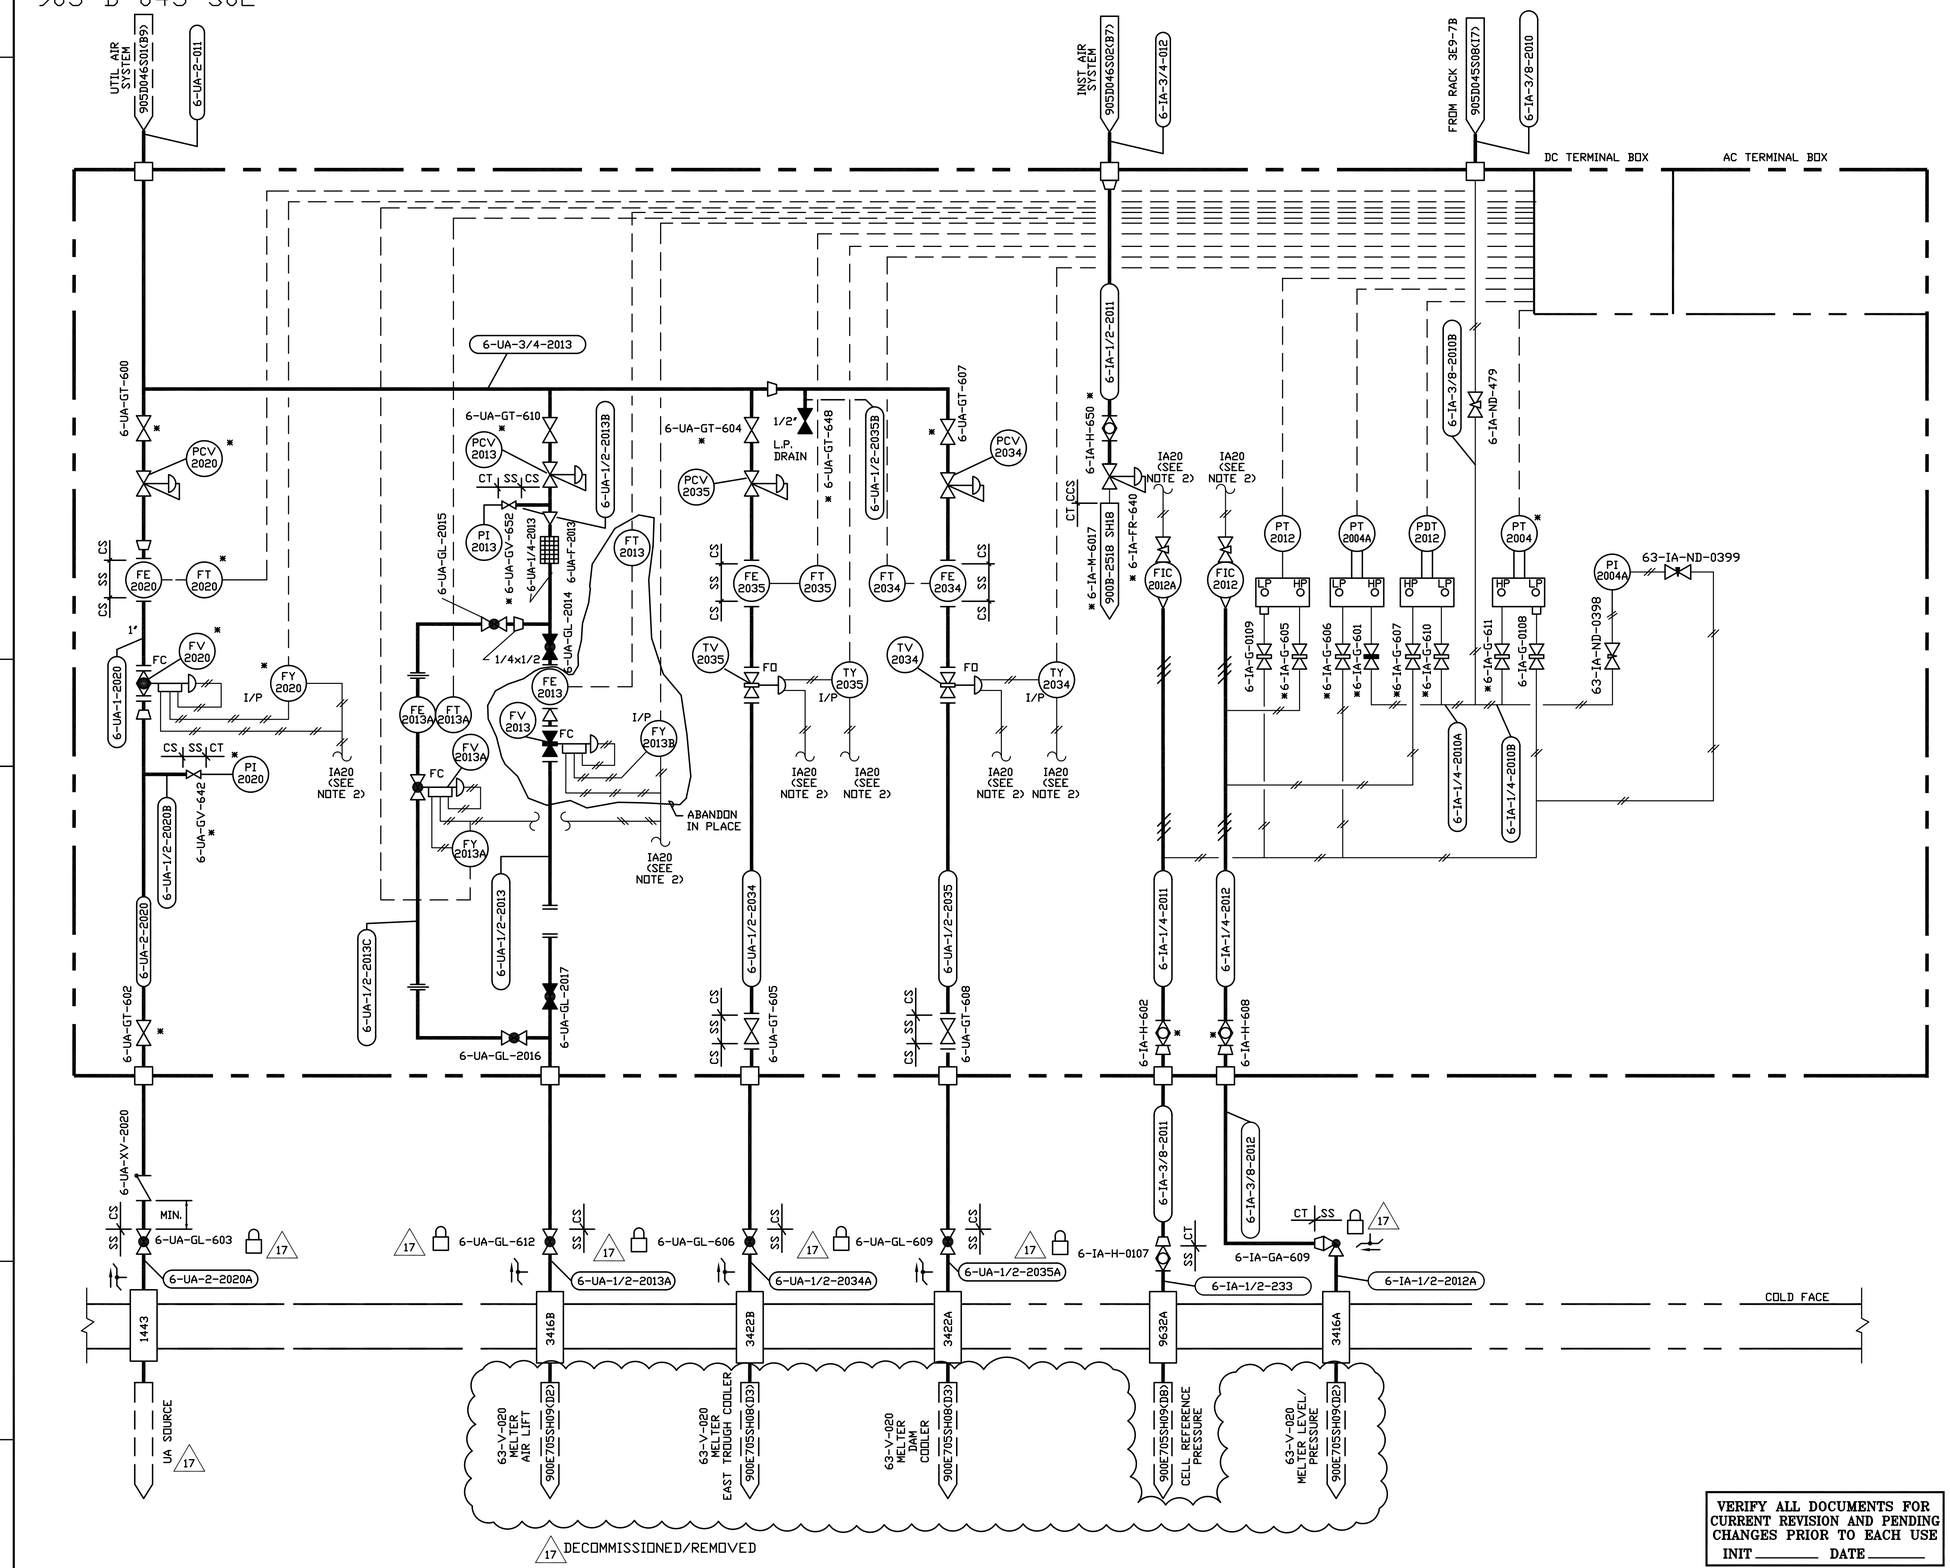

NO.	DATE	REVISION	DR	CH	APPROVED		
B	06-15-88	GENERAL REVISION INCLUDING TA 767	TJK	RJL	RJL SN	AJD	MDW
C	10-31-88	GENERAL REVISION INCLUDING TA 821	PJS	RJL	RJL	? FSK	FJB
0	6-12-89	ER 1631			JRH		
16	2/19/97	ECN 10395, 10512, 10548	LRP	DRS			
17	2/7/05	ECN 26189	DAK	HAB			
3	9/22/92	GEN REV PER ECN 5200	SRC	HAB	PAN		
4	10/14/93	REV PER ECN 6250	DAK	HAB	PAN		
5	11/11/93	REV PER ECN 6891	MJC	HAB	LCD		
6	2/6/95	REV PER ECN 8579	MJL	KQ	RAA		
7	4/28/95	ECN 8861	JLH	KQ	PSS		
8	5/22/95	ECN 8924	JHS	DRS			
9	06/13/95	ECN 8949	LRK	KQ	PSS		
10	12/04/95	ECN 9430	RGM	KQ			
11	1/26/96	ECN 9497	JHS	HAB			
12	3/8/96	ECN 9609, 9622	RAS	HAB			
13	3/25/96	ECN 9647	SAB	HAB			
14	5/1/96	ECN 9713	WCK	DRS			
15	8/6/96	ECN 10090	DMM	EJS			

NOTES:

1. NEW INSTRUMENTS & VALVES TO BE INSTALLED ON THIS EXISTING RACK ARE TO BE MARKED WITH A SINGLE ASTERISK (*).
2. IA 20 AIR SERVICE FROM MANIFOLD 6-IA 20-M-6017. SEE DRAWING 900B-2518 SH18.

17 LOCKED AND TAGGED 'OUT OF SERVICE'

VERIFY ALL DOCUMENTS FOR CURRENT REVISION AND PENDING CHANGES PRIOR TO EACH USE
INIT _____ DATE _____

FOR DRAWING INDEX SEE DRAWING NO. _____

APPRVD WVNS CO.		EBASCO SERVICES INCORPORATED
		A/E D.F.S. NO. 2398 FOR TASK ORDER 009
PROJECT MGR M.D. WEINGART	01-07-88	WEST VALLEY NUCLEAR SERVICES COMPANY, INC WEST VALLEY, NEW YORK
ENGINEER SUPV A.J. DIFILIPPO	01-07-88	
LEAD DISC ENGR S. NATH	01-07-88	WEST VALLEY DEMONSTRATION PROJECT
DESIGN A. ZILG	01-07-88	
CHECKED B.F. REYNOLDS	01-07-88	P & ID VITRIFICATION FACILITY INSTRUMENT RACK 3E8-7A
T.J. KITZ	DATE 01-07-88	
DE-AC07-81NE44139		SIZE D; INDEX CODE NUMBER: AREA, DR. TYP, CL, ORIG; DRAWING NO. 905D-045; REV. 17
PROJECT NO. 19-CWV-02275		
SUBCONTRACT NO.		
ISSUED FOR CONSTRUCTION		SCALE: NONE; SPEC. CODES; A/E SHEET NO. 905-D-045 S02 C

CAD DRAWING - Do not revise this orginal.

149754 1=1.00