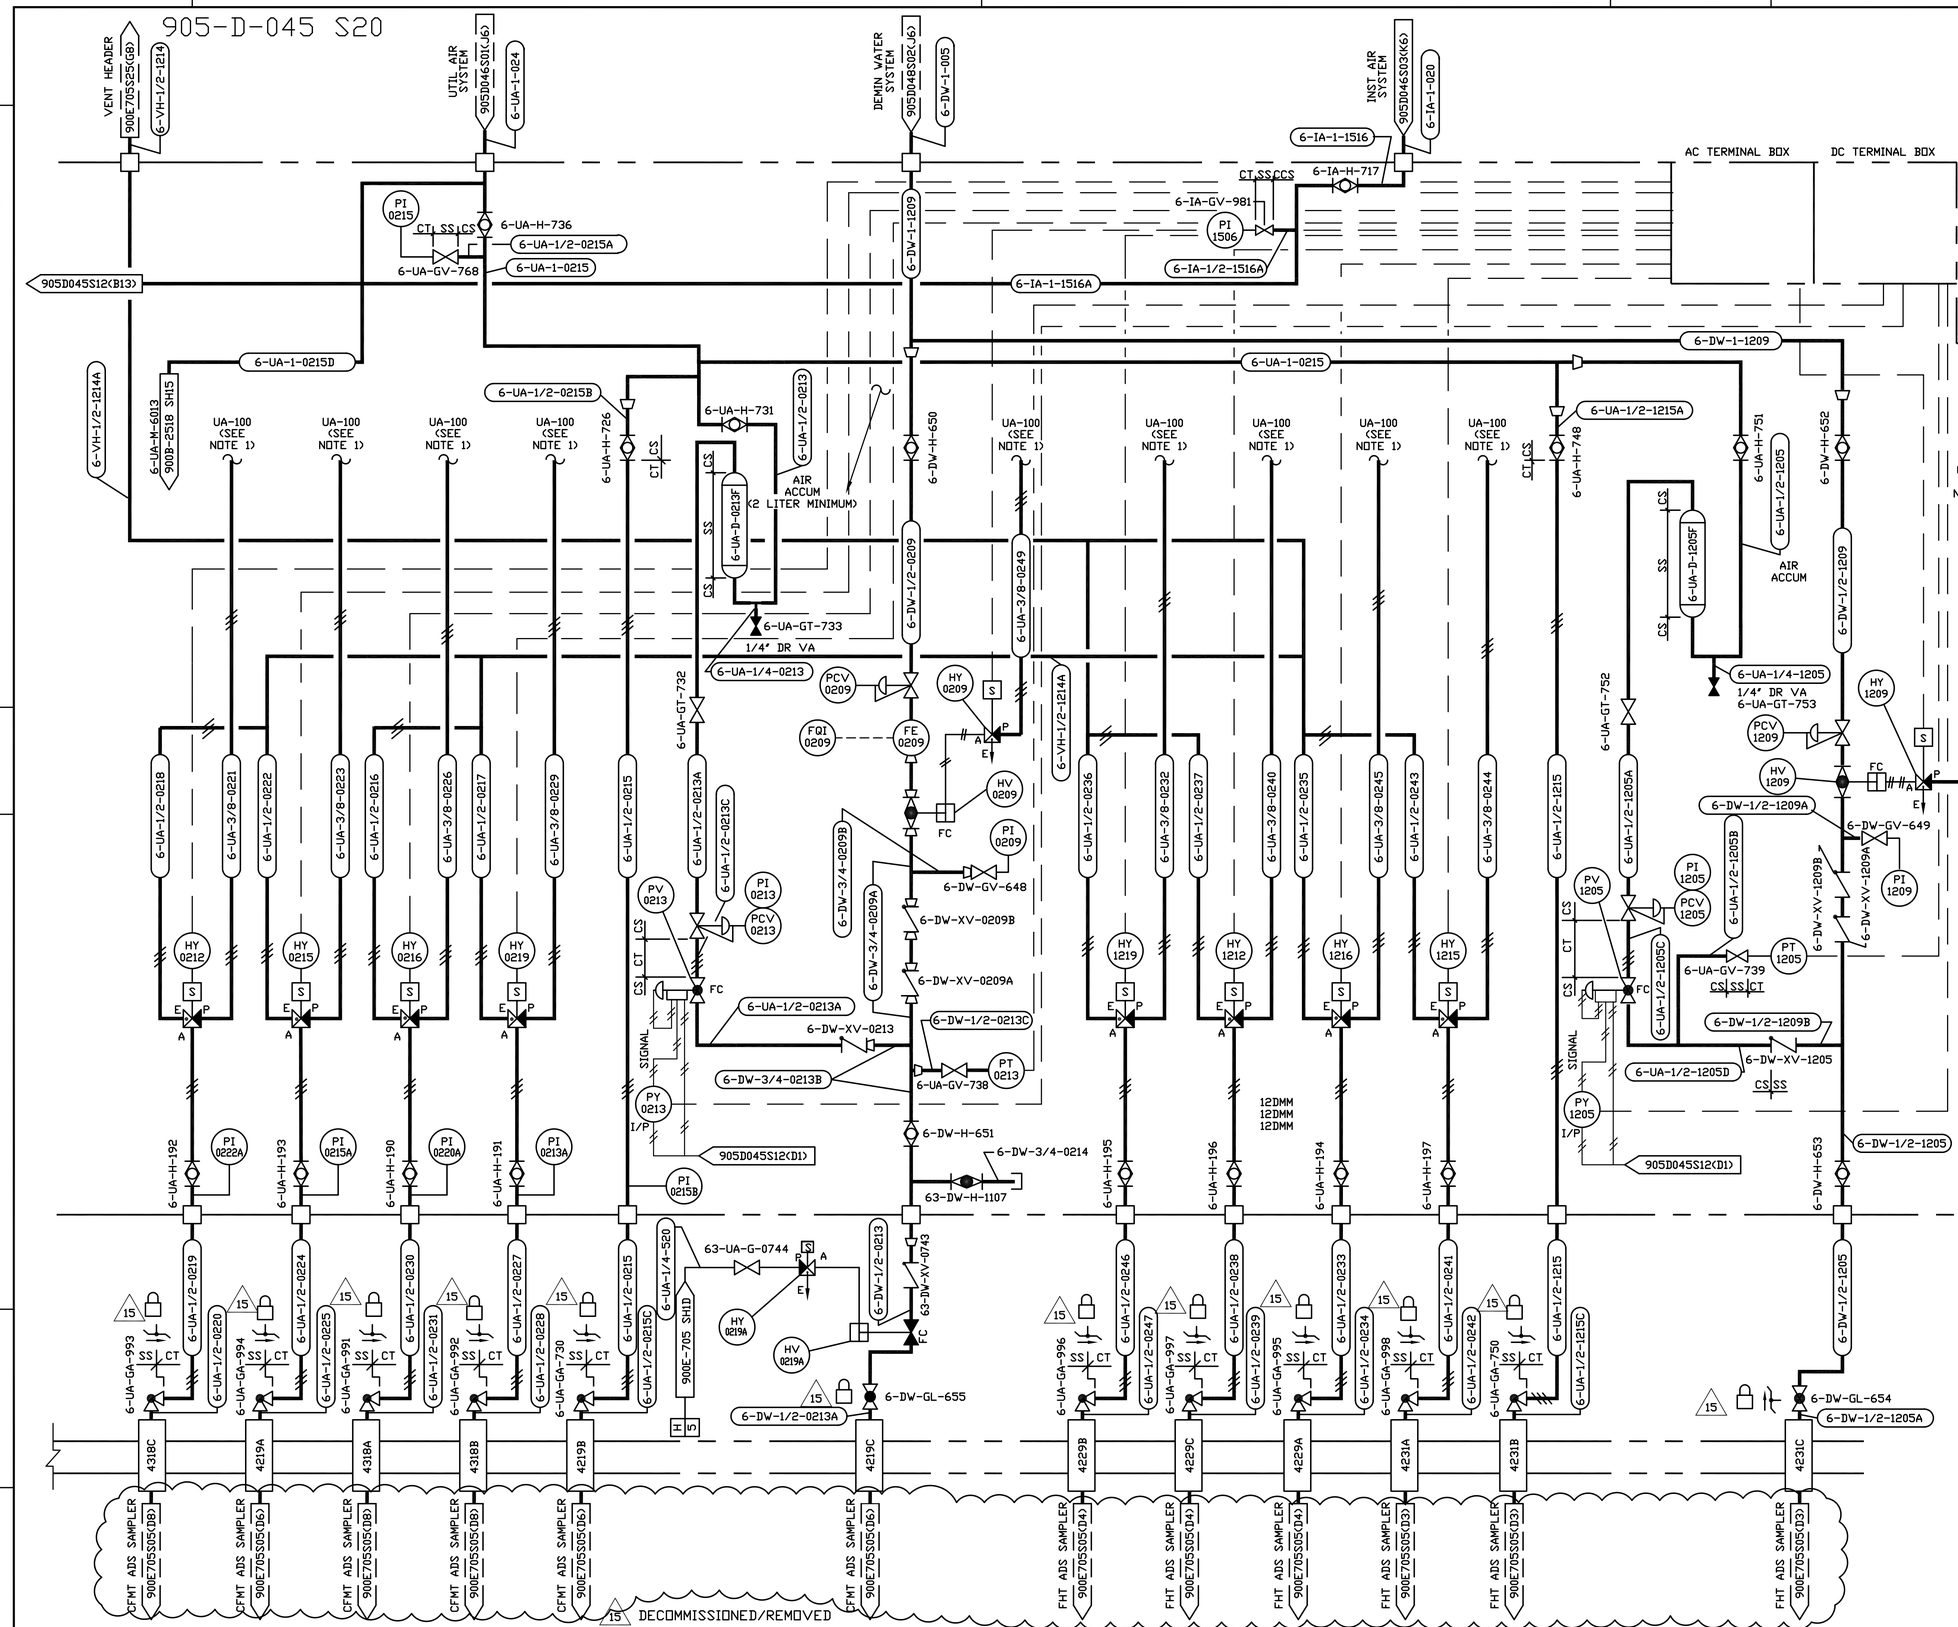

NO.	DATE	REVISIONS	DR	CH	APPROVED		
B	2-16-89		PJS	JJV	RJL	FJE FSE	FJES
		GENERAL REVISION					
0	6-12-89	ER 1631			JRH		
9	8/8/95	GEN REV ECN 9132	DMM	HAB			
10	6/17/96	ECN 9987	SRD	DRS			
11	6/12/97	REV PER ECN 10549	RHW	DRS			
12	8/1/97	ECN 10849	DMM	HAB			
13	10/14/97	ECN 10568	DMM	HAB			
14	3/3/00	ECN 11853A	JHS	JLH			
15	2/7/05	ECN 26189	DAK	HAB			
8	5/1/95	ECN 8861	JLH	KQ	GLS		

NOTES:

1. UA-100 AIR SERVICE FROM MANIFOLD 6-UA-M-6013. SEE DETAIL ON 900B-2518 SH15.

LOCKED AND TAGGED "OUT OF SERVICE"

15

VERIFY ALL DOCUMENTS FOR CURRENT REVISION AND PENDING CHANGES PRIOR TO EACH USE
INIT _____ DATE _____

WORK THIS DRAWING WITH 905-D-045 S12

FOR DRAWING INDEX SEE DRAWING NO._____

APPRVD WVNS CO.		EBASCO SERVICES INCORPORATED
PROJECT MGR M.D. WIENGART	06/15/88	A/E D.F.S. NO. 2388 FOR TASK ORDER 009
ENGINEER SUPV A.J. DIFILIPPO	06/15/88	WEST VALLEY NUCLEAR SERVICES COMPANY, INC WEST VALLEY, NEW YORK
LEAD DISC ENGR S. NATH	06/15/88	
DESIGN R.J. LEWKO	06/15/88	WEST VALLEY DEMONSTRATION PROJECT
CHECKED R.J. LEWKO	06/15/88	P & ID
DRAWN B.F. REYNOLDS	DATE 06/15/88	VITRIFICATION FACILITY INSTRUMENT RACK 3W5 SHEET 2
DE-AC07-81NE44139 PROJECT NO.		SIZE D; INDEX CODE NUMBER (AREA, DR. TYP, CL, ORIG); DRAWING NO. 905D-045; REV. 15
19-CWV-02275 SUBCONTRACT NO.		
ISSUED FOR CONSTRUCTION		SCALE: SPEC. CODES A/E SHEET NO. 905-D-045 S20 B

CAD DRAWING - DO NOT REVISE THIS ORIGINAL

149773 1=1.00