905-D-045 S03 D

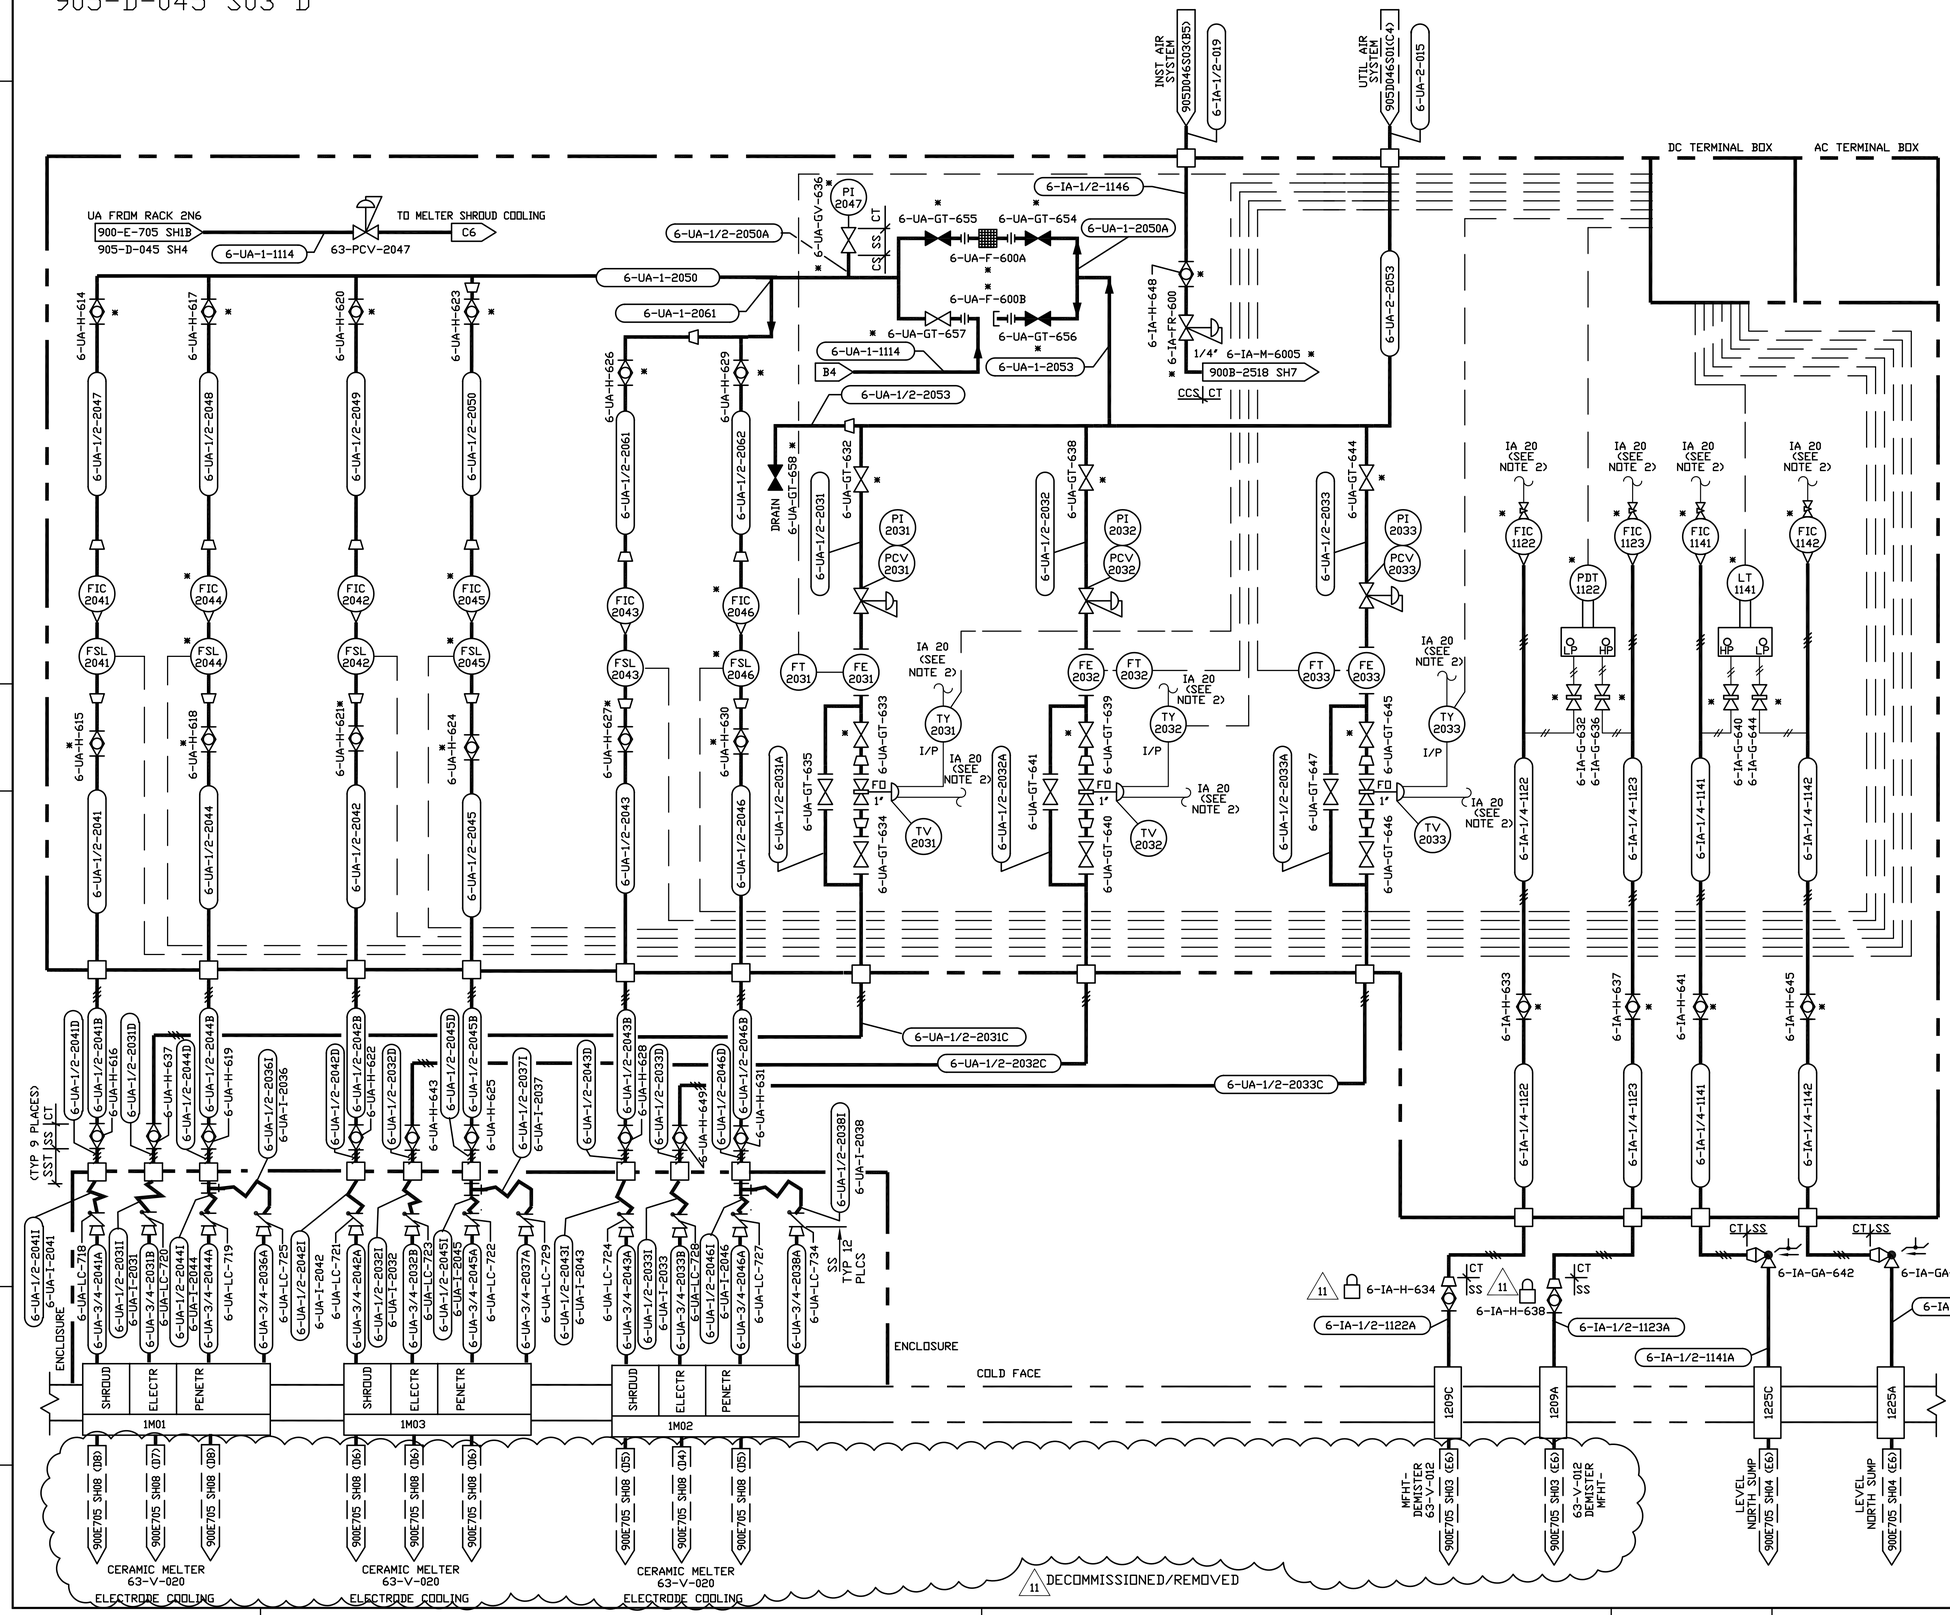

NO.	DATE	REVISIONS	DR	CH	APPROVED		
B	02-02-88	REVISIONS PER EBAR 1075A	TJK	RJL	MIK SN	AJD	MDW
C	06-15-88	GENERAL REVISIONS INCLUDING TA 767	TJK	RJL	MIK SN	AJD	MDW
D	10-31-88	GENERAL REVISIONS INCLUDING TA 821	PJS				
0	06-12-89	ER 1631			JRH		
9	01/14/97	ECN 10506	BP	DRS			
10	10/7/99	REV PER ECN 10756A	CAM				
11	2/7/05	ECN 26189	DAK	HAB			
4	2/28/92	REV PER ECN 4778	AAJ	HAB	DJR		
5	9/03/93	REV PER ECN 6685	JLH	HAB	PAN		
6	12/30/93	REV PER ECN 7324	SRD	KQ	PAN		
7	7/28/94	REV PER ECN 8138	SRD	DRS	DJR		
8	2/6/95	REV PER ECN 8579	MJL	KQ	PAN		

NOTES:

1. NEW INSTRUMENTS & VALVES TO BE INSTALLED ON THIS EXISTING RACK ARE MARKED WITH SINGLE ASTERISK (*).
2. IA 20 AIR SERVICE FROM MANIFOLD 6-IA-M-6005. SEE DRAWING 900B-2518 SH7.

11 LOCKED AND TAGGED "OUT OF SERVICE"

VERIFY ALL DOCUMENTS FOR CURRENT REVISION AND PENDING CHANGES PRIOR TO EACH USE
INIT _____ DATE _____

FOR DRAWING INDEX SEE DRAWING NO. _____

APPRVD WVNS CO.		EBASCO SERVICES INCORPORATED
PROJECT MGR M.D. WEINGART	11/20/87	A/E O.F.S. NO. 2388 TASK ORDER 009 FOR WEST VALLEY NUCLEAR SERVICES COMPANY, INC WEST VALLEY, NEW YORK
ENGINEER SUPV A.J. DIFILIPPO	11/20/87	
LEAD DISC ENGR S. NATH	11/20/87	WEST VALLEY DEMONSTRATION PROJECT
DESIGN A. ZILG	11/20/87	P & ID VITRIFICATION FACILITY INSTRUMENT RACK 2N7-6
CHECKED M. KHUSHALANI	11/20/87	
DRAWN T.J. KITZ	DATE 11/20/87	
PROJECT NO. DE-AC07-81NE44139		SIZE D; INDEX CODE NUMBER (AREA, DR. TYP, CL, ORIG); DRAWING NO. 905D-045; REV. 11
SUBCONTRACT NO. 19-CWV-02275		
ISSUED FOR CONSTRUCTION		SCALE: NONE; SPEC. CODES; A/E SHEET NO. 905D-045 S03 D

CAD DRAWING - Do not revise this original.

149755 1=1.00