905-D-045 S06

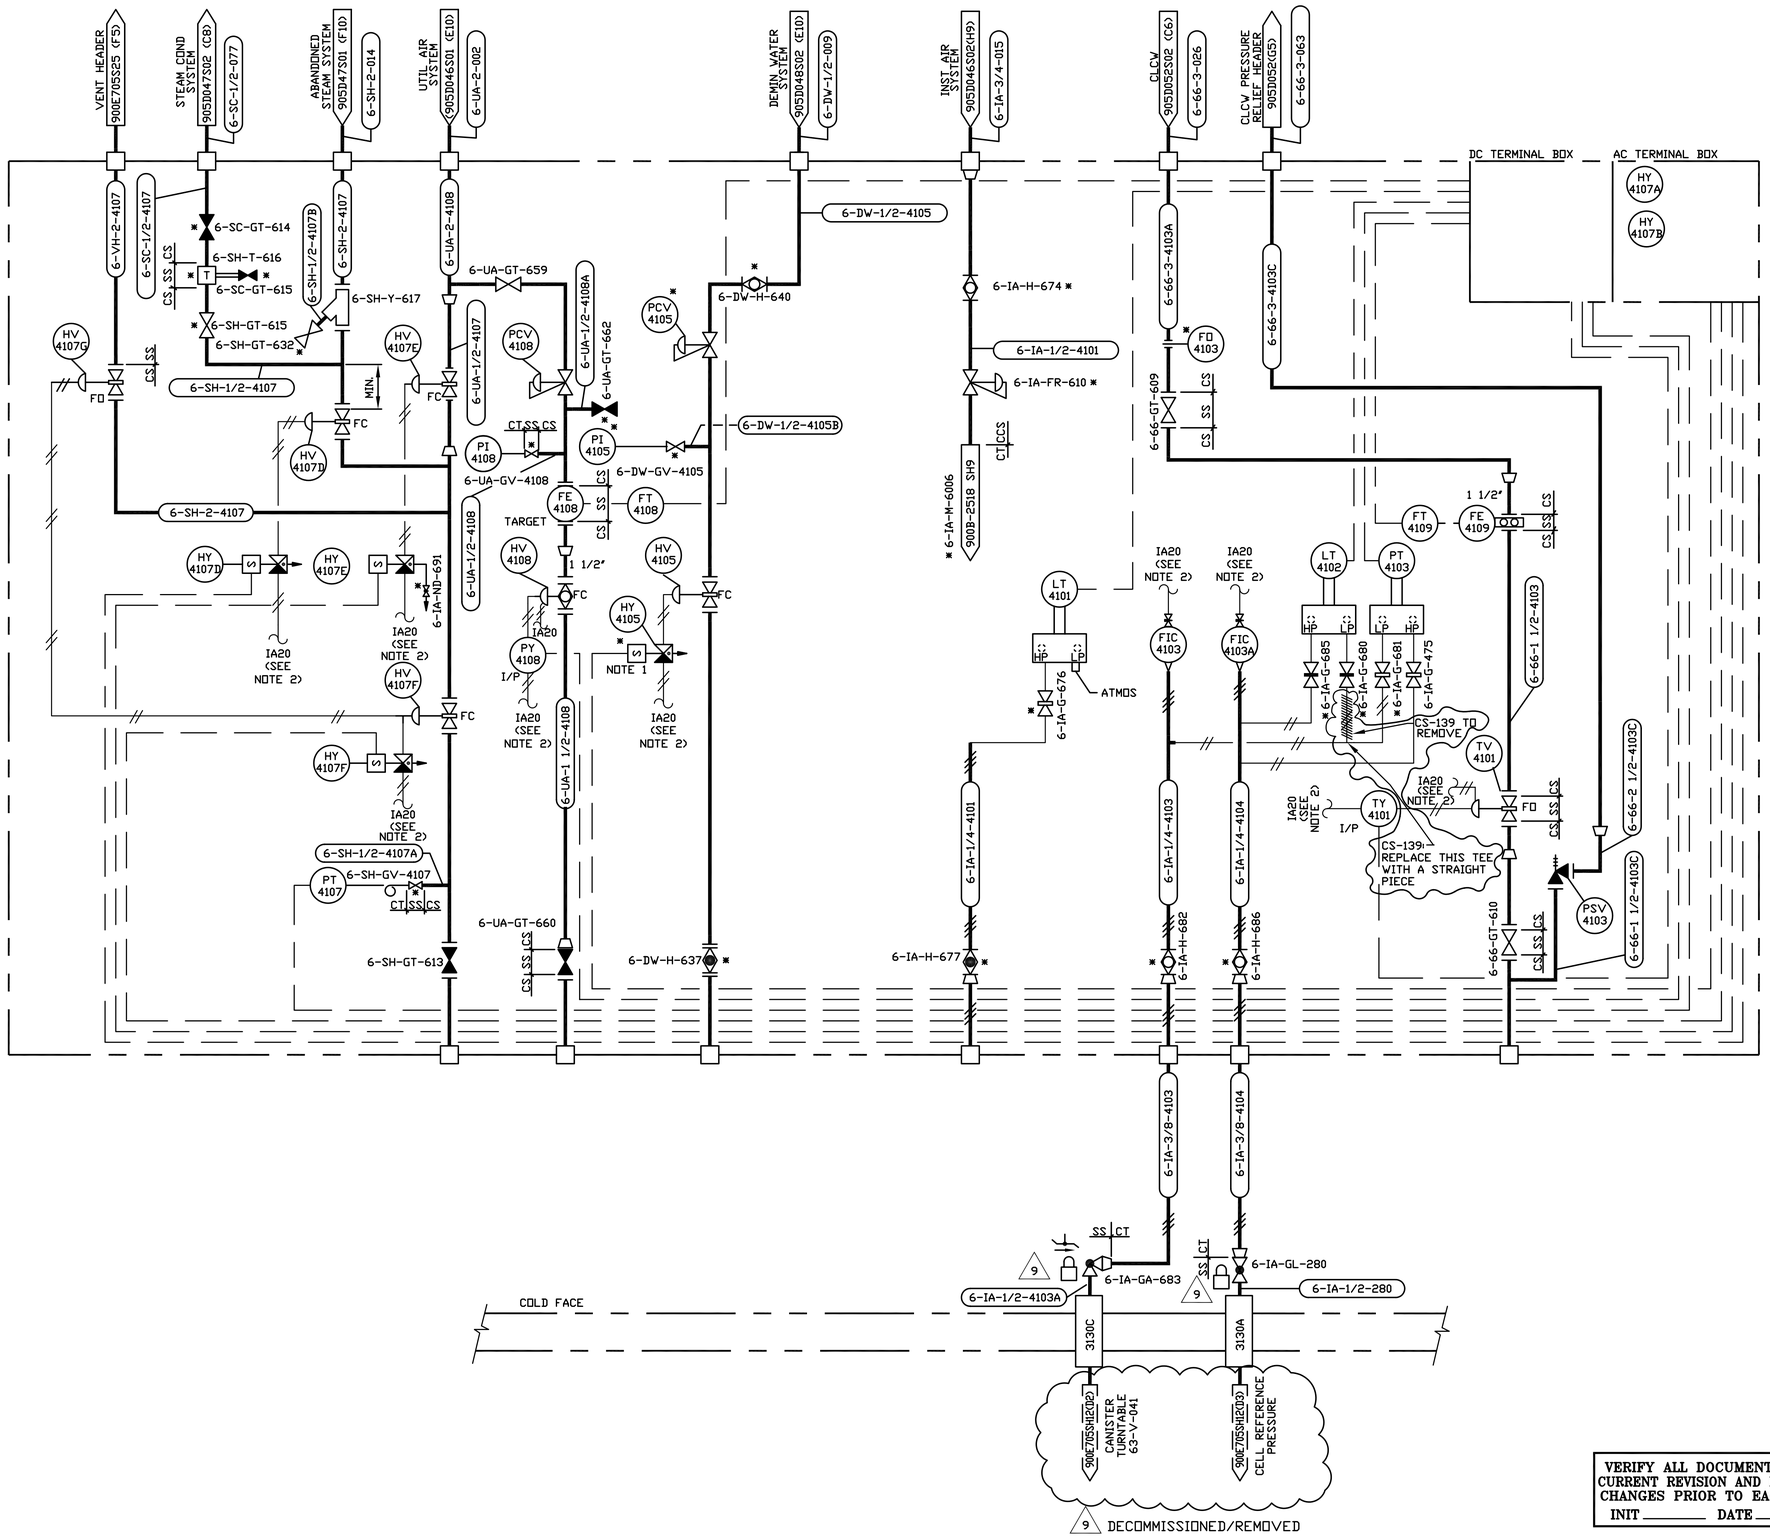

NO.	DATE	REVISION	DR	CH	APPROVED		
B	06-15-88	GENERAL REVISION INCLUDING TA 767	TJK	RJL	RJL SN	AJD	MDW
C	10/31/88	GENERAL REVISION	PJS	RJL	RJL	FSK	FJES
D	04/13/89	GENERAL REVISION	RJL	JJV	RJL	FJE FSK	FJES
0	06/12/89	ER 1631			JRH		
7	6/17/96	ECN 9987	SRD	DRS			
8	10/16/96	ECN 10323	DMM				
9	2/7/05	ECN 26189	DAK	HAB			
4	10/27/93	REV PER ECN 6891	MJC	HAB	LED		
5	2/6/95	REV PER ECN 8579	MJL	KQ	PSS		
6	1/26/96	ECN 9497	JHS	HAB			

NOTES:

1. NEW INSTRUMENTS & VALVES TO BE INSTALLED ON THIS EXISTING RACK ARE MARKED WITH SINGLE ASTERISK (✱).
2. IA20 AIR SERVICE FROM MANIFOLD 6-IA-M-6006. SEE DRAWING 900B-2518 SH9.

9 LOCKED AND TAGGED "OUT OF SERVICE"

VERIFY ALL DOCUMENTS FOR CURRENT REVISION AND PENDING CHANGES PRIOR TO EACH USE
INIT _____ DATE _____

FOR DRAWING INDEX SEE DRAWING NO._____

APPRVD WVNS CO.		EBASCO SERVICES INCORPORATED
PROJECT MGR M.D. DWEINGART	12/11/87	A/E D.F.S. NO. 2388 FOR TASK ORDER 009
ENGINEER SUPV A.J. DIFILIPPO	12/11/87	WEST VALLEY NUCLEAR SERVICES COMPANY, INC WEST VALLEY, NEW YORK
LEAD DISC ENGR S. NATH	12/11/87	WEST VALLEY DEMONSTRATION PROJECT
DESIGN A. ZILG	12/11/87	P & ID
CHECKED R.J. LEWKO	12/11/87	VITRIFICATION FACILITY
DRAWN T.J. KITZ	12/11/87	INSTRUMENT RACK 2E9-8
DE-AC07-81NE44139		
PROJECT NO. 19-CWV-02275		
SUBCONTRACT NO.		
ISSUED FOR CONSTRUCTION		

SIZE	INDEX CODE NUMBER				DRAWING NO.	REV.
	AREA	DR. TYP	CL	ORIG		
D					905D-045	9

SCALE: NONE | SPEC. CODES | A/E SHEET NO. 905D-045 S06 D

CAD DRAWING - Do not revise this original.

149758 1=1.00