905-D-045 S08

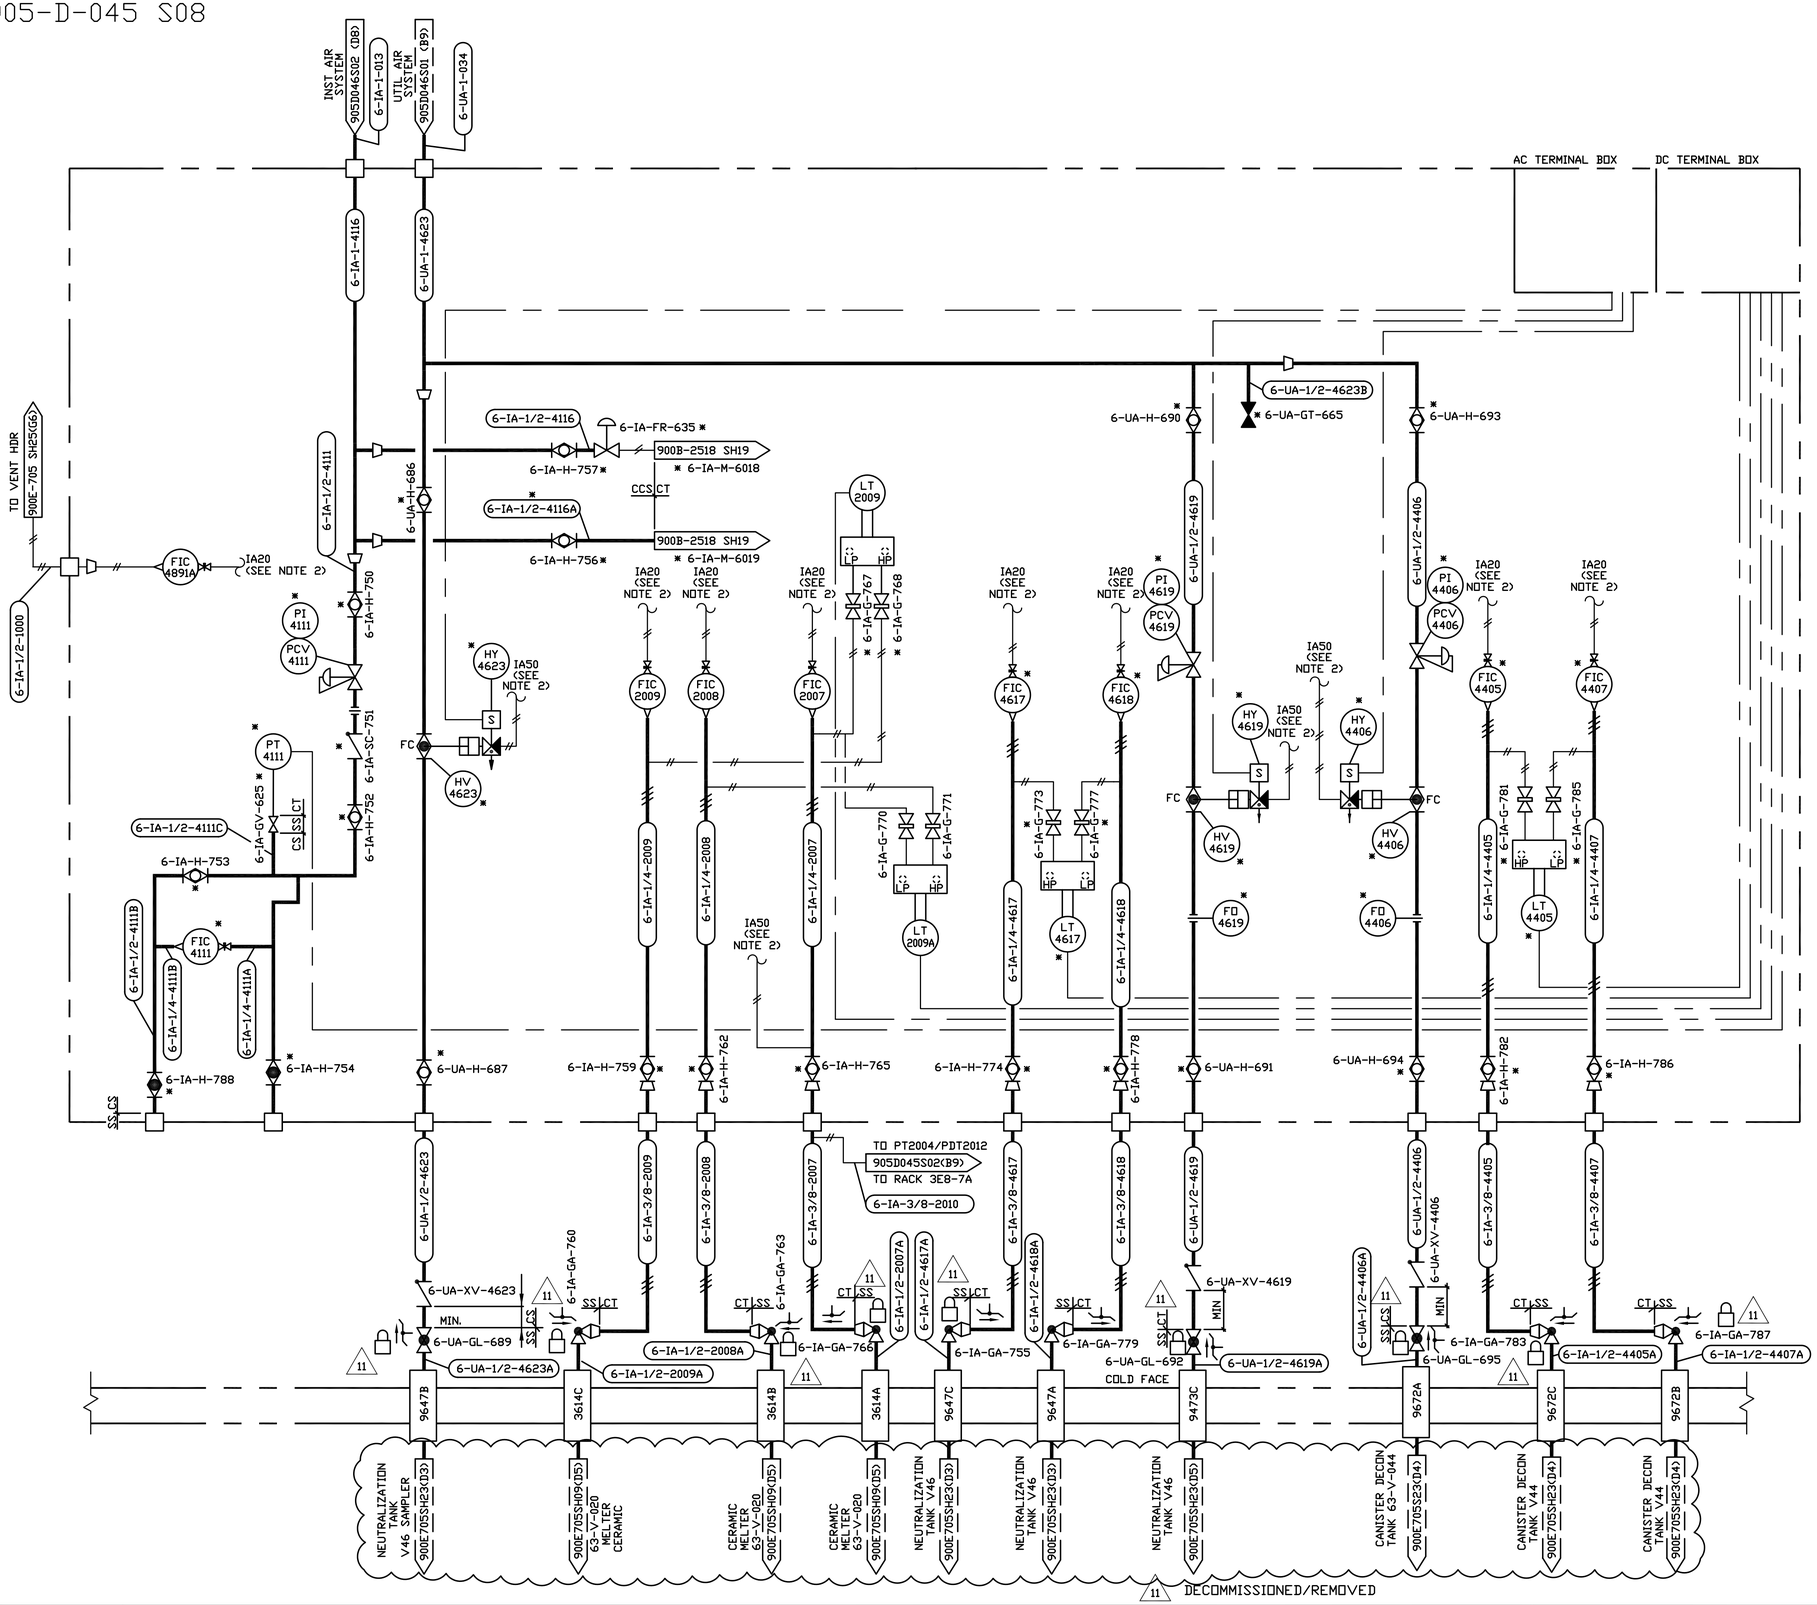

NO.	DATE	REVISION	DR	CH	APPROVED		
B	06-15-88	GENERAL REVISION INCLUDING TA 767	TJK	RJL	RJL SN	AJD	MDW
C	10/31/88	GENERAL REVISION INCLUDING TA 806 & TA 821	PJS	RJL	RJL	FSK	FJES
D	04/13/89	GENERAL REVISION	RJL	JJV	FJL	FJE TJK	FJES
0	06/12/89	ER 1631			JRH		
9	2/20/97	ECN 10478	LRP				
10	7/16/97	ECN 10725	FMN				
11	2/7/05	ECN 26189	DAK	HAB			
4	2/6/95	REV PER ECN 8579	MJL	KQ	PSS		
5	1/26/96	ECN 9497	JHS	HAB			
6	3/8/96	ECN 9622	RAS	HAB			
7	3/29/96	ECN 9639	SRD	HAB			
8	4/24/96	ECN 9819	RAS	HAB			

NOTES:

1. NEW INSTRUMENTS AND VALVES TO BE INSTALLED ON THIS EXISTING RACK ARE MARKED WITH A SINGLE ASTERISK (*).
2. IA20 AIR SERVICE FROM MANIFOLD 6-IA-M-6018 AND IA50 AIR SERVICE FROM MANIFOLD 6-IA-M-6019. SEE DRAWING 900B-2518 SH19.

11 LOCKED AND TAGGED "OUT OF SERVICE"

VERIFY ALL DOCUMENTS FOR CURRENT REVISION AND PENDING CHANGES PRIOR TO EACH USE
INIT _____ DATE _____

FOR DRAWING INDEX SEE DRAWING NO. _____

APPRVD WVNS CO.		EBASCO SERVICES INCORPORATED
PROJECT MGR M.D. WEINGART	01-07-88	A/E D.F.S. NO. 2388 FOR TASK ORDER 009
ENGINEER SUPV A.J. DIFILIPPO	01-07-88	WEST VALLEY NUCLEAR SERVICES COMPANY, INC WEST VALLEY, NEW YORK
LEAD DISC ENGR S. NATH	01-07-88	WEST VALLEY DEMONSTRATION PROJECT
DESIGN A. ZILG	01-07-88	P & ID
CHECKED B.F. REYNOLDS	01-07-88	VITRIFICATION FACILITY
DRAWN T.J. KITZ	01-07-88	INSTRUMENT RACK 3E9-7B

DE-AC07-81NE44139 PROJECT NO.	SIZE	INDEX CODE NUMBER				DRAWING NO.	REV.
		AREA	DR. TYP	CL	DRIG		
19-CWV-02275 SUBCONTRACT NO.	D					905D-045	11
ISSUED FOR CONSTRUCTION	SCALE: NONE		SPEC. CODES			A/E SHEET NO. S08	

CAD DRAWING - Do not revise this original.

149760 1=1.00