VERIFY ALL DOCUMENTS FOR CURRENT REVISION AND PENDING CHANGES PRIOR TO EACH USE.
INIT_____ DATE_____

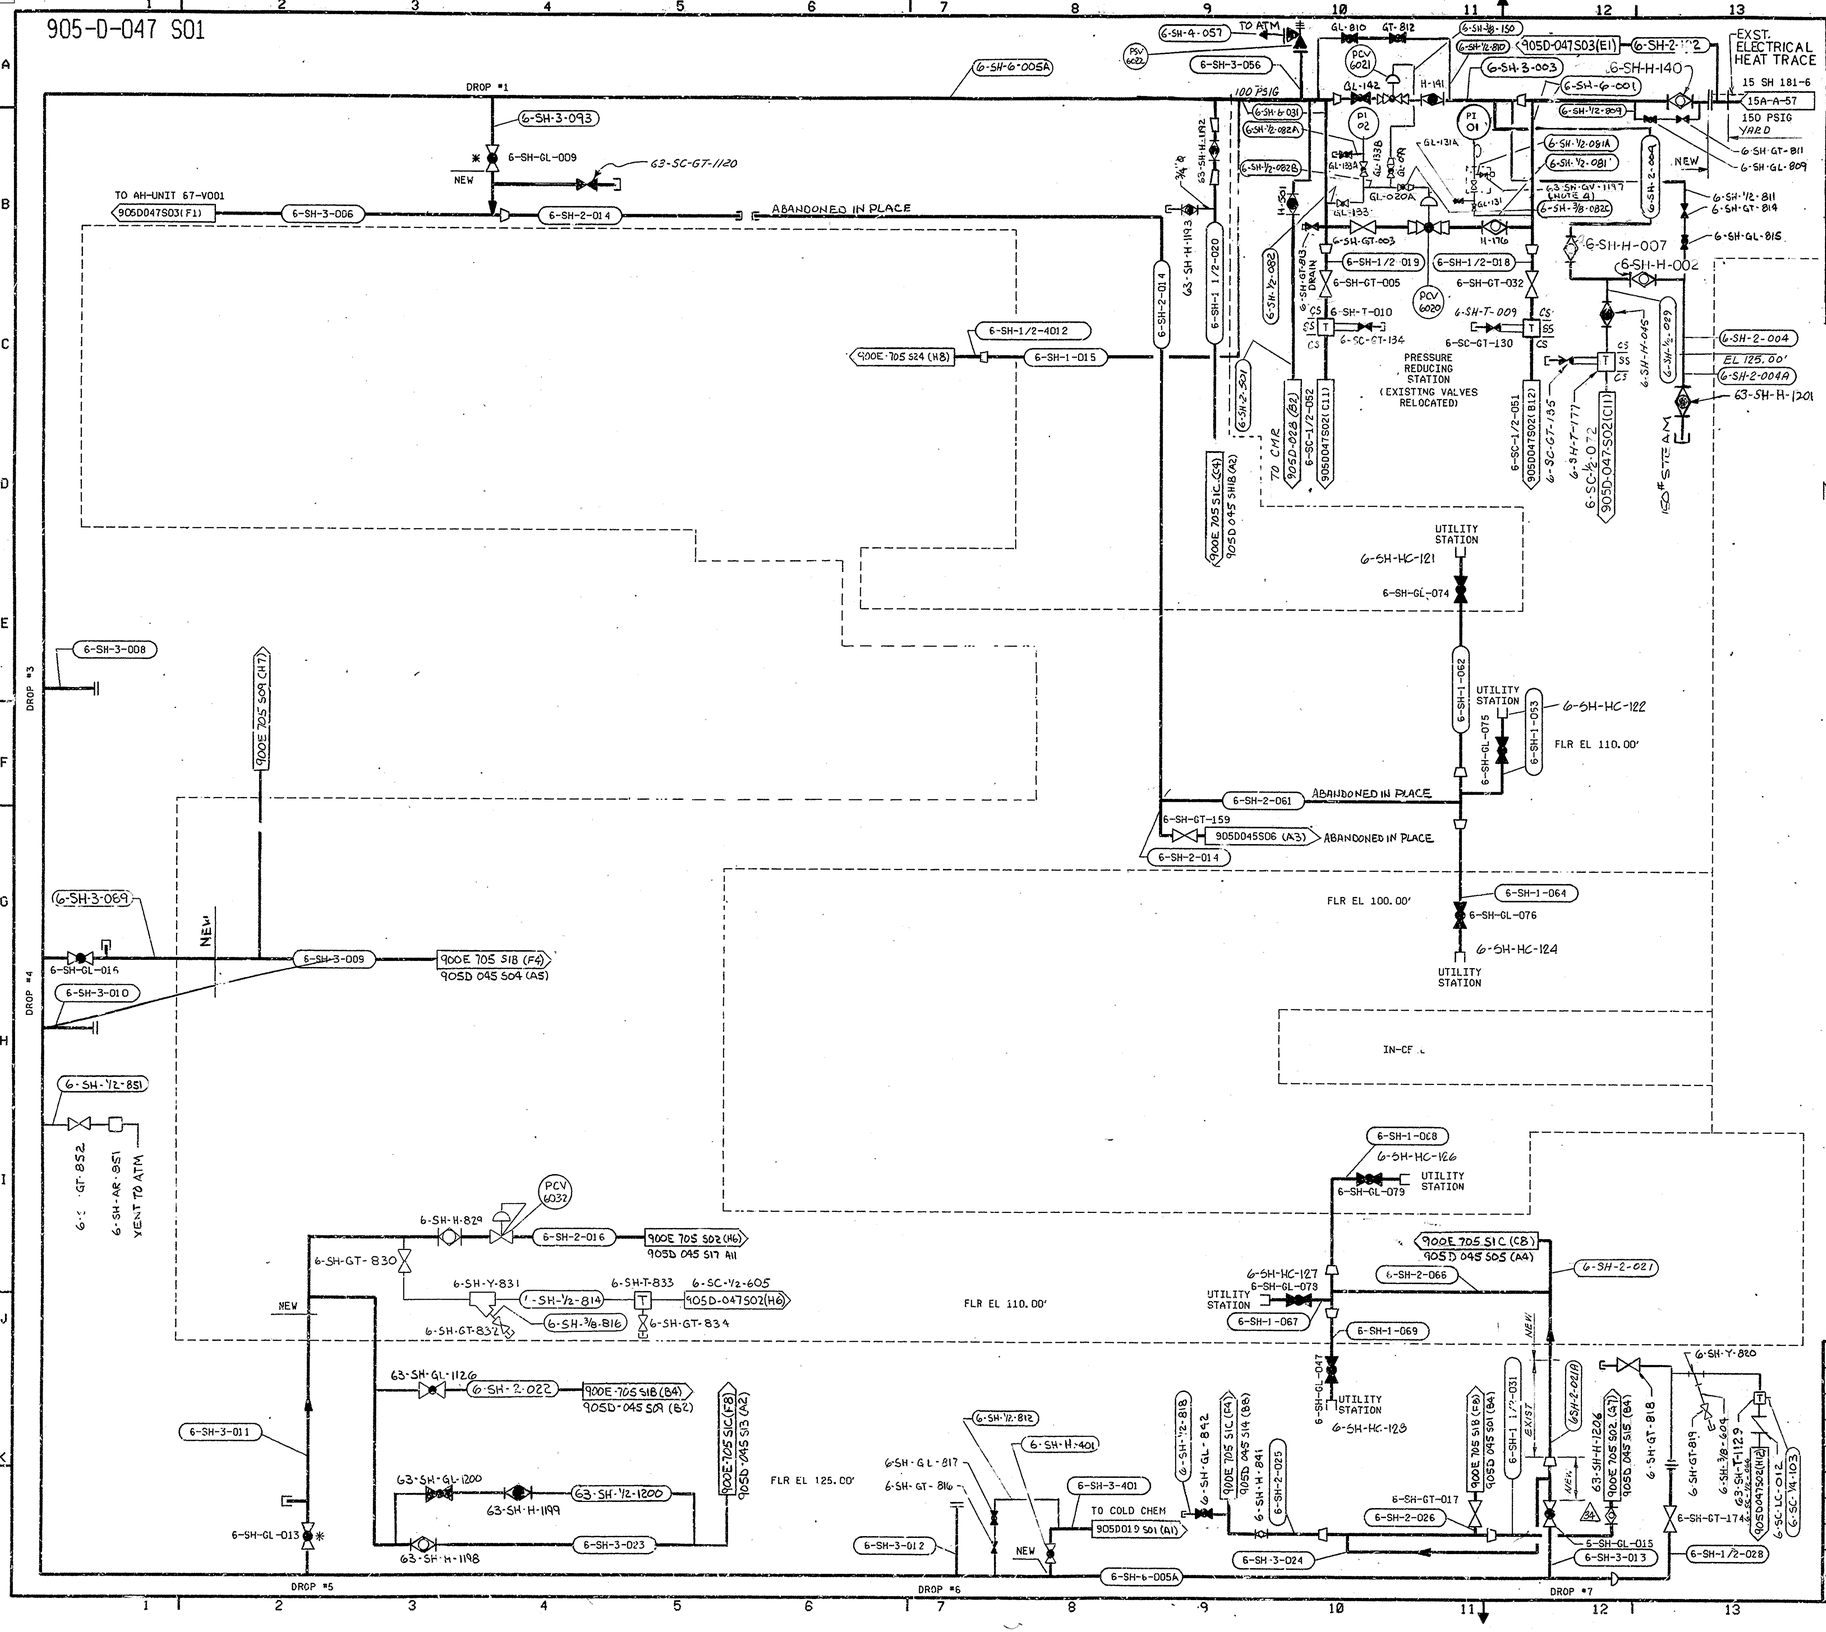

NO.	DATE	REVISION	DR	CH	APPROVED
B	08-23-88		TJK	RJL	RJL FJE / FSK / MDW
		GENERAL REVISION			
C	6-28-89		RJS	SML	RJL / SML / FJE / FSK
		GENERAL REVISION			
0	7/13/89	ER1646			
32	10-11-99	ECN 12228	CAM		
31	6-28-99	ECN 11892	GW		
30	11-24-98	ECN 11489	GW	DRS	
22	12-6-95	ECN 9381	GW	DRS	
23	12/29/95	ECN 9468	BP	DRS	
34	6-27-2000	ECN 12580	MJC		
33	6-22-2000	ECN 12225	GW		

REFERNCE DRAWINGS:

NOTES, SYMBOLS & LEGEND	900-D-1306
NOTES, SYMBOLS & LEGEND	900-D-1307
NOTES, SYMBOLS & LEGEND	900-D-1308
P & ID VITRIFICATION FACILITY STEAM SYSTEM	905-D-028
INSTRUMENT INSTALLATION DETAILS	905-B-376

NOTES:

1. A SINGLE ASTERISK (*) INDICATES EXISTING VALVES AND EQUIPMENT TO BE RETAINED.
2. OMITTED
3. ALL VALVES AND SPECIALTY ITEMS PREFIXED BY 6-SH-.

WVNS APPROVAL
COG. MGR.
COG. ENGR.
DRFT. SUPR.
Q.A. MGR.
R&S MGR.

FOR DRAWING INDEX SEE DRAWING NO.

APPRVD WVNS CO.	
PROJECT MGR M. D. WEINGART	02-02-88
ENGINEER SUPV F. S. KOWALCZYK	02-02-88
LEAD DISC ENGR F. EMMER	02-02-88
DESIGN R. J. LEWKO	02-02-88
CHECKED R. J. LEWKO	02-02-88
DRAWN T. J. KITZ	DATE 02-02-88

EBASCO SERVICES INCORPORATED
A/E O.F.S. NO. 2388 TASK ORDER 009
FOR
WEST VALLEY NUCLEAR SERVICES COMPANY, INC
WEST VALLEY, NEW YORK

WEST VALLEY DEMONSTRATION PROJECT

P & ID
VITRIFICATION FACILITY
STEAM SYSTEM

DE-AC07-81NE44139
PROJECT NO.
19-CWV-02275
SUBCONTRACT NO.
ISSUED FOR CONSTRUCTION

SIZE D | INDEX CODE NUMBER: AREA / DR. TYP / CL / ORIG | DRAWING NO. 905-D-047 | REV. 34
SCALE NONE | SPEC. CODES | A/E SHEET NO. 905-D-047 S01 C

FILE NAME: 905D47A REV. 02 UIC: (133, 064)
PLOT REG NO. PJS2210 DATE: 06-22-89