VERIFY ALL DOCUMENTS FOR CURRENT REVISION AND PENDING CHANGES PRIOR TO EACH USE.
INIT_____ DATE_____

31	9/16/98	ECN 11601	CW	HAB			
31	1/6/99	REDRAWN/NO CHANGES	WCK	DRS	CAC		
32	10/11/99	ECN 12228	CAM				

REFERENCE DRAWINGS:

NOTES,SYMBOLS & LEGEND	900-D-1306
NOTES,SYMBOLS & LEGEND	900-D-1307
NOTES,SYMBOLS & LEGEND	900-D-1308
INSTRUMENT INSTALLATION DETAILS	905-B-376

NOTES:

1. A SINGLE ASTERISK (*) INDICATES EXISTING VALVES AND EQUIPMENT TO BE RETAINED.

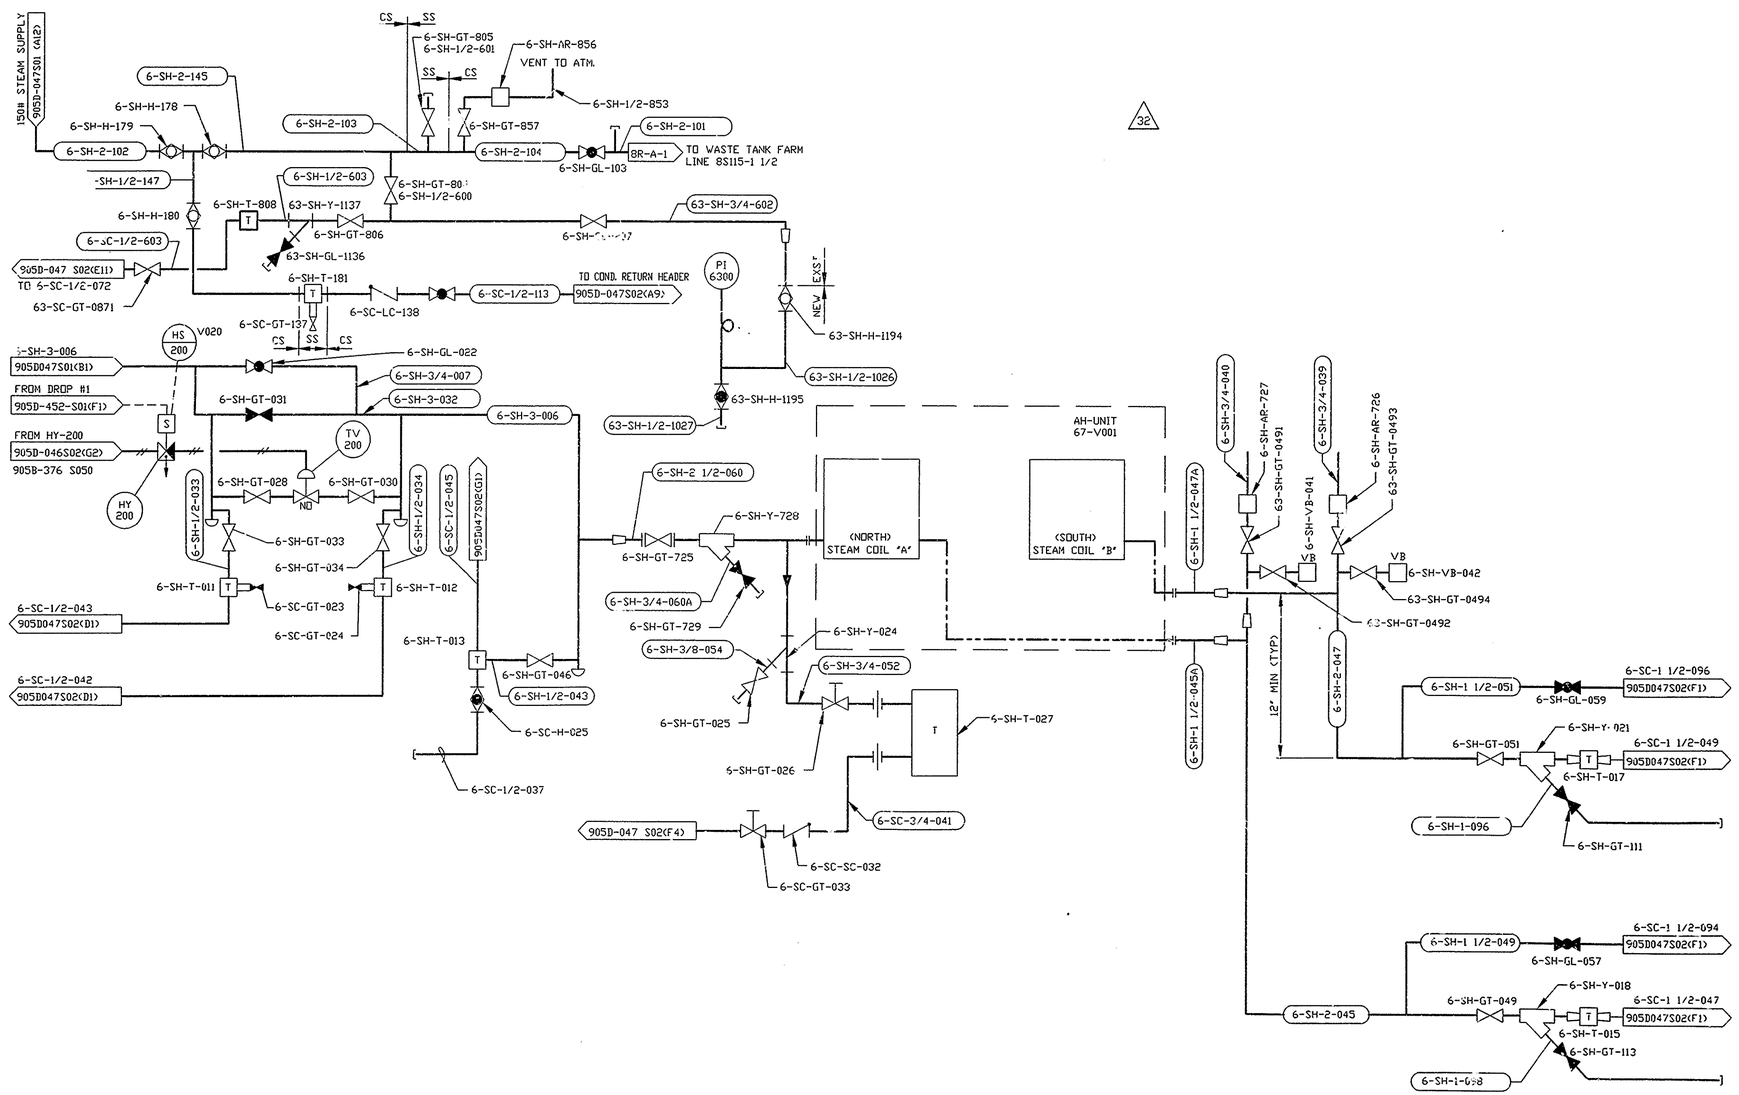

APPRVD WVNS CO		EBASCO SERVICES INCORPORATED	
PROJECT MGR F J E STOREY	06-28-89	A/E O.F.S. NO.2388 TASK ORDER 009	
ENGINEER SUPV F J EMMER	06-28-89	FOR WEST VALLEY NUCLEAR SERVICES COMPANY,INC WEST VALLEY,NEW YORK	
LEAD DISC ENGR E M RAINERO	06-28-89	WEST VALLEY DEMONSTRATION PROJECT	
DESIGN R J LEWKO	06-28-89	P & ID VITRIFICATION FACILITY STEAM SYSTEM	
CHECKED E M RAINERO	06-28-89		
DRAWN P.SANTOS	DATE 06-28-89		
DE-AC07-81NE44139 PROJECT NO.		SIZE D	DRAWING NO. 905-D-047
19-CWV-02275 SUBCONTRACT NO.			REV. 32
ISSUED FOR CONSTRUCTION		SCALE NONE	A/E SHEET NO. 905-D-047 S03 A

E047D003 1=1.00