VERIFY ALL DOCUMENTS FOR CURRENT REVISION AND PENDING CHANGES PRIOR TO EACH USE.
INIT_____ DATE_____

905-D-048 S01

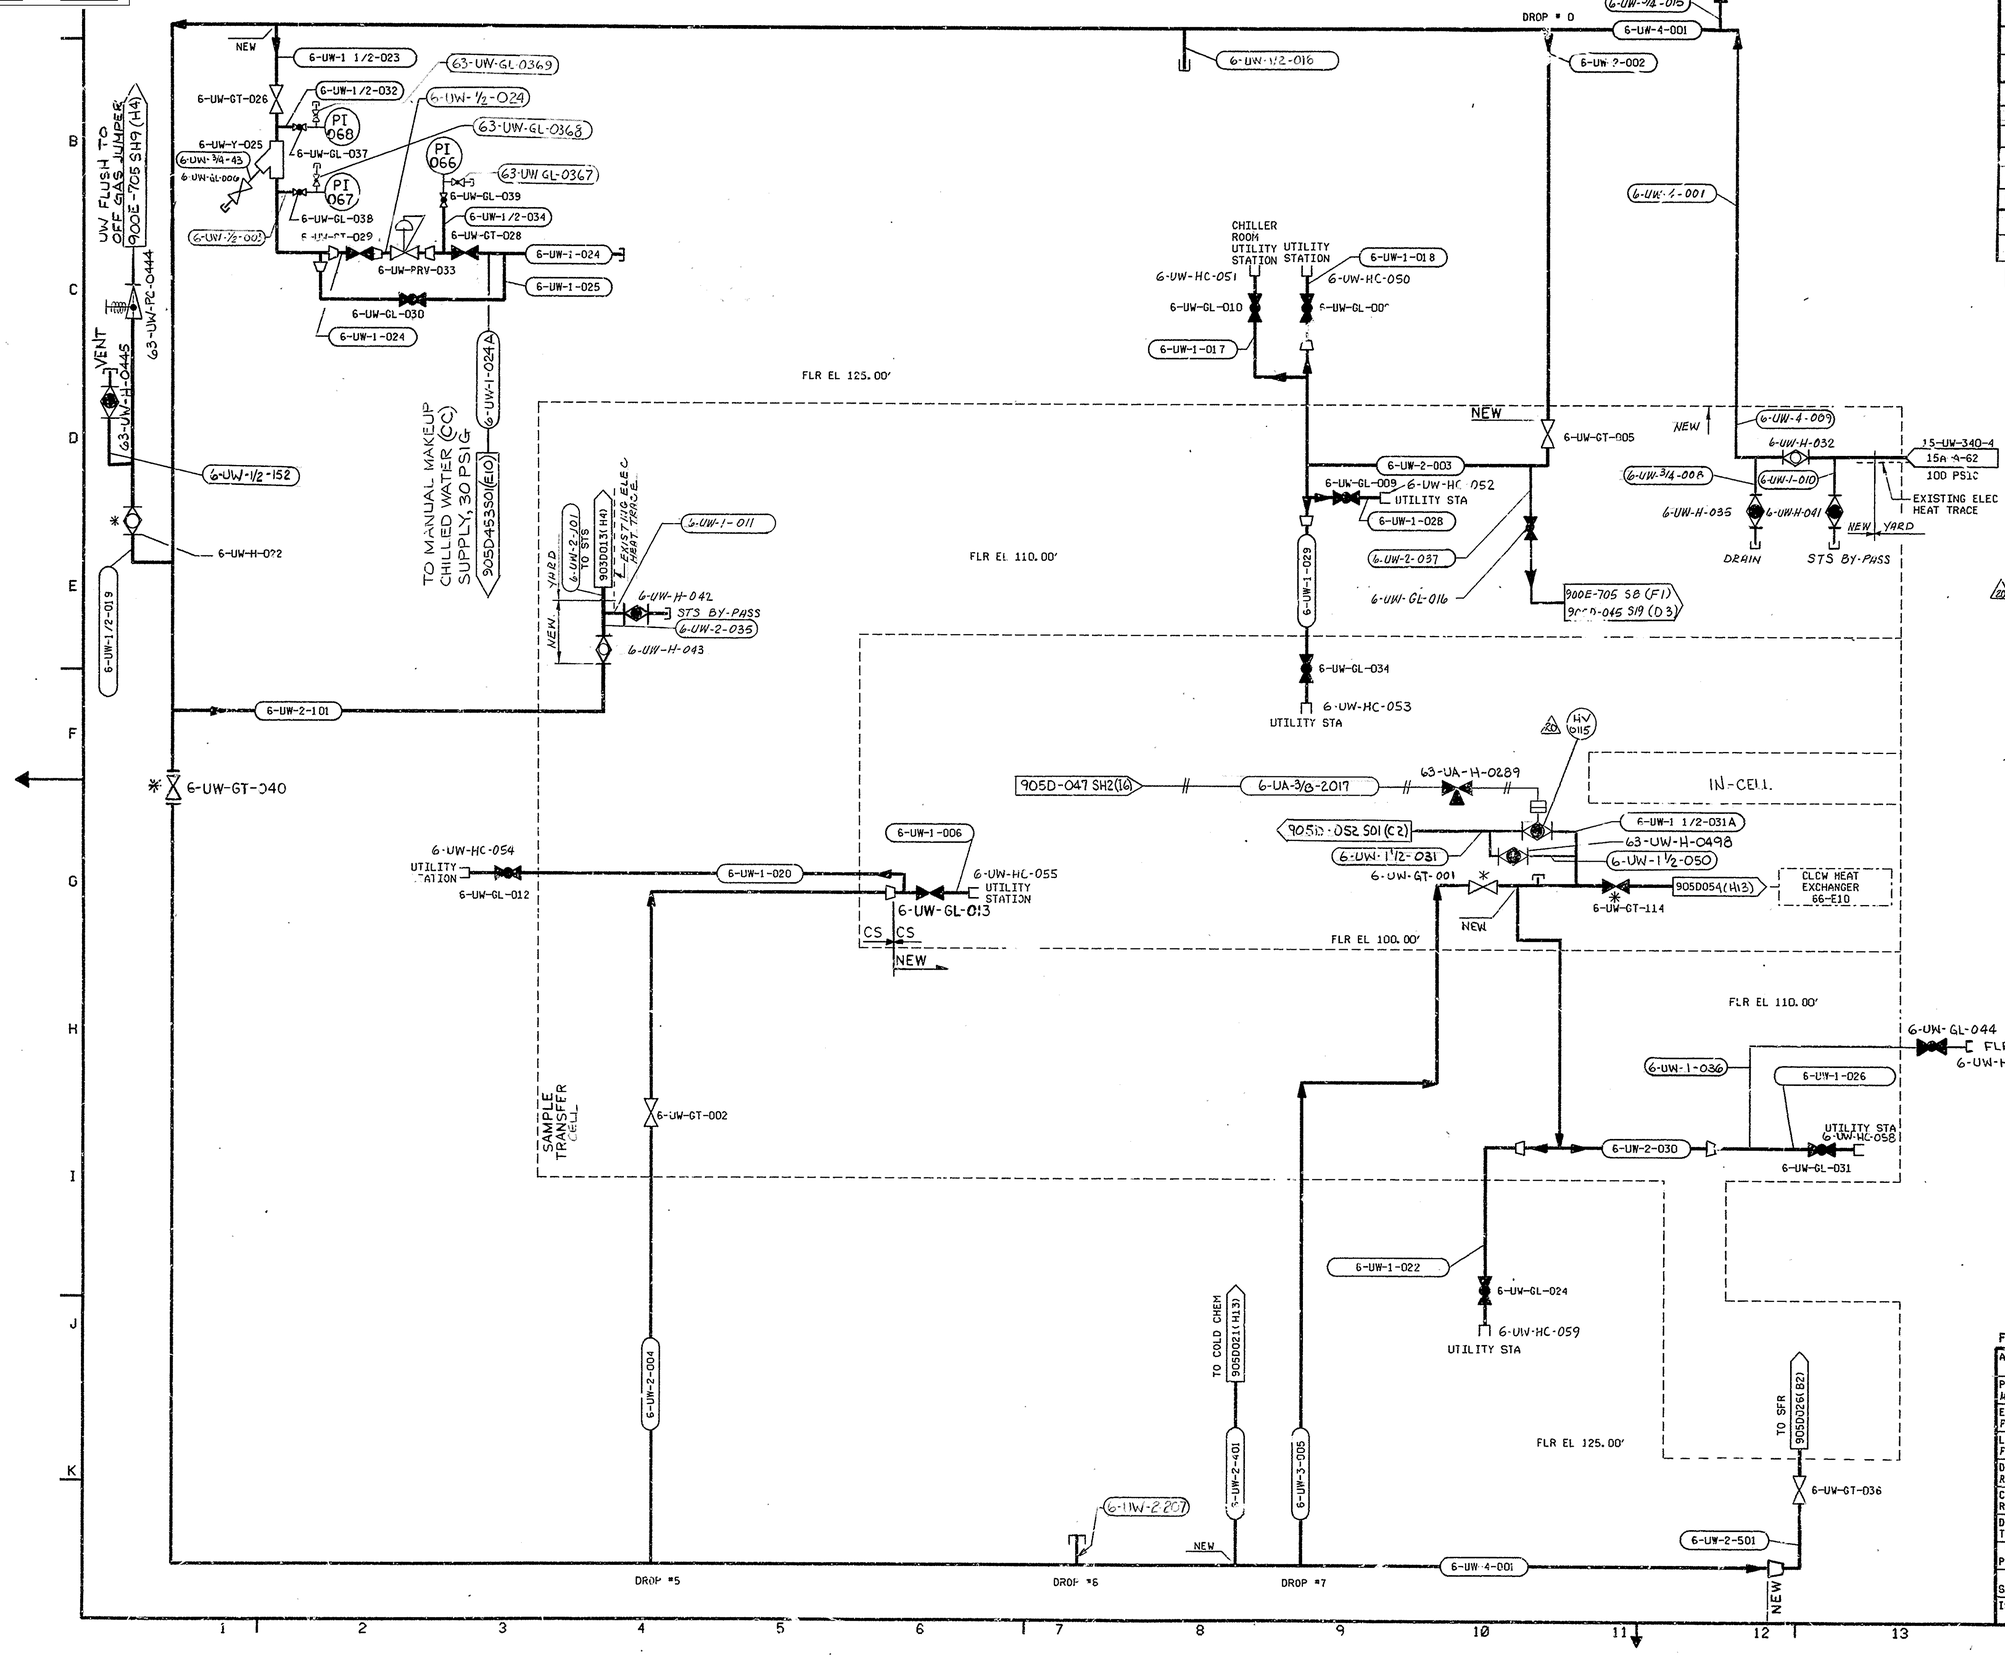

NO.	DATE	REVISION	DR	CH	APPROVED		
B	08-23-88	GENERAL REVISION	BFR	RJL	RJL FJE	FSX	NDW
C	6-28-89	GENERAL REVISION	RJT	AC	RJL	AC	
0	7/13/89	ER 16446					
15	1-16-96	REV/ECN 9414	FMS	KQ			
16	3-29-96	ECN 9714	GN	HB			
17	6-17-96	ECN 9987	SRD	DRS			
18	7-17-96	ECN 10098	TAK	HB			
19	10-4-96	ECN 10255	TAK	HB			
20	1-10-2000	ECN 12392	GN	HB			
14	10-3-95	REV/ECN 9260	MJL	KQ			

REFERENCE DRAWINGS:

SYMBOLS, NOTES & LEGEND	900-D-1306
SYMBOLS, NOTES & LEGEND	900-D-1307
SYMBOLS, NOTES & LEGEND	900-D-1308
P & ID VITRIFICATION FACILITY UTILITY WATER SYSTEM	905-D-026

NOTES:

1. A SINGLE ASTERISK (*) INDICATES EXISTING VALVES AND EQUIPMENT TO BE RETAINED.
2. INSTRUMENT TAG NUMBER HV-0115 IS PRECEDED BY SYSTEM DESIGNATOR 66

WVNS APPROVAL

COG. MGR. J. DeLamp
COG. ENGR. [signature]
DRFT. SUPR. [signature] 7/13/99
Q.A. MGR. [signature]
R&S MGR. [signature]

FOR DRAWING INDEX SEE DRAWING NO. _____

APPRVD WVNS CO.		EBASCO SERVICES INCORPORATED
PROJECT MGR M. WEINGART/FSX	01-22-88	A/E O.F.S. NO. 2388 TASK ORDER 009
ENGINEER SUPV P. S. KOWALCZYK	01-22-88	FOR WEST VALLEY NUCLEAR SERVICES COMPANY, INC WEST VALLEY, NEW YORK
LEAD DISC ENGR F. EMMER	01-22-88	WEST VALLEY DEMONSTRATION PROJECT
DESIGN R. J. LEWKO	01-22-88	P & ID VITRIFICATION FACILITY UTILITY WATER SYSTEM
CHECKED R. J. LEWKO	01-22-88	
DRAWN T. J. KITZ	DATE 01-22-88	
DF-AC07-81NE44139 PROJECT NO.		SIZE D; INDEX CODE NUMBER: AREA / DR. TYP / CL / ORIG; DRAWING NO. 905D-048; REV. 20
19-CWV-02275 SUBCONTRACT NO.		SCALE NONE; SPEC. CODES; A/E SHEET NO. 905-D-048 S01 C
ISSUED FOR CONSTRUCTION		

FILE NAME: P050484 REV. 02 UIC: 133.06-03
PLOT REQ NO. PJ82612 DATE: 06-26-99