905-D-051

NO.	DATE	REVISION	DR	CH	APPROVED		
B	8/23/89	GENERAL REVISION	BFR	RJL	RJL FJE	FSK	MDW
C	6/28/89	GENERAL REVISION	GJT	EMR	RJL	EMR FJE	FJES
0	7/13/89	ER 1646			JRH		
1	12/1/89	REV. PER ECN 3287	CGR	DRS	RPV		
2	1/23/90	REV. PER ECN 3426	LRK	PAN	DJR		
3	2/15/90	REV. PER ECN 3463	LRK	DRS	DJR		
4	4/10/90	REV. PER ECN 3515	LRK	DRS	DJR		
5	6/4/90	REV. PER ECN 3682	GM	FJK	DJR		
6	12/16/91	REV. PER ECN 4667	SRC	DRS	DJR		
7	01/13/92	REV. PER ECN 4695	SRC	HAB	DJR		
8	9/29/92	REV. PER ECN 5259	SRD	DRS	ZB		
9	12/1/92	REV. PER ECN 5633	AAJ	DRS	DJR		
10	4/19/94	REV. PER ECN 7651	AAJ	HAB	JPH		
11	5/16/94	REV. PER ECN 7225	MJL	KQ	ERB		
12	09/22/94	REV. PER FCN VF-28-2409	HAB	APA	DJR		
13	[illegible]/6/95	REV. PER ECN 9374	DAK	DLS			

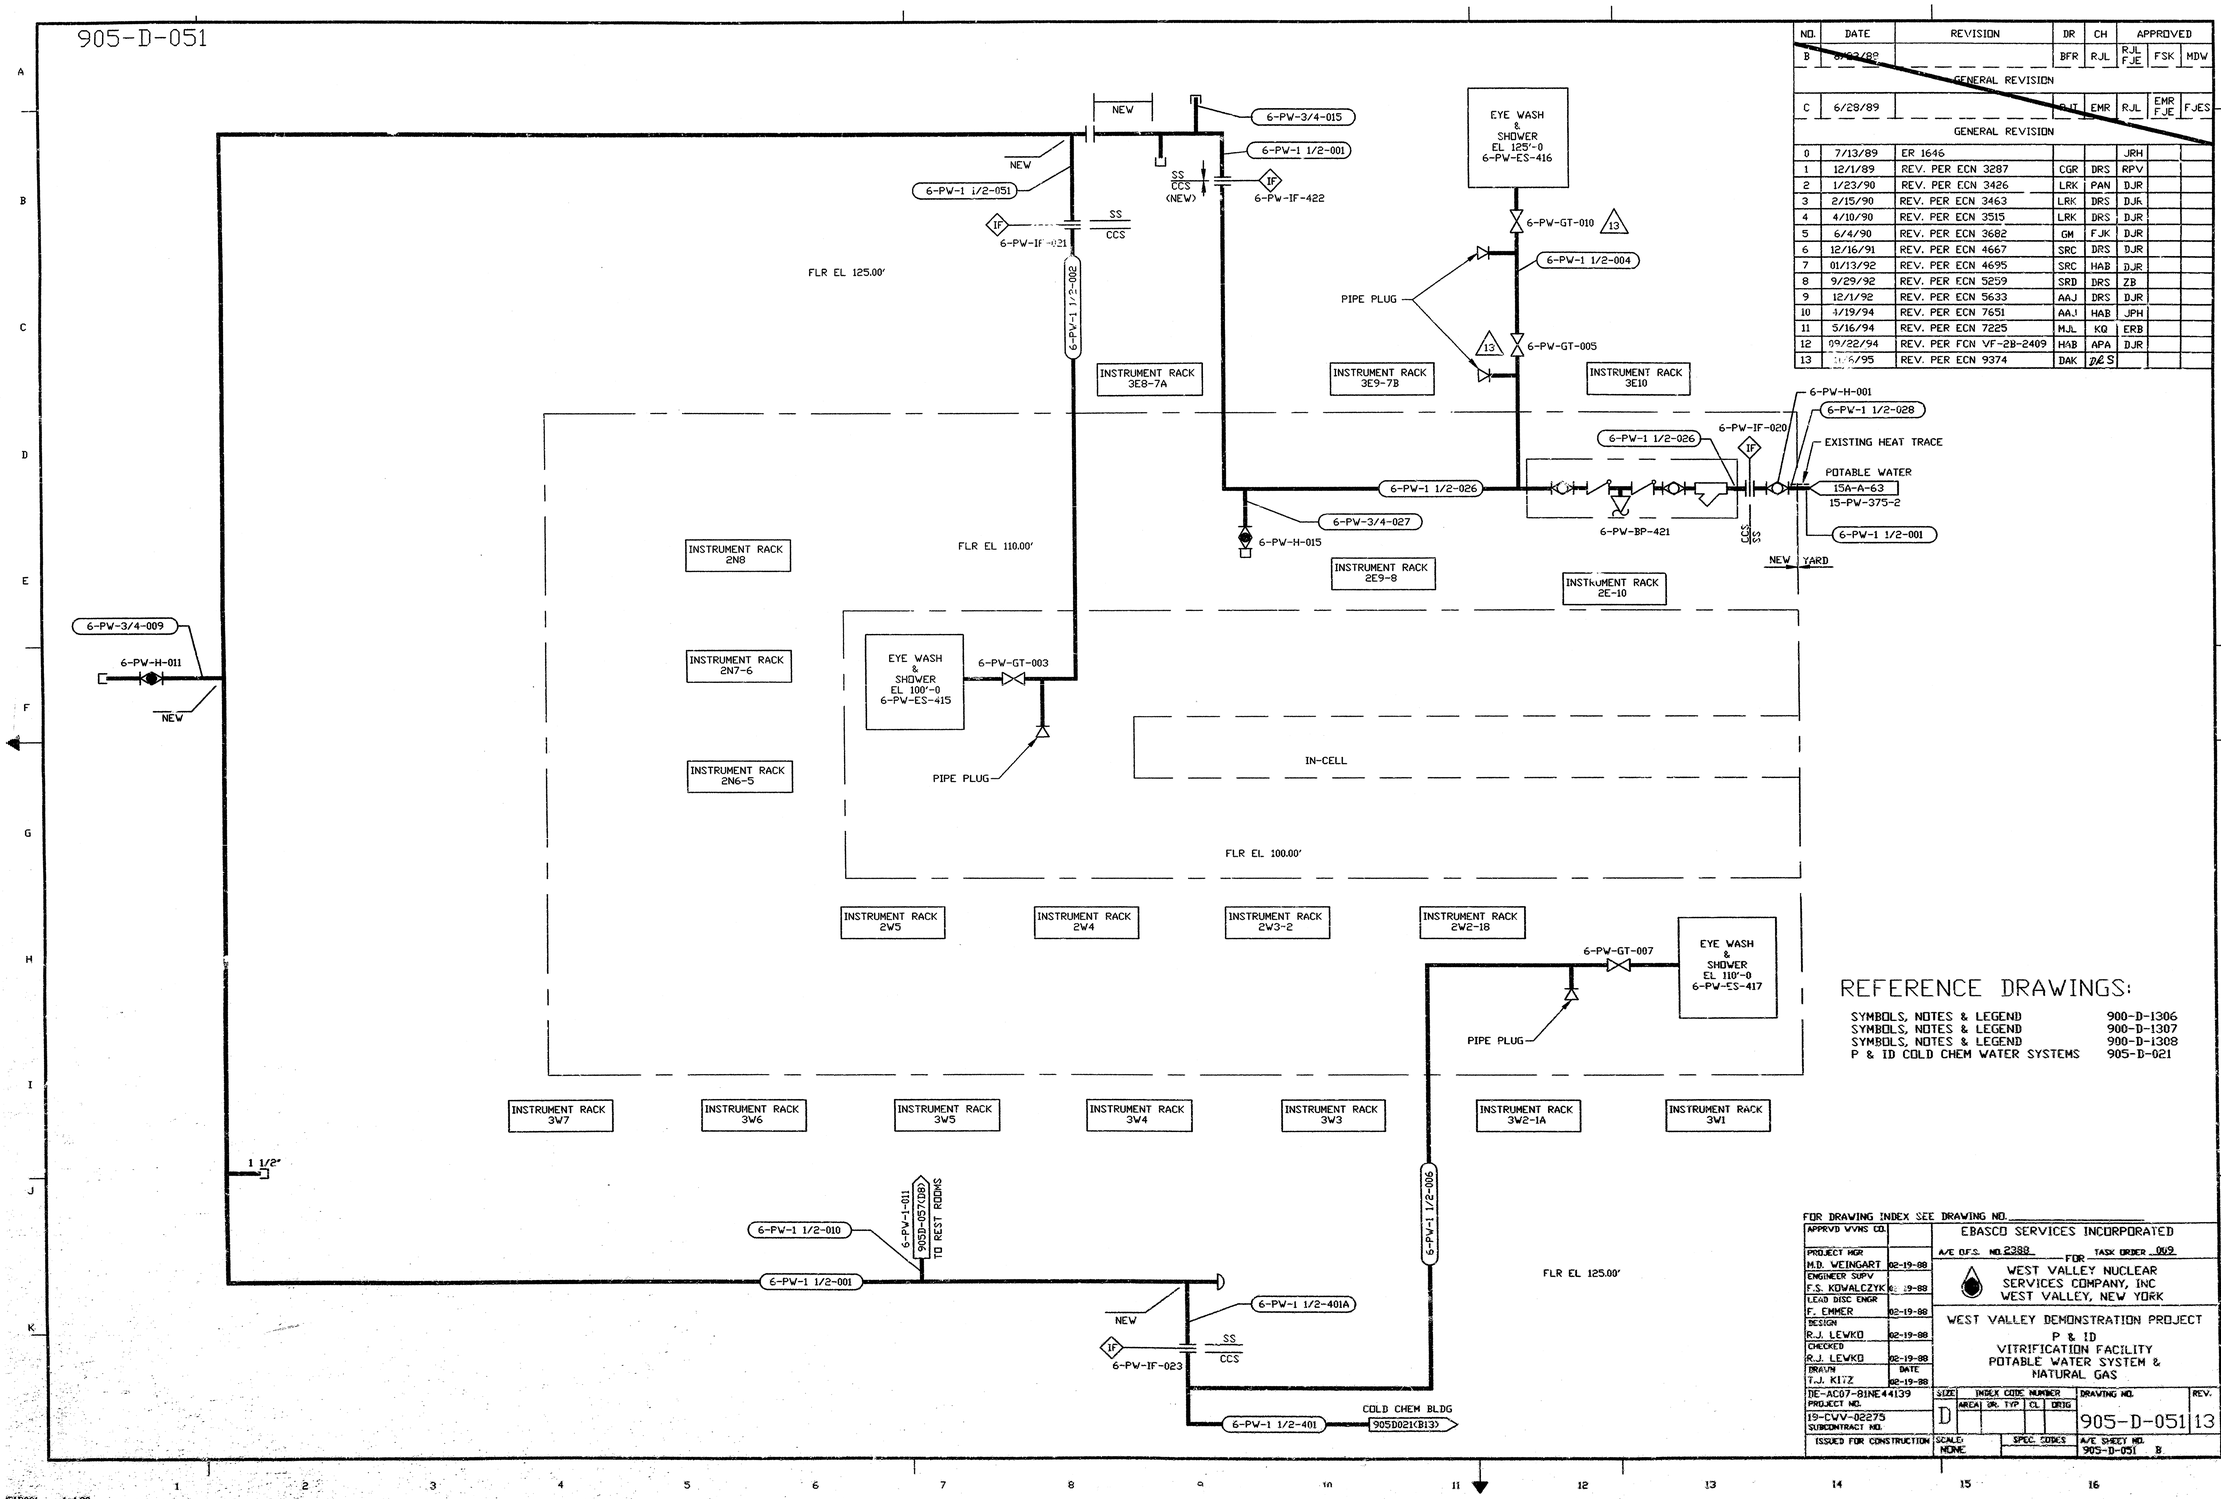

REFERENCE DRAWINGS:

SYMBOLS, NOTES & LEGEND	900-D-1306
SYMBOLS, NOTES & LEGEND	900-D-1307
SYMBOLS, NOTES & LEGEND	900-D-1308
P & ID COLD CHEM WATER SYSTEMS	905-D-021

FOR DRAWING INDEX SEE DRAWING NO.

APPRVD VVNS CO.	
PROJECT MGR M.D. WEINGART	02-19-88
ENGINEER SUPV F.S. KOWALCZYK	02-19-88
LEAD DISC ENGR F. EMMER	02-19-88
DESIGN R.J. LEWKO	02-19-88
CHECKED R.J. LEWKO	02-19-88
DRAWN T.J. KITZ	DATE 02-19-88
DE-AC07-81NE44139 PROJECT NO.	
19-CVV-02275 SUBCONTRACT NO.	
ISSUED FOR CONSTRUCTION	

EBASCO SERVICES INCORPORATED

A/E D.F.S. NO. 2388 FOR TASK ORDER 069

WEST VALLEY NUCLEAR SERVICES COMPANY, INC
WEST VALLEY, NEW YORK

WEST VALLEY DEMONSTRATION PROJECT
P & ID
VITRIFICATION FACILITY
POTABLE WATER SYSTEM &
NATURAL GAS

SIZE	INDEX CODE NUMBER: AREA	SR. TYP	CL	ORIG	DRAWING NO.	REV.
D					905-D-051	13

SCALE: NONE | SPEC. CODES | A/E SHEET NO. 905-D-051 B

CAD DRAWING-DO NOT REVISE THIS ORIGINAL

SID001 1=1.00