VERIFY ALL DOCUMENTS FOR CURRENT REVISION AND PENDING CHANGES PRIOR TO EACH USE.
INIT_____ DATE_____

905-D-052 S01 B

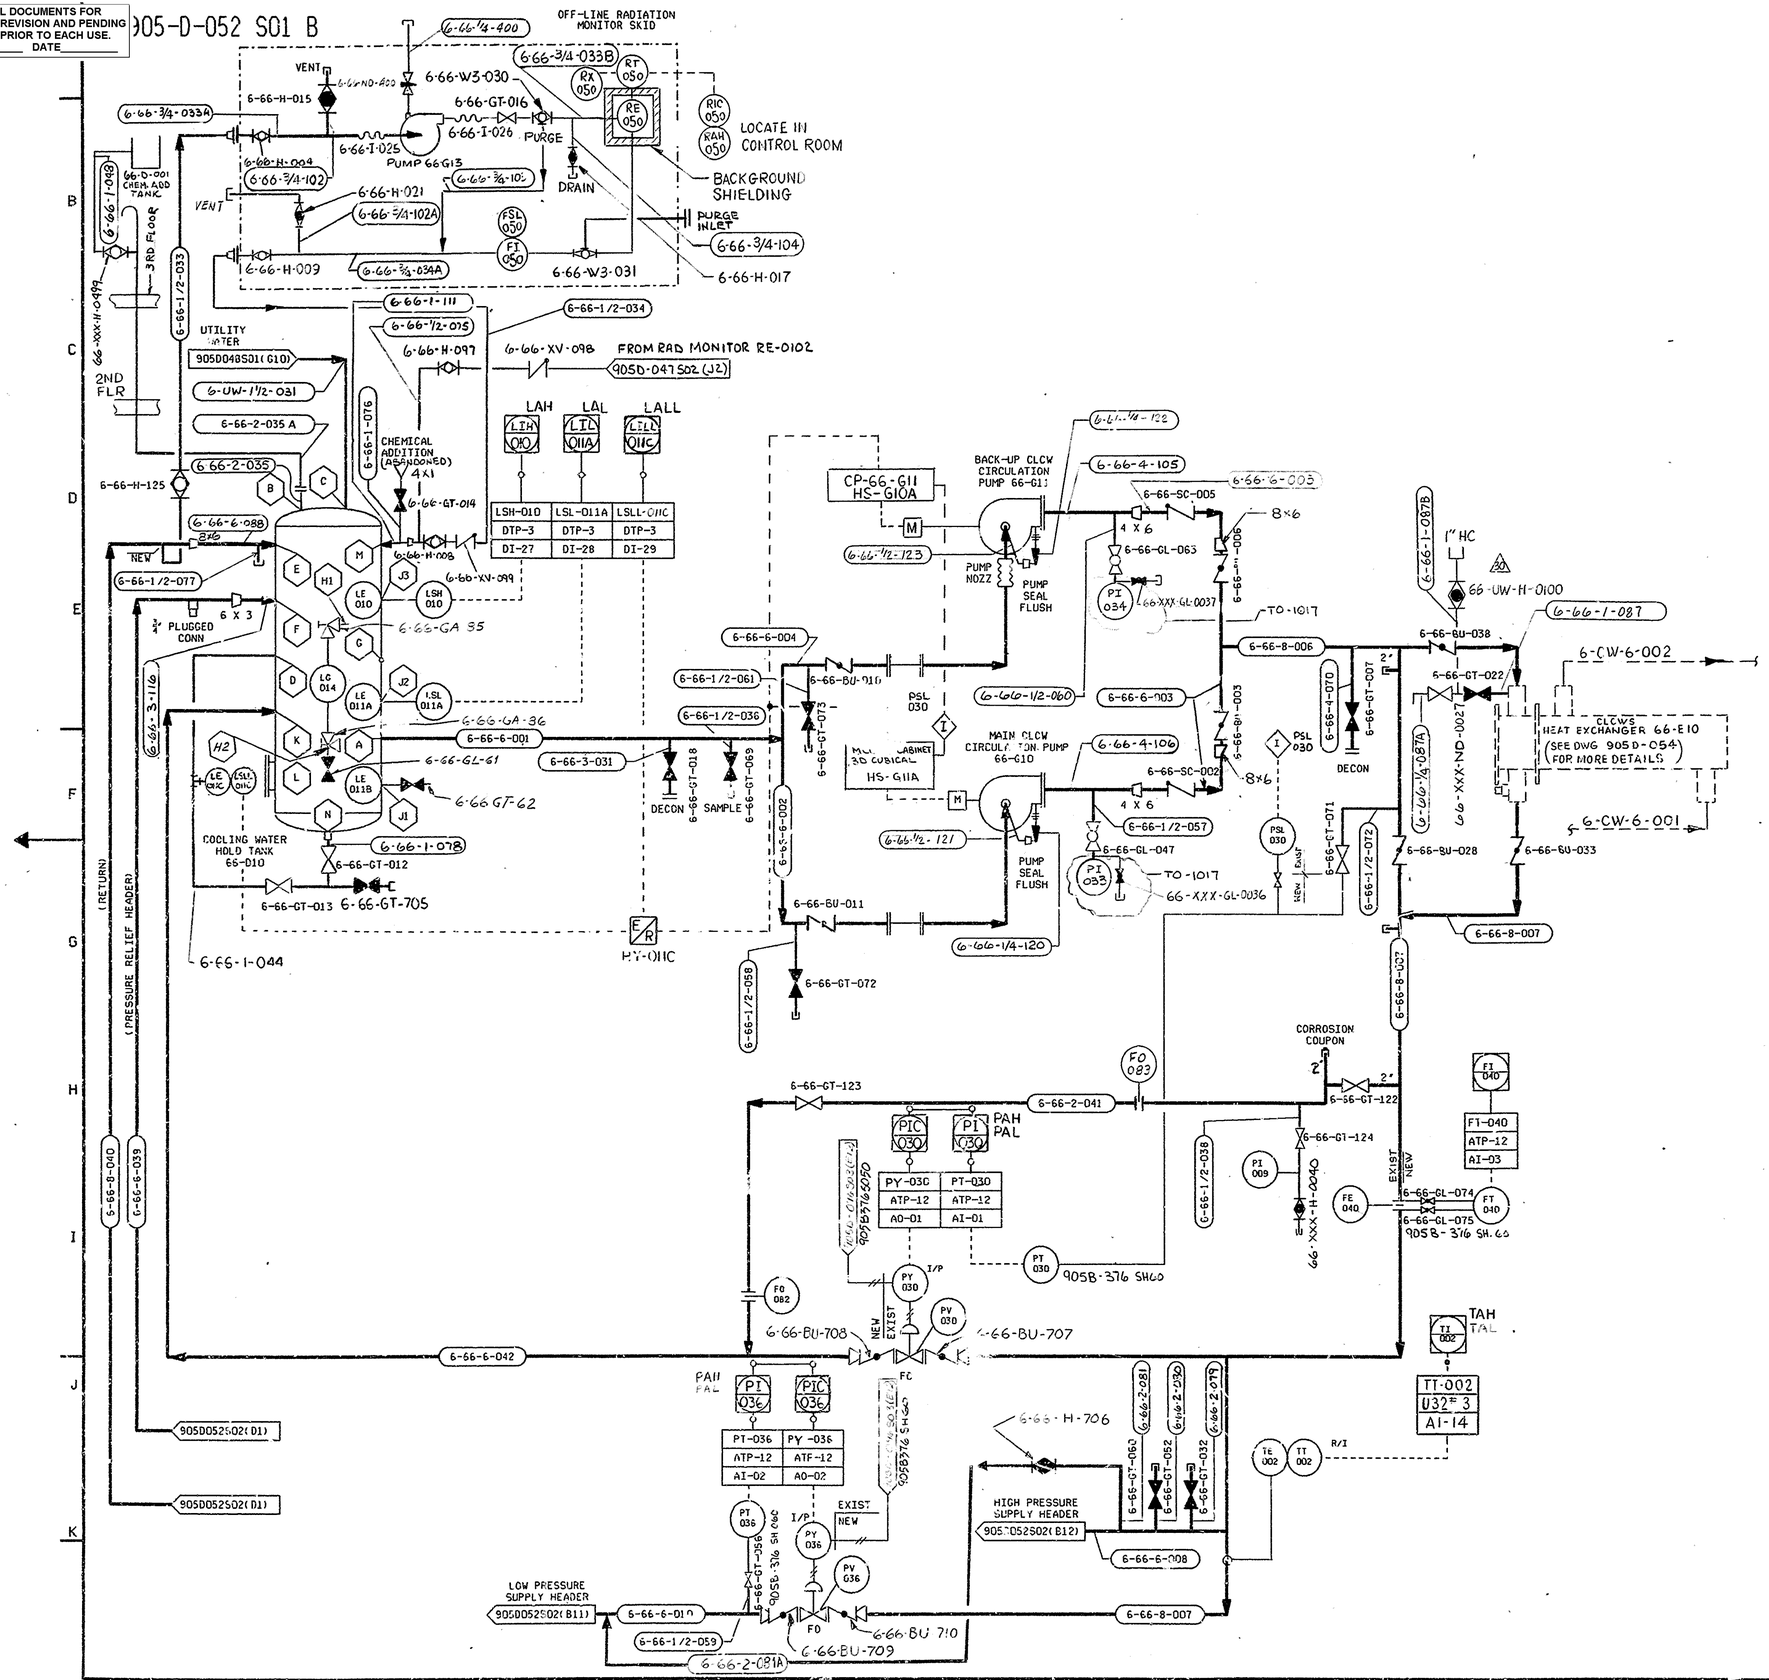

NO.	DATE	REVISION	DR	CH	APPROVED
B	6-23-99		PJS		
		GENERAL REVISION			
0	7/19/89	ER 1649			
22	3-6-96	REV PER ECN 9699	SAB		
23	5-13-96	ECN 9910	BP		
24	6-18-96	ECN 9987	SRD	DRS	
25	8-23-96	REV. PER ECN 10195	GW	DRS	
26	1-29-97	ECN 10405	JAS		
27	9-15-97	ECN 10943	GW	DRS	
28	1-14-98	ECN 11125	GW		
29	3-22-97	ECN 11810	JAS		
30	12-10-99	ECN 12294	CAM		
20	1-30-96	REV/ECN-9562/9595	SRD		
21	2-13-96	REV/ECN 9597	PMS		

REFERENCE DRAWINGS

P & ID VITRIFICATION FACILITY COOLING TOWER WATER SYSTEM	905-D-054
P & ID VITRIFICATION FACILITY UTILITY WATER	905-D-048S01
P & ID V.F. INSTRUMENT RACK 3W2-1A	905-D-045 S01
P & ID V.F. INSTRUMENT RACK 2W2-1B	905-D-045 S05
P & ID V.F. INSTRUMENT RACK 2E9-8	905-D-045 S06
P & ID V.F. INSTRUMENT RACK 3W7	905-D-045 S09
P & ID V.F. INSTRUMENT RACK 3W1	905-D-045 S15
P & ID V.F. INSTRUMENT RACK 2W5	905-D-045 S17
P & ID V.F. INSTRUMENT RACK 3E10	905-D-045 S18
P & ID V.F. INSTRUMENT RACK 2E10	905-D-045 S19
INSTRUMENT INSTALLATION DETAILS	905-B-576

NOTES

1. THE SYSTEM DESIGNATOR FOR ALL PIPING COMPONENTS ON THIS SHEET IS 6-66-YY-XXX UNLESS OTHERWISE NOTED.
2. NE EXIST THIS SYMBOL IDENTIFIES THE SCOPE OF PIPING WORK TO BE UNDERTAKEN TO CONVERT THE EXISTING CLCW SYSTEM TO ITS FINAL HOT CONFIGURATION.
3. FOR COOLING WATER HOLD TANK LAYOUT, REFER TO DRAWING # 905-497, ETS CLCWS HOLDING TANK.

WVNS APPROVAL
COG. MGR.
COG. ENGR.
DRFT. SUPV.
Q.A. MGR.
D&S MGR.

FOR DRAWING INDEX SEE DRAWING NO.

APPRVD WVNS CO.		EBASCO SERVICES INCORPORATED
PROJECT MGR P J E STOREY	11-22-88	A/E O.F.S. NO. 2388 TASK ORDER 009
ENGINEER SUPV P S KOWALCZYK	11-22-88	FOR WEST VALLEY NUCLEAR SERVICES COMPANY, INC WEST VALLEY, NEW YORK
LEAD DISC ENGR P J EMMER	11-22-88	WEST VALLEY DEMONSTRATION PROJECT
DESIGN R J LEWKO	11-22-88	VITRIFICATION FACILITY CLOSED LOOP COOLING WATER SYSTEM P&ID
CHECKED R J LEWKO	11-22-88	
DRAWN P. SANTOS	DATE 11-22-88	
DE-AC07-81NE44139 PROJECT NO.	SIZE D	INDEX CODE NUMBER: AREA, DR. TYP, CL, ORIG	DRAWING NO. 905-D-052	REV. 30
19-CWV-02275 SUBCONTRACT NO.				
ISSUED FOR CONSTRUCTION	SCALE NONE	SPEC. CODES	A/E SHEET NO. 905-D-052 S01 B	

FILE NAME: 905052A REV. 01 UIC: (133,064)