VERIFY ALL DOCUMENTS FOR CURRENT REVISION AND PENDING CHANGES PRIOR TO EACH USE.
INIT_____ DATE_____

905-D-052 S02 B

NO.	DATE	REVISION	DR	CH	APPROVED
B	8-28-89		PJT	SMR	R/L EWK RJB
		GENERAL REVISION			
0	7/19/89	ER 1629			
19	12-10-99	ECN 12294	CAM		
20	3-3-2000	ECN 12379	CW		
15	3-22-94	REV PER ECN 7631	CW		HAJ
16	2-9-95	GEN REV/ECN 8579	MJL	KQ	
17	7-25-95	ECN 9098	PD		
18	1-20-97	ECN 11405	JWS		

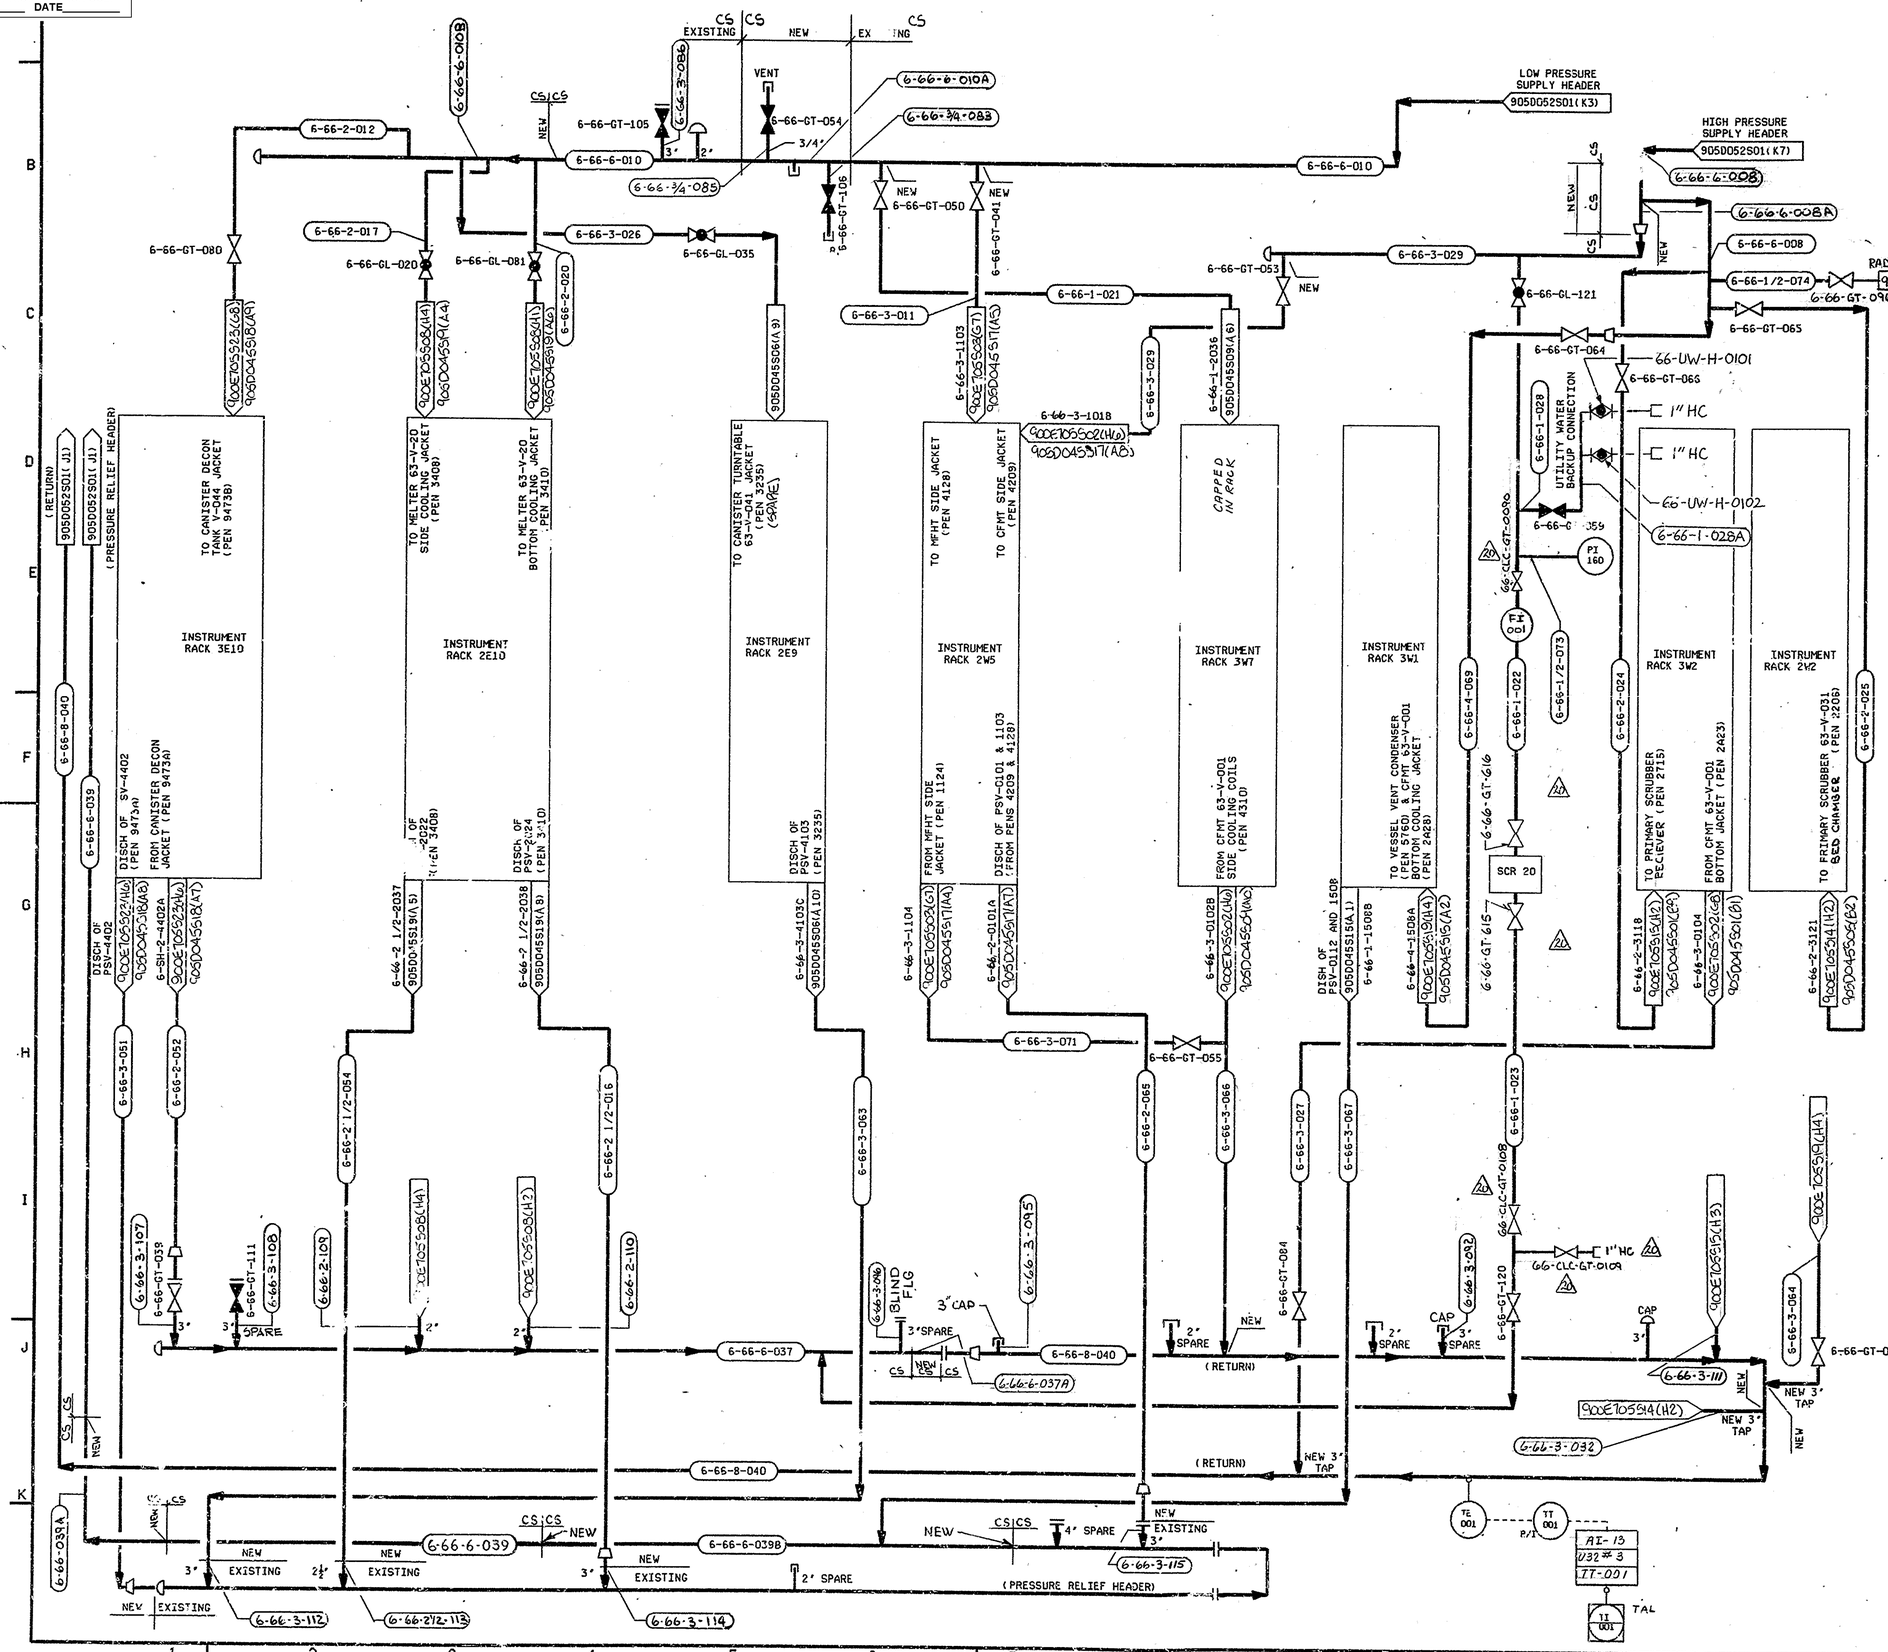

NOTES

1. FOR NOTES SEE 905-D-052 SH 1.

WVNS APPROVAL

COG. MGR.
COG. ENGR.
DRFT. SUPR.
Q.A. MGR.
R&S MGR.

FOR DRAWING INDEX SEE DRAWING NO.

APPRVD WVNS CO.		EBASCO SERVICES INCORPORATED
PROJECT MGR P J F STOREY	11-22-88	A/E O.F.S. NO. 2388 TASK ORDER 609
ENGINEER SUPV F S KOWALCZYK	11-22-88	FOR WEST VALLEY NUCLEAR SERVICES COMPANY, INC WEST VALLEY, NEW YORK
LEAD DISC ENGR P J EMMER	11-22-88	WEST VALLEY DEMONSTRATION PROJECT
DESIGN R J LEWKO	11-22-88	VITRIFICATION FACILITY CLOSED LOOP COOLING WATER SYSTEM P&ID
CHECKED R J LEWKO	11-22-88	
DRAWN P J SANTOS	DATE 11-22-88	
DE-AC07-81NE44139 PROJECT NO.		SIZE D; INDEX CODE NUMBER: AREA, DR. TYP, CL, ORIG; DRAWING NO. 905-D-052; REV. 20
19-CWV-02275 SUBCONTRACT NO.		
ISSUED FOR CONSTRUCTION		SCALE NONE; SPEC. CODES; A/E SHEET NO. 905-D-052 S02 B

FILE NAME: 9050528 REV. 01 UIC: (133,064)