VERIFY ALL DOCUMENTS FOR CURRENT REVISION AND PENDING CHANGES PRIOR TO EACH USE.
INIT_____ DATE_____

905-D-142

REV NO	DATE	REVISION	DR	CH	APPROVED		
B	4-21-87	GENERAL REVISION AS PER ECN 2027	VS	SC			
C	5-16-88	GENERAL REVISION	VS	SC			
0	5-31-88	ER 1376		MA			
1	6-30-88	REVISED PER ECN 2509	LRK	MA	VAD		
2	11-13-89	REV PER ECN 3229	GW	DRS	VAD		

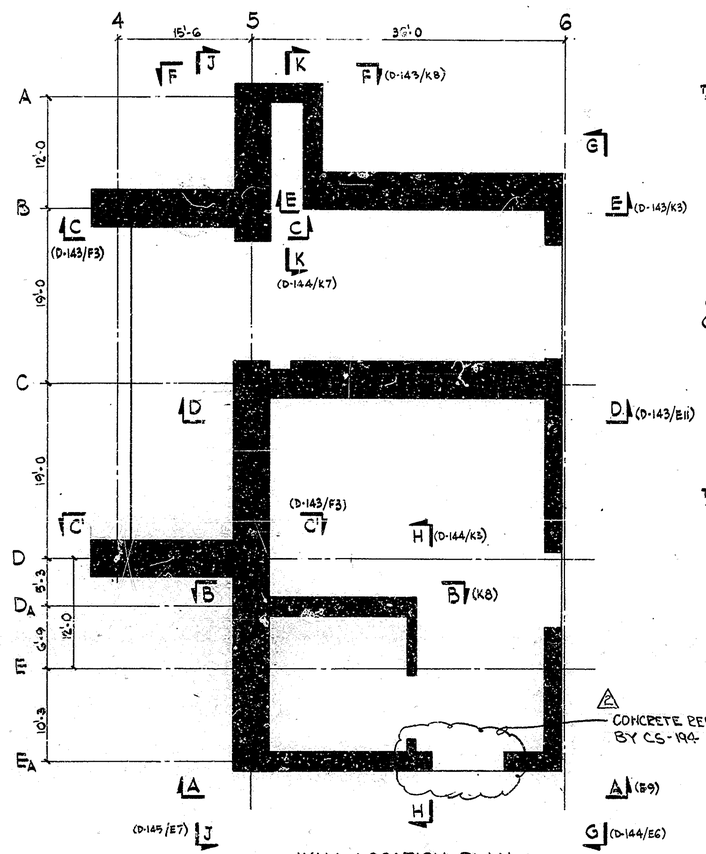

WALL LOCATION PLAN
AT EL 100'-0
1/8" = 1'-0

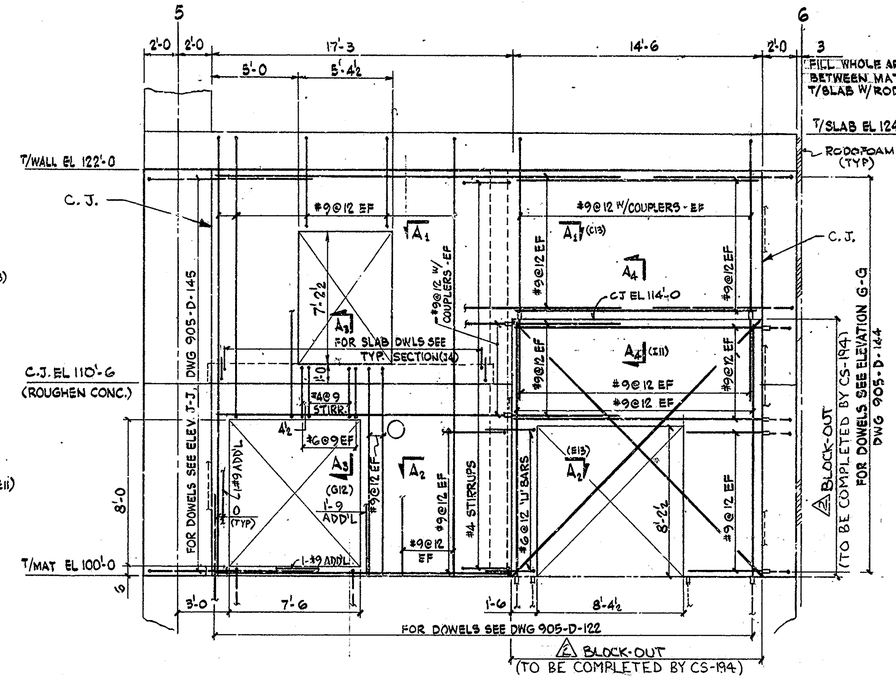

ELEVATION A-A (F5)

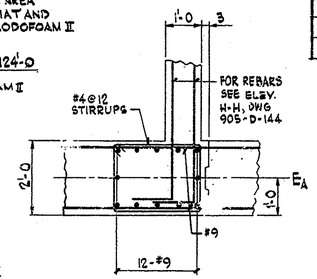

SECTION A1-A1 (B9)
½" = 1'-0

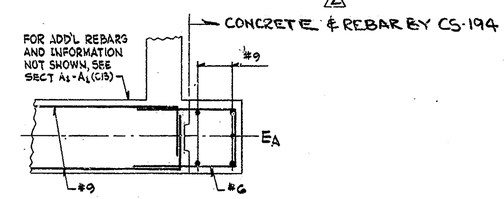

SECTION A2-A2 (D9)
½" = 1'-0

NOTES:

1. FOR GENERAL NOTES SEE DRAWING 905-D-122. FOR CS-134
2. " " " " " " " 710 FOR CS-194
3. FOR ADDITIONAL REBARS AT OPENINGS SEE DETAIL ON DRAWING 905-D-145 (K4, K10)
4. FOR VERTICAL JOINTS DETAIL SEE DRAWING 905-D-145 (K2).
5. FOR ADDITIONAL PENETRATIONS AND/OR PENETRATION DIMENSIONS SEE DWG 905-D-138.

THIS DWG IS PART OF CS-134 EXCEPT AS NOTED AT ZONES (D 10), (D 13), (I 11), (F 3) AND RELATED DETAILS

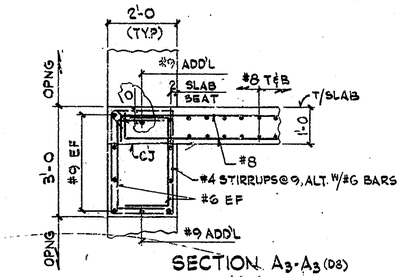

SECTION A3-A3 (D8)
½" = 1'-0

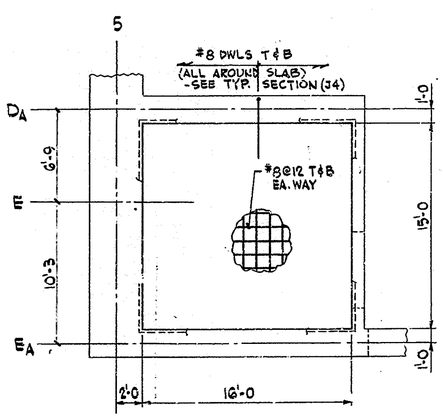

ALLOWABLE LIVE LOAD = 100 PSF

PLAN AT EL 111'-6
3/16" = 1'-0

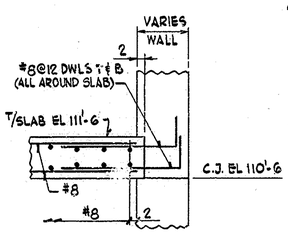

TYP. SECTION (H2)
N.T.S.

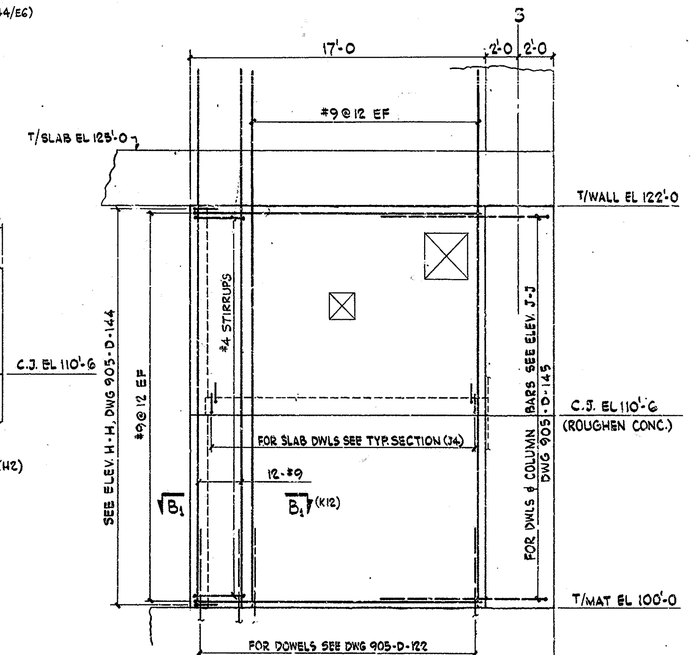

ELEVATION B-B (E4)

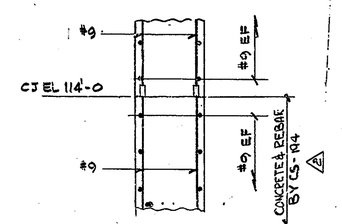

SECTION A4-A4 (C9)
½" = 1'-0

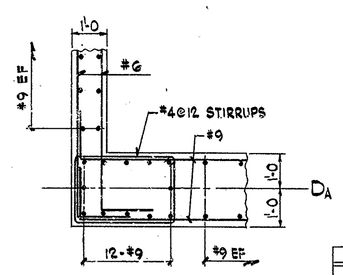

SECTION B1-B1 (J7)
½" = 1'-0

REFERENCE DRAWINGS:

(BY CS-139)	MISC. STEEL - SFR, PLATFORMS	905-D-136 & 137
	WALL PENETRATIONS EL 100'-0 TO 122'-0 - SH1	905-D-138
	WALL PENETRATIONS EL 100'-0 TO 122'-0 - SH2	905-D-139
	WALL PENETRATIONS EL 100'-0 TO 122'-0 - SH3	905-D-140
	WALL PENETRATIONS EL 100'-0 TO 122'-0 - SH4	905-D-141
	WALL ELEVATIONS M&R - EL 100'-0 TO 122'-0 - SH1	905-D-142
	WALL ELEVATIONS M&R - EL 100'-0 TO 122'-0 - SH2	905-D-143
	WALL ELEVATIONS M&R - EL 100'-0 TO 122'-0 - SH3	905-D-144
	WALL ELEVATIONS M&R - EL 100'-0 TO 122'-0 - SH4	905-D-145
	PLAN AT EL. 124'-0	905-D-146
	WALL ELEVATIONS M&R - EL 124'-0 TO 145'-3 - SH1	905-D-147
	WALL ELEVATIONS M&R - EL 124'-0 TO 145'-3 - SH2	905-D-148
	ROOF PLAN	905-D-149
	WALL ELEVATIONS ABOVE EL 147'-3	905-D-150
	MISCELLANEOUS STEEL - CMR HATCH COVER	905-D-151
	MISC. STEEL CMR - PLATFORM AND CRANE SUPPORT SH1	905-D-152
	MISC. STEEL CMR - PLATFORM AND CRANE SUPPORT SH2	905-D-153
(BY CS-139)	MISC. STEEL CMR - SFR, STACK ENCLOSURE	905-D-191
(BY CS-139)	HVAC DUCT SUPPORTS, PLAN, SECTIONS AND DETAILS	905-D-155 TO 157

FOR ADDITIONAL REF. DRAWINGS SEE DRAWING 905-D-122.
FOR DOOR DETAILS SEE BISCO DRAWINGS G3-M-001 THRU 009.

FOR DRAWING INDEX SEE DRAWING NO. _____

WVNS APPROVAL	
COG. MGR.	
COG. ENGR.	
DRFT. SUPR.	
Q.A. MGR.	
R&S MGR.	
PROJ. MGR.	

APPRVD WVNS CO.		EBASCO SERVICES INCORPORATED A/E O.F.S. NO. 2388 TASK ORDER 009
PROJECT MGR	2/13/87	FOR WEST VALLEY NUCLEAR SERVICES COMPANY, INC WEST VALLEY, NEW YORK
ENGINEER CMPV	2/13/87	
LEAD DISC ENGR	2/12/87	WEST VALLEY DEMONSTRATION PROJECT
DESIGN R. HIRASHIGAMA	2-13-87	VITRIFICATION FACILITY
CHECKED A.G. GERAFFIDES	2-13-87	WALL ELEVATIONS M&R SH 1
DRAWN V. SEKERKA	DATE 2-13-87	FROM EL 100'-0 TO EL 122'-0
DE-AC07-81NE44139 PROJECT NO.		SIZE D; INDEX CODE NUMBER: AREA, DR. TYP, CL, ORIG; DRAWING NO. 905D-142; REV. 2
19-CWV-02275 SUBCONTRACT NO.		
ISSUED FOR CONSTRUCTION		SCALE ¼" = 1'-0 U.N.; SPEC. CODES; A/E SHEET NO. 905-D-142 C