VERIFY ALL DOCUMENTS FOR CURRENT REVISION AND PENDING CHANGES PRIOR TO EACH USE.
INIT_____ DATE_____

905D-147

REV NO	DATE	REVISION	DR	CH	APPROVED
B	4-21-87	GENERAL REVISION AS PER B-DAR # 937	VS	G.	
C	5-16-88	GENERAL REVISION	VS		
0	5-31-88	ER 1376		M	
1	3-29-90	REV PER FCN VF-1-084	GW	KMQ	
2	5-31-90	REV. PER FCN VF-1-170	GW	DRS	

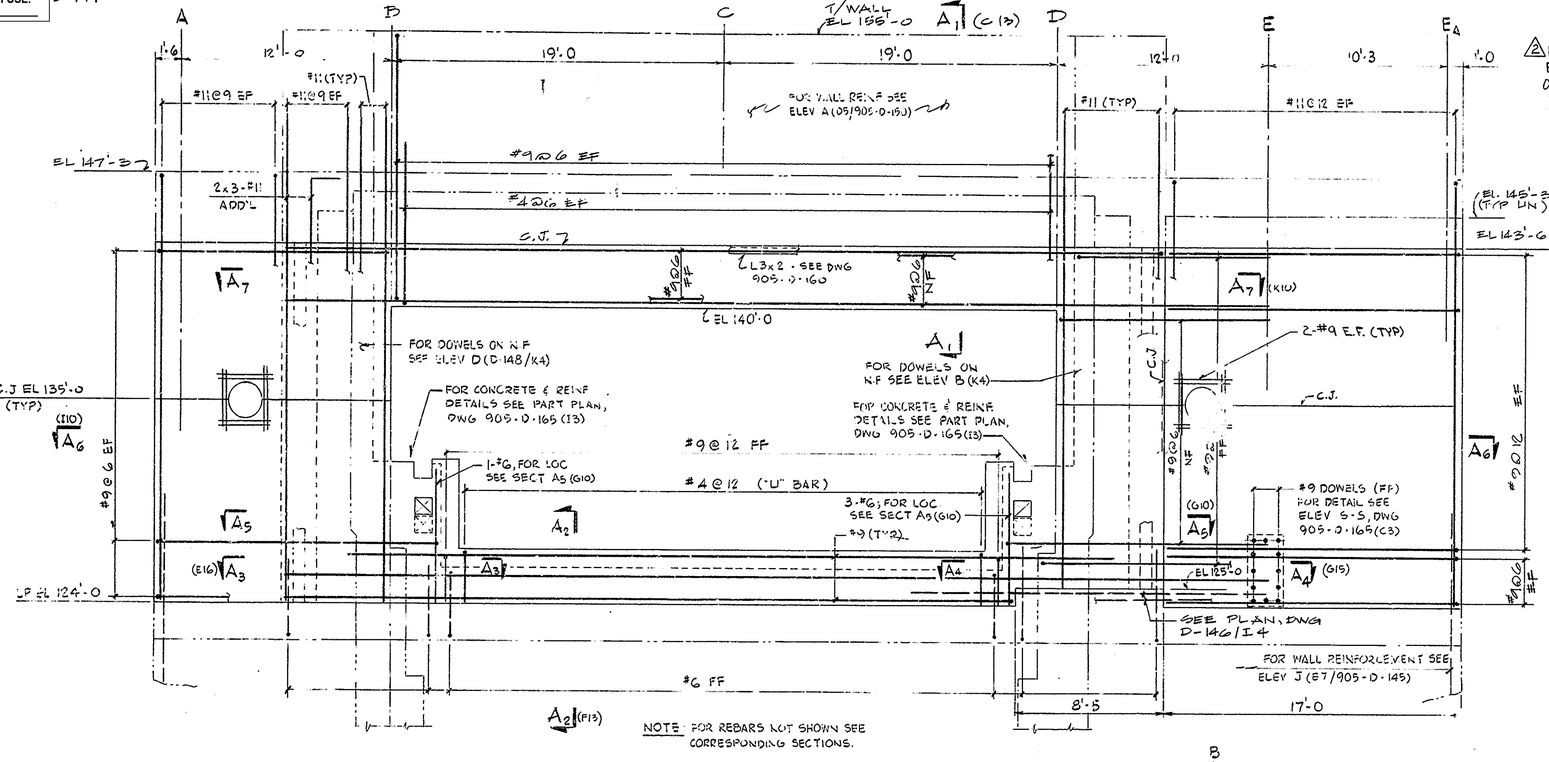

ELEVATION A-A (D-146/I1)

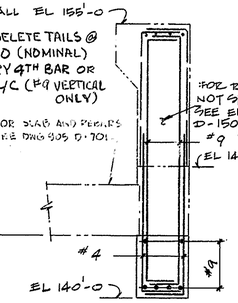

NOTES:

1. FOR GENERAL NOTES SEE DRAWING 905-D-122.
2. FOR REFERENCE DRAWINGS SEE DWGS 905-D-122 & 142.
3. FOR ADD'L BARS AT OPENINGS SEE DWG 905-D-145.

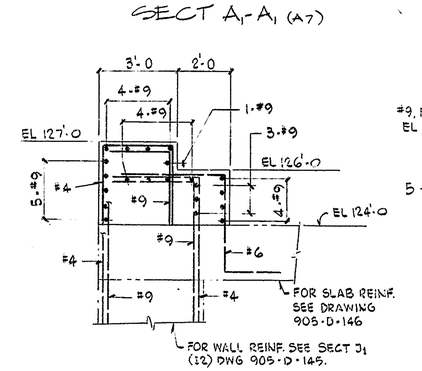

SECT A1-A1 (A7)

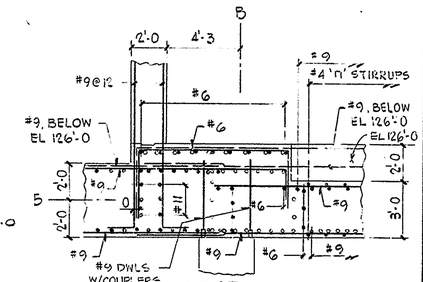

SECT A3-A3 (D2)

SECT A2-A2 (E4)
3/8" = 1'-0

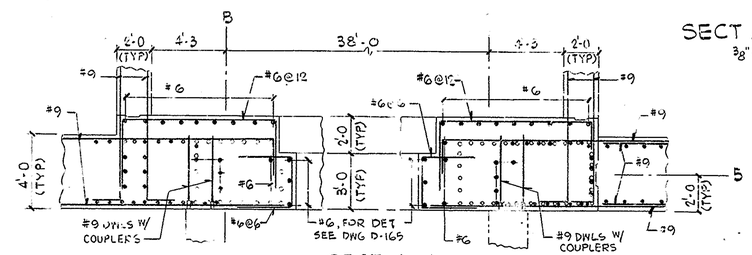

SECT A5-A5 (D9)

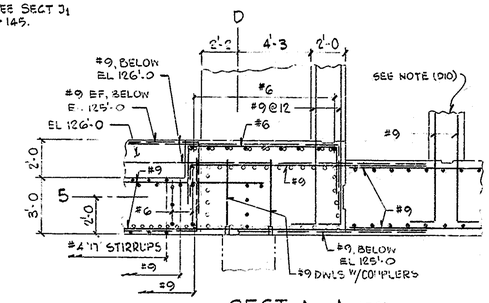

SECT A4-A4 (D9)

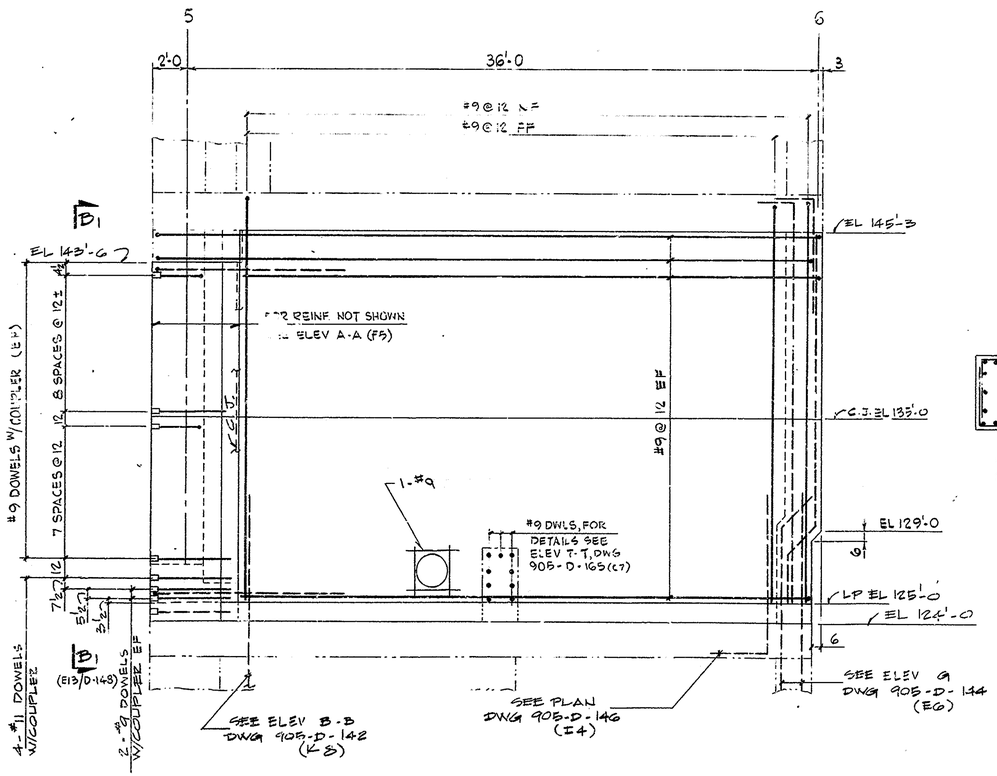

ELEVATION B-B (D-146/G5)

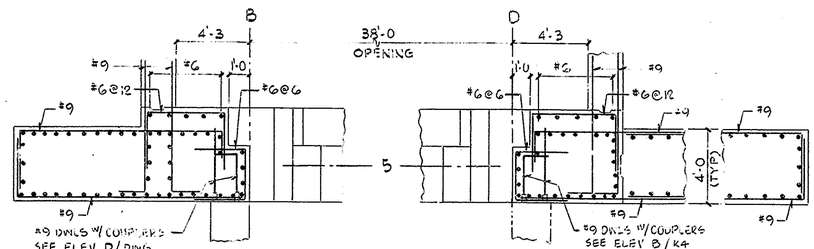

SECT A6-A6 (D1)

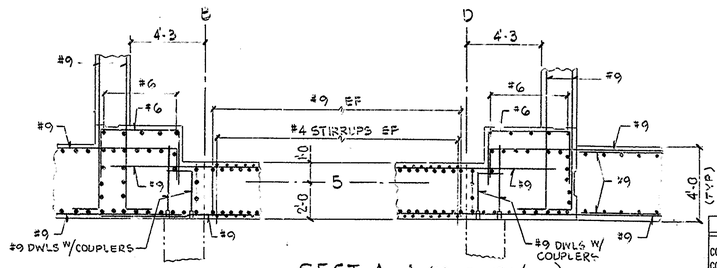

SECT A7-A7 (C9, D-150/C9)

LEGEND: (FOR SECTIONS A3 THRU A7)
o - DENOTES DOWEL (#11, U.N.)
• - DENOTES WALL REBAR (#11, U.N.)

REFERENCE DWGS:

WALL ELEVATIONS M&R EL 100'-0 TO 122'-9 SH 1	905-D-142
WALL ELEVATIONS M&R EL 100'-0 TO 122'-0 SH 3	905-D-144
WALL ELEVATIONS M&R EL 100'-0 TO 122'-0 SH 4	905-D-145
SLAB EL 124'-0	905-D-146
WALL ELEVATIONS M&R EL 124'-0 TO 145'-3 SH 2	905-D-148
WALL ELEVATIONS ABOVE EL 147'-3	905-D-150
WALL ELEVATIONS M&R EL 100'-0 TO 122'-0 SH 2	905-D-143
ROOF PLAN	905-D-149
WALL PENETRATIONS - SH 1 FROM EL 124'-0 TO EL 147'-3	905-D-160
WALL PENETRATIONS - SH 2 FROM EL 124'-0 TO EL 147'-3	905-D-161
V.F - PARTIAL ROOF PLAN - NORTH OF COL. LINE F5	905-D-701

WORK THIS DRAWING WITH DWG 905-D-148.

FOR DRAWING INDEX SEE DRAWING NO. _____

APPRVD WVNS CO.		EBASCO SERVICES INCORPORATED A/E O.F.S. NO. 2388 TASK ORDER 009
PROJECT MGR M.T. Vincent	2/13/87	FOR WEST VALLEY NUCLEAR SERVICES COMPANY, INC WEST VALLEY, NEW YORK
ENGINEER SUPV	2/13/87	
LEAD DISC ENGR	2/13/87	WEST VALLEY DEMONSTRATION PROJECT
DESIGN V. NAGASHUGAMA	2-13-87	VITRIFICATION FACILITY
CHECKED	2/13/87	WALL ELEVATIONS M & R SH 1
DRAWN D. BUSUIOC	DATE 2-12-87	FROM EL 124'-0 TO EL 145'-3
DE-AC07-81NE44139 PROJECT NO.	SIZE D	INDEX CODE NUMBER: AREA / DR. TYP / CL / DRIG	DRAWING NO. 905D-147	REV. 2
19-CWV-02275 SUBCONTRACT NO.		
ISSUED FOR CONSTRUCTION	SCALE 1/4"=1'-0	SPEC. CODES	A/E SHEET NO. 905-D-147 C

WVNS APPROVAL
COG. MGR.
COG. ENGR.
DRFT. SUPR.
Q.A. MGR.
H&S MGR.
PROJ. MGR.