VERIFY ALL DOCUMENTS FOR CURRENT REVISION AND PENDING CHANGES PRIOR TO EACH USE.
INIT._____ DATE_____

905-D-151

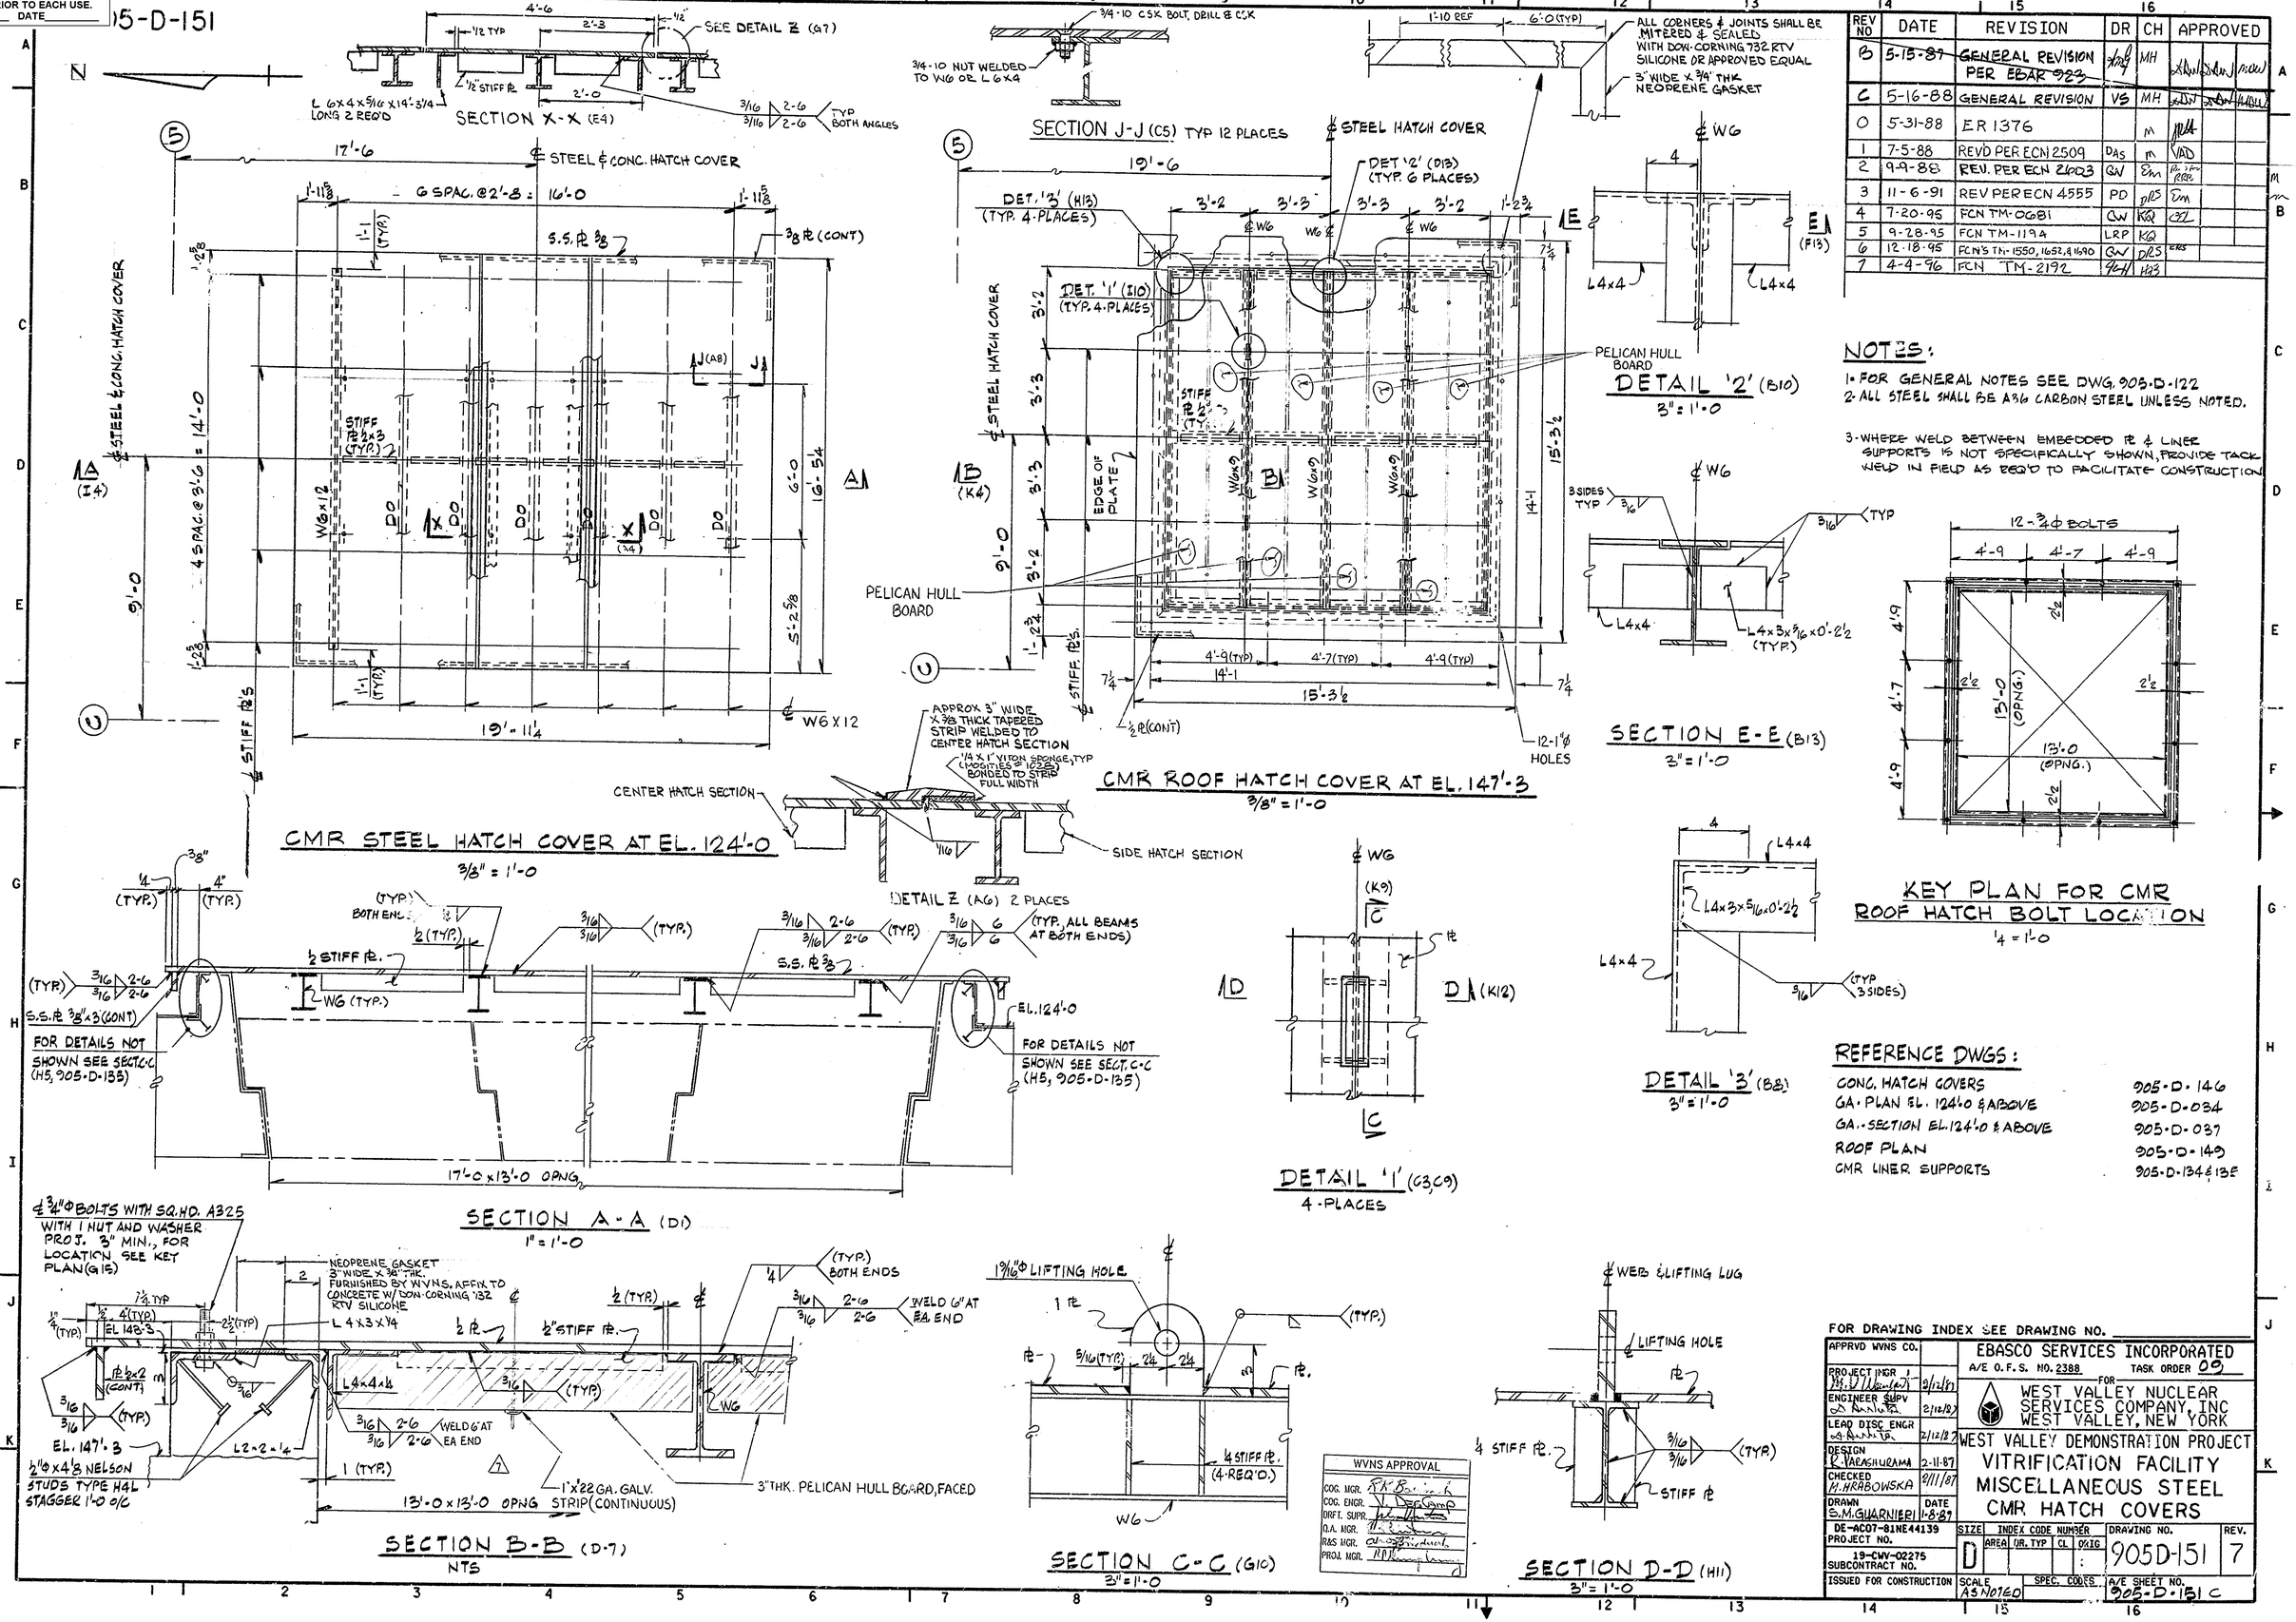

REV NO	DATE	REVISION	DR	CH	APPROVED		
B	5-15-87	GENERAL REVISION PER EBAR 923		MH			
C	5-16-88	GENERAL REVISION	VS	MH			
0	5-31-88	ER 1376		M			
1	7-5-88	REV'D PER ECN 2509	DAS	M			
2	9-9-88	REV. PER ECN 2603	GW				
3	11-6-91	REV PER ECN 4555	PD				
4	7-20-95	FCN TM-0G81	GW	KQ			
5	9-28-95	FCN TM-1194	LRP	KQ			
6	12-18-95	FCN'S TM-1550, 1652, & 1690	GW				
7	4-4-96	FCN TM-2192					

NOTES:

1. FOR GENERAL NOTES SEE DWG. 905-D-122
2. ALL STEEL SHALL BE A36 CARBON STEEL UNLESS NOTED.
3. WHERE WELD BETWEEN EMBEDDED PL & LINER SUPPORTS IS NOT SPECIFICALLY SHOWN, PROVIDE TACK WELD IN FIELD AS REQ'D TO FACILITATE CONSTRUCTION.

REFERENCE DWGS:

CONC. HATCH COVERS	905-D-146
GA. PLAN EL. 124'-0 & ABOVE	905-D-034
GA. SECTION EL. 124'-0 & ABOVE	905-D-037
ROOF PLAN	905-D-149
CMR LINER SUPPORTS	905-D-134 & 135

FOR DRAWING INDEX SEE DRAWING NO. _____

APPRVD WVNS CO.	
PROJECT ENGR	2/12/87
ENGINEER SUPV	2/12/87
LEAD DISC ENGR	2/12/87
DESIGN K. YAMASHIGAMA	2-11-87
CHECKED M. HRABOWSKA	2/11/87
DRAWN S.M. GUARNIERI	DATE 11-8-87
DE-AC07-81NE44139 PROJECT NO.	
19-CWV-02275 SUBCONTRACT NO.	
ISSUED FOR CONSTRUCTION	

EBASCO SERVICES INCORPORATED
A/E O.F.S. NO. 2388 TASK ORDER 09
FOR
WEST VALLEY NUCLEAR SERVICES COMPANY, INC
WEST VALLEY, NEW YORK
WEST VALLEY DEMONSTRATION PROJECT
VITRIFICATION FACILITY
MISCELLANEOUS STEEL
CMR HATCH COVERS

SIZE	INDEX CODE NUMBER					DRAWING NO.	REV.
	AREA	UR. TYP	CL		O/IG		
D						905D-151	7

SCALE AS NOTED | SPEC. CODES | A/E SHEET NO. 905-D-151 C

WVNS APPROVAL
COG. MGR.
COG. ENGR.
DRFT. SUPR.
Q.A. MGR.
R&S MGR.
PROJ. MGR.