VERIFY ALL DOCUMENTS FOR CURRENT REVISION AND PENDING CHANGES PRIOR TO EACH USE.
INIT_____ DATE_____

905-D-163

REV NO	DATE	REVISION	DR	CH	APPROVED
B	5-18-88	~~GENERAL REV.~~	DB	MH	
0	5/31/88	ER1376			
1	8/2/88	ECN 2554	RJR	RPY	RPY
2	5-2-90	REV'D PER FCN# VF1-140	BAR	DLS	8-3-90
3	10-2-90	REV. PER ECN 3710 & 3710A.	GW	HAB	
4	10-31-90	REV. PER FCN VF1-247	DAK	DLS	
5	1-30-91	REV. PER FCN VF-2A-117	GW	HAB	

THIS DWG. IS PART OF CS-134 (FABRICATION) AND CS-194 (INSTALLATION) EXCEPT AS NOTED AT COORD'S H6 AND RELATED DETAILS.

NOTES:

1- FOR NOTES SEE DWG. 905-D-162
2- FOR REFERENCE DWGS. SEE DWG. 905-D-162

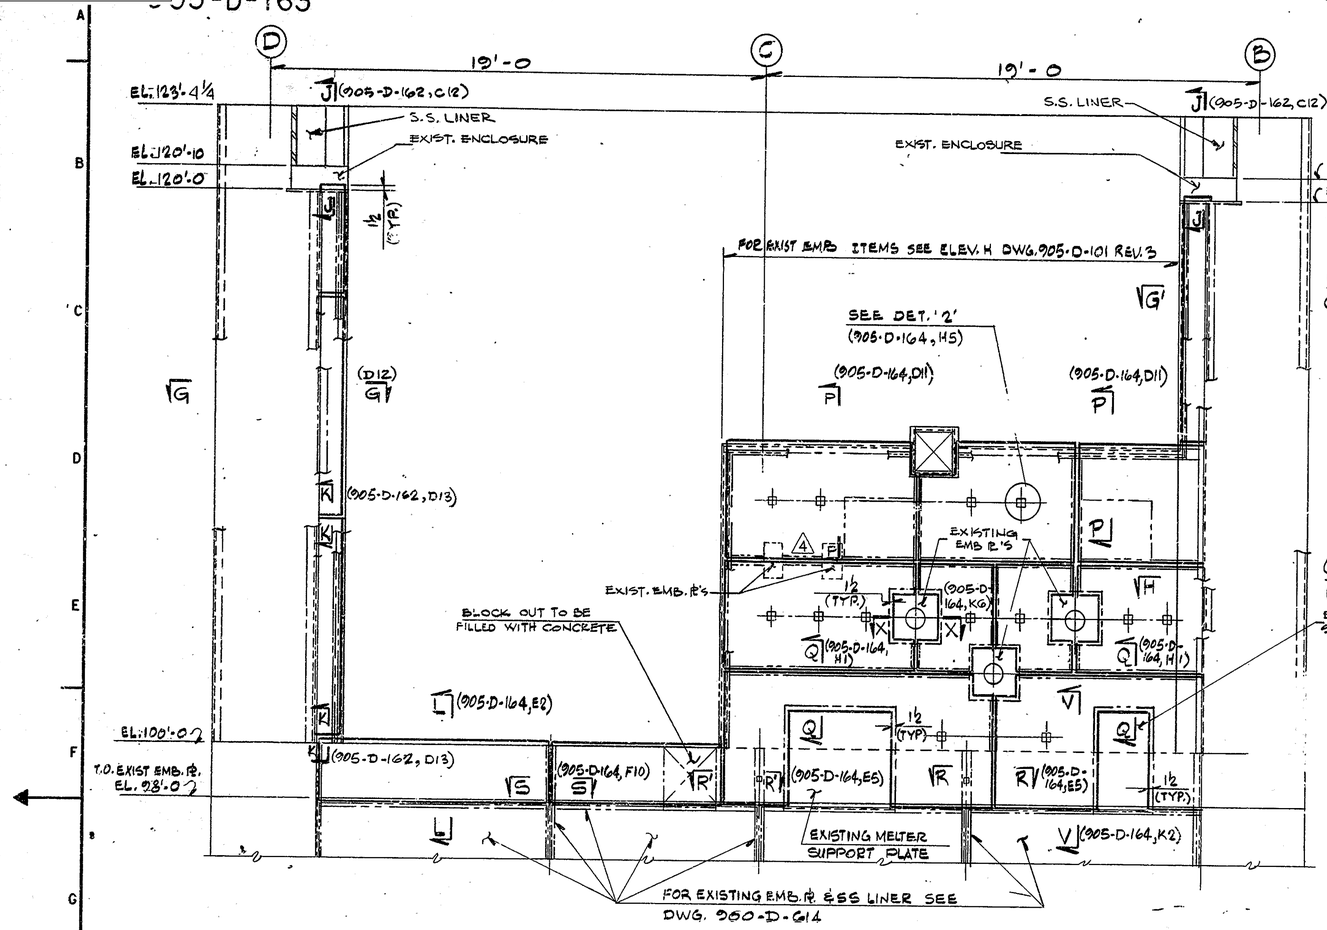

ELEVATION A-A (905-D-162, B2)

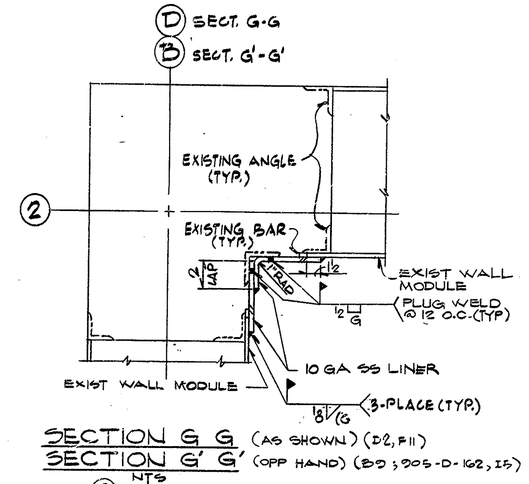

SECTION G G (AS SHOWN) (D2, F11)
SECTION G' G' (OPP HAND) (B9; 905-D-162, I5)
NTS

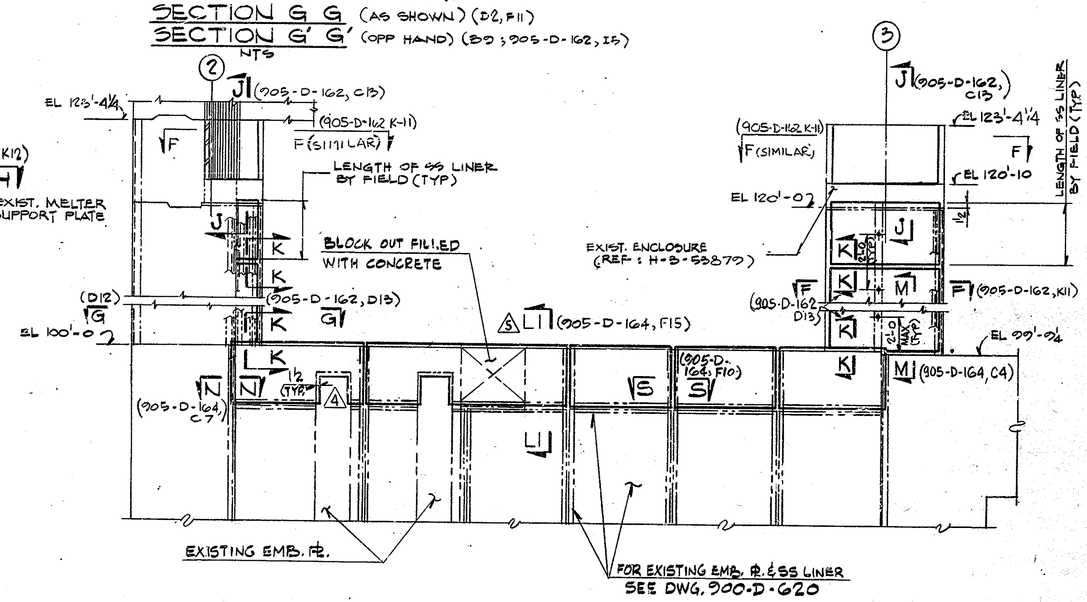

ELEVATION B-B (905-D-162, C1)

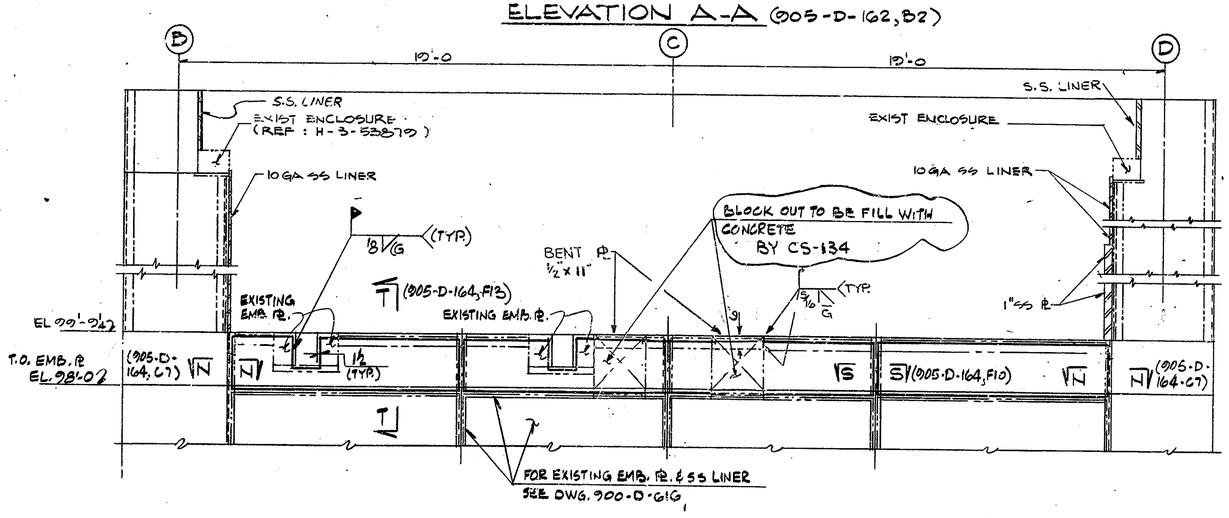

ELEVATION D-D (905-D-162, D4)

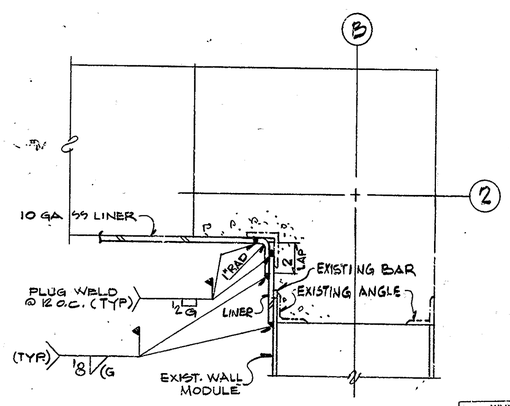

SECTION H-H (E9)
NTS

FOR DRAWING INDEX SEE DRAWING NO. _____

APPRVD WVNS CO.		EBASCO SERVICES INCORPORATED
PROJECT MGR M.V. Wenson	7/16/87	A/E O.F.S. NO. 2388 TASK ORDER 009
ENGINEER SUPV	7/17/87	FOR WEST VALLEY NUCLEAR SERVICES COMPANY, INC WEST VALLEY, NEW YORK
LEAD DISC. ENGR	7/17/87	WEST VALLEY DEMONSTRATION PROJECT
DESIGN R. VARASHURAMA	7/17/87	VITRIFICATION FACILITY
CHECKED M. HRABOWSKA	7/17/87	LINER SUPPORT SH. 2
DRAWN S.M. GUARNIERI	DATE 7/16/87	DETAILS - EL 98-0 TO 120-0
DE-AC07-81NE44139 PROJECT NO.		SIZE D; INDEX CODE NUMBER (AREA, DR. TYP, CL, ORIG); DRAWING NO. 905-D-163; REV. 5
19-CWV-02275 SUBCONTRACT NO.		
ISSUED FOR CONSTRUCTION		SCALE: 3/8"=1'-0 UN.; SPEC. CODES; A/E SHEET NO. 905-D-163 B

WVNS APPROVAL
COG. MGR.
COG. ENGR.
DRFT. SUPR.
Q.A. MGR.
R&S MGR.
PROJ. MGR.