VERIFY ALL DOCUMENTS FOR CURRENT REVISION AND PENDING CHANGES PRIOR TO EACH USE.
INIT_____ DATE_____

905-D-164

REV NO	DATE	REVISION	DR	CH	APPROVED
8	5-18-88	~~GENERAL REVISION~~	DB	MH	
0	5/31/88	ER 1316		M	
1	8/2/88	REVISED PER ECN 2554	EHB		RSV
2	12/12/89	REV. PER ECN 3322	CGR	RS	
3	10-2-90	REV. PER ECN 3710	GW	HAB	
4	10/30/90	REV PER ECN 3966	LRK	HAB	
5	11-2-90	REV. PER ECN VF1-247	DAK	DLS	
6	1-31-91	REV. PER ECN VF-2A-117	GW	HAB	
7	7-10-91	REV. PER ECN 4261	SW	HAB	

THIS DRAWING IS PART OF THE FOLLOWING:
FABRICATION – CS-134
INSTALLATION – CS-194 EXCEPT AS NOTED IN ZONES C4, K9, D15 AND RELATED DETAILS (CS-139)

NOTES:

1. FOR NOTES SEE DWG. 905-D-162
2. FOR REFERENCES DWGS. SEE DWG. 905-D-162
3. MATERIAL (SS LINER + PLATE) SUPPLIED BY WVNS, INSTALLED BY CS-194 OR CS-139 U.O.N.

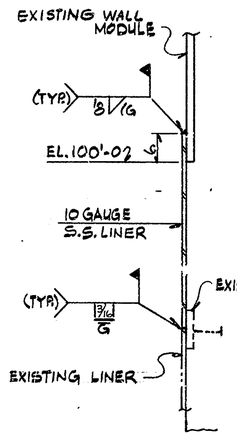

SECTION L-L (905-D-163, F3,)
NTS

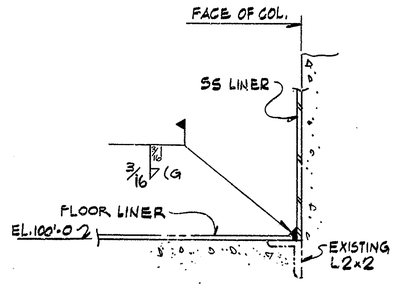

SECTION M-M (905-D-162, H9, H12) (905-D-163, F15)
3" = 1'-0
BY CS-139 FOR COL 3Z-B & 3Z-D

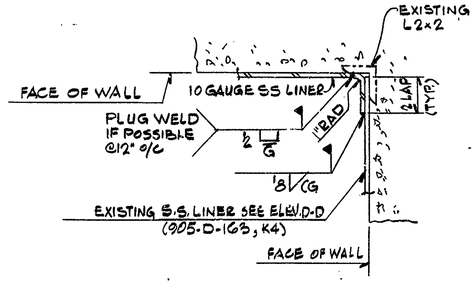

SECTION N-N (905-D-162, J1, J7) (905-D-163, I1, I8, F10)
3" = 1'-0

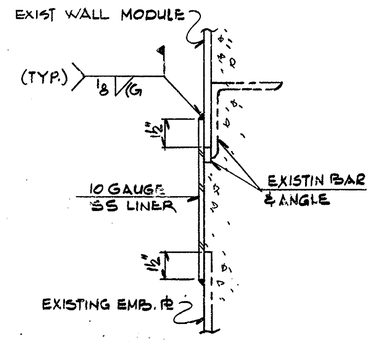

SECTION P-P (905-D-163, D6 & D7)
NTS

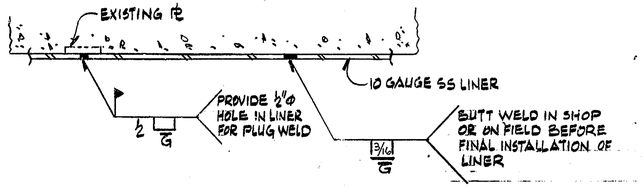

SECTION R-R (905-D-163, F7)
SECTION R'-R' (OPP. HAND) (905-D-163, F5)
NTS

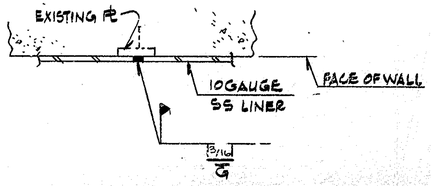

SECTION S-S (905-D-163, F4, I6, F14) (905-D-162, I4)
NTS

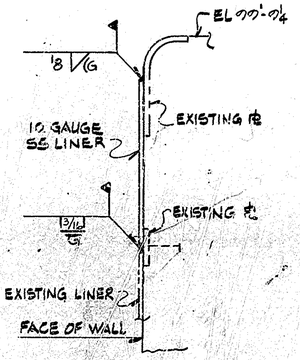

SECTION T-T (905-D-163, I3)
NST

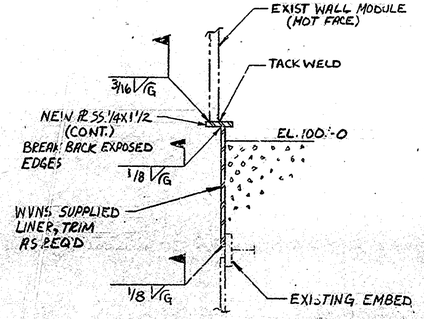

SECTION L1-L1 (905D-163, F13)
NTS

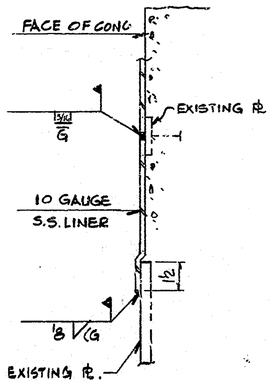

SECTION Q-Q (905-D-163, E5, E8)
NTS

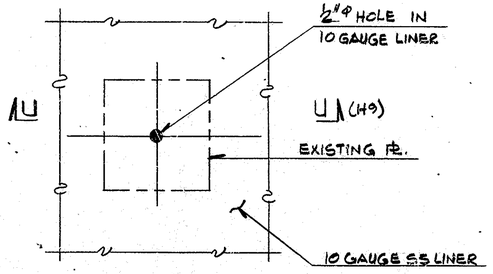

DETAIL '2' (905-D-163, C6)
NTS

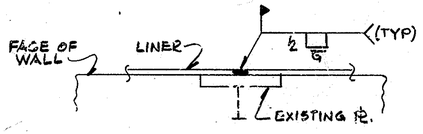

SECTION U-U (G6)
NTS

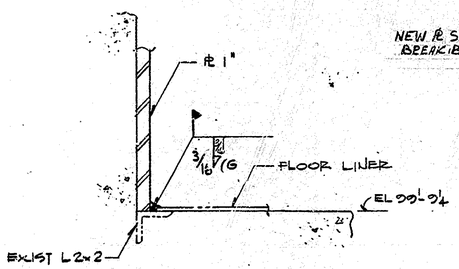

SECTION Z-Z (905-D-162, I2)
NTS

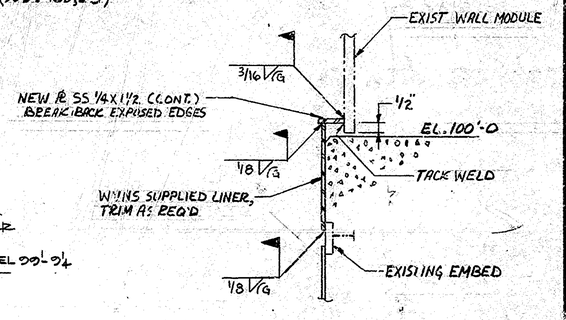

SECTION L2-L2 (905D 162, I4)
NTS

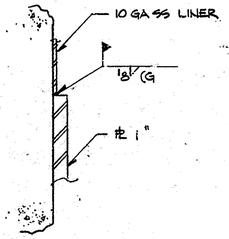

SECTION Y-Y (905-D-162, D8, E8, H2, I2)
NTS
BY CS-139 FOR COL 3Z-B & 3Z-D

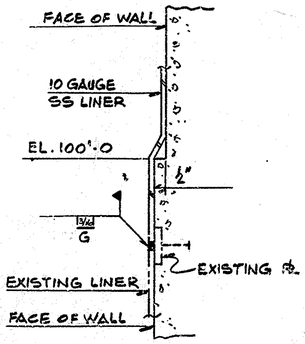

SECTION V-V (905-D-163, G7)
NTS

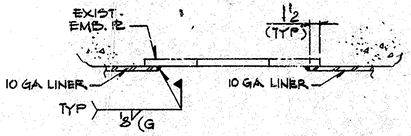

SECTION X-X (905-D-163, E6)
NTS

FOR DRAWING INDEX SEE DRAWING NO. _____

WVNS APPROVAL	
COG. MGR.	
COG. ENGR.	
DRFT. SUPR.	
Q.A. MGR.	
RAS MGR.	
PROJ. MGR.	

APPRVD WVNS CO.		EBASCO SERVICES INCORPORATED
PROJECT MGR M.D. Wagner	7/30/87	A/E O.F.S. NO. 2388 TASK ORDER 009
ENGINEER SUPV S. Kuruvilla	7/30/87	FOR WEST VALLEY NUCLEAR SERVICES COMPANY, INC WEST VALLEY, NEW YORK
LEAD DISC ENGR S. Kuruvilla	7/30/87	WEST VALLEY DEMONSTRATION PROJECT
DESIGN R. Varashurama	7/17/87	VITRIFICATION FACILITY
CHECKED M. Hnatkowska	7/17/87	LINER SUPPORT SH. 3
DRAWN S.M. Guarnieri	DATE 7/16/87	DETAILS - EL 98'-0 TO 120'-0
DE-AC07-81NE44139 PROJECT NO.		SIZE D; INDEX CODE NUMBER: AREA / DR. TYP / CL / ORIG; DRAWING NO. 905-D-164; REV. 7
19-CWV-02275 SUBCONTRACT NO.		
ISSUED FOR CONSTRUCTION	SCALE AS NOTED	SPEC. CODES; A/E SHEET NO. 905-D-164 D