VERIFY ALL DOCUMENTS FOR CURRENT REVISION AND PENDING CHANGES PRIOR TO EACH USE.
INIT_____ DATE_____

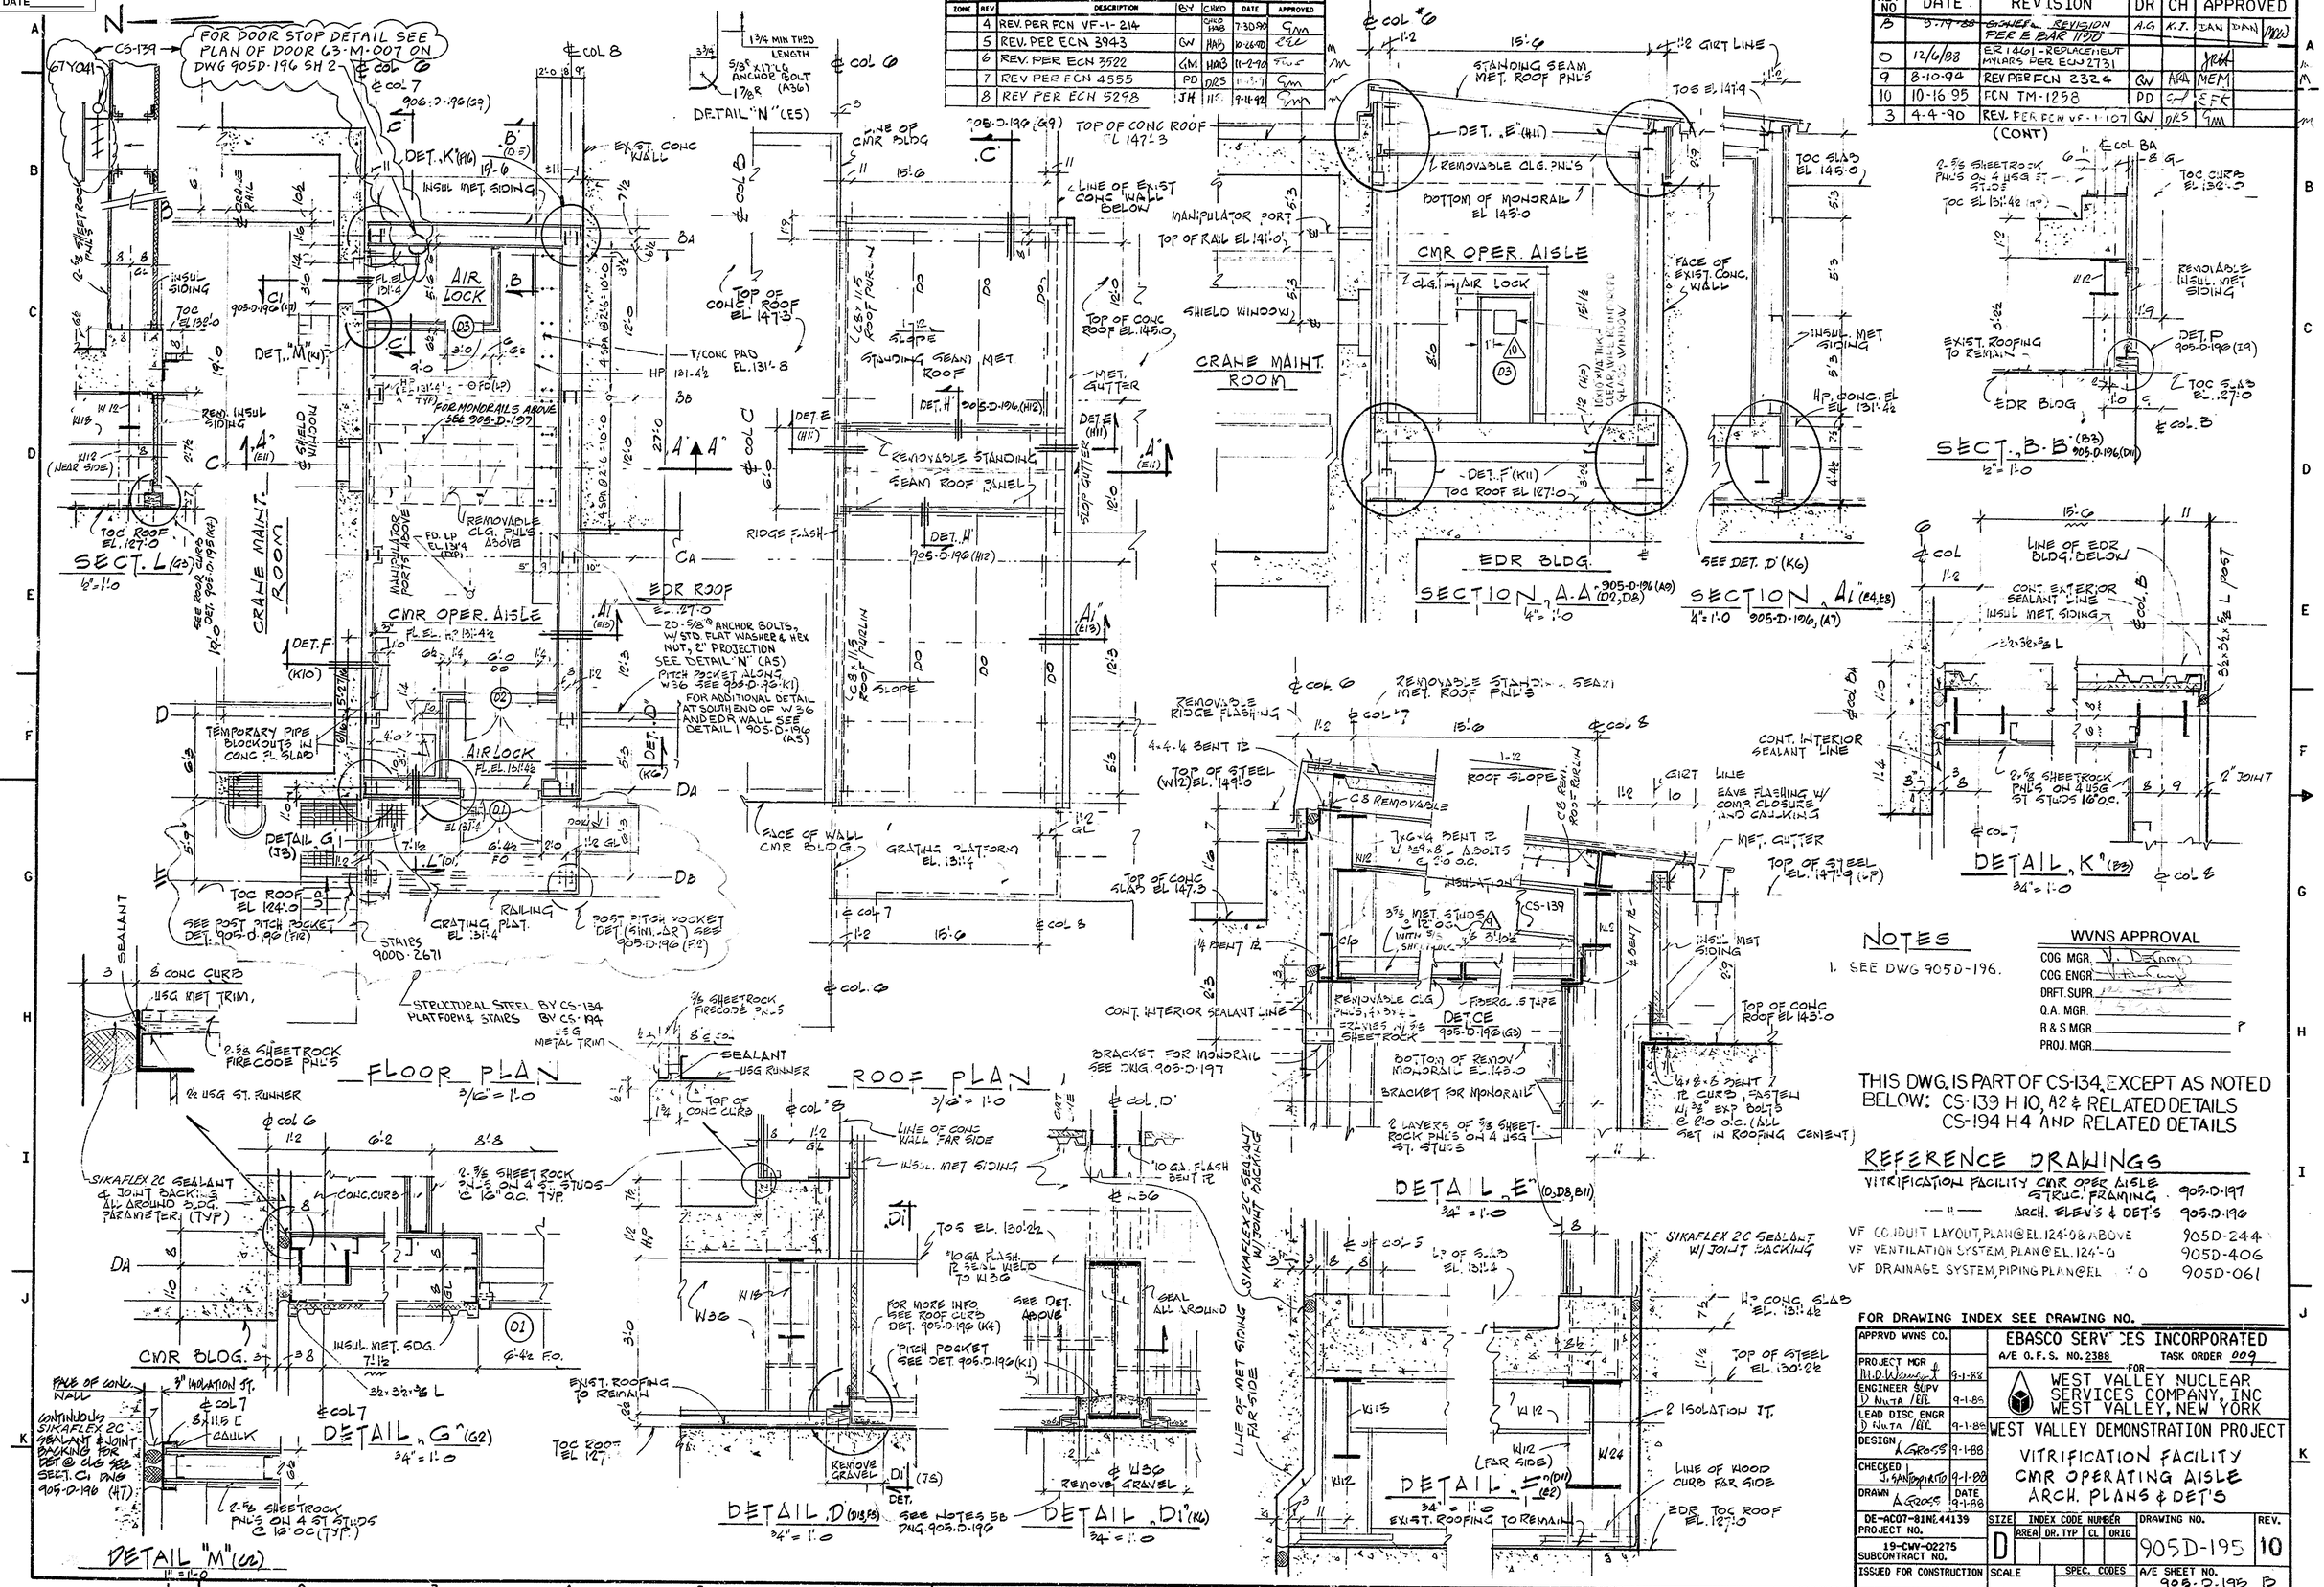

REVISIONS (CONT.)						
ZONE	REV	DESCRIPTION	BY	CHKD	DATE	APPROVED
	4	REV. PER FCN VF-1-214		CHKD HAB	7-30-90	GM
	5	REV. PER ECN 3943	GW	HAB	10-26-90	EEL
	6	REV. PER ECN 3522	GM	HAB	11-2-90	[illegible]
	7	REV PER FCN 4555	PD	DRS	[illegible]	GM
	8	REV PER ECN 5298	JH	[illegible]	9-11-92	GM

REV NO	DATE	REVISION	DR	CH	APPROVED
B	9-19-88	GENERAL REVISION PER E BAR 1190	A.G.	K.T.	DAN DAN MEM
0	12/6/88	ER 1461 - REPLACEMENT MYLARS PER ECN 2731			JRH
9	8-10-94	REV PER FCN 2324	GW	ARA	MEM
10	10-16-95	FCN TM-1258	PD	[illegible]	EFK
3	4-4-90	REV. PER FCN VF-1-107	GW	DRS	GM

(CONT)

NOTES

1. SEE DWG 905D-196.

WVNS APPROVAL	
COG. MGR.	V. Delong
COG. ENGR.	[illegible]
DRFT. SUPR.	[illegible]
Q.A. MGR.	
R & S MGR.	
PROJ. MGR.	

THIS DWG. IS PART OF CS-134, EXCEPT AS NOTED BELOW: CS-139 H 10, A2 & RELATED DETAILS
CS-194 H4 AND RELATED DETAILS

REFERENCE DRAWINGS

VITRIFICATION FACILITY CMR OPER AISLE STRUC. FRAMING	905-D-197
— " — ARCH. ELEV'S & DET'S	905-D-196
VF CONDUIT LAYOUT, PLAN @ EL. 124'-0 & ABOVE	905D-244
VF VENTILATION SYSTEM, PLAN @ EL. 124'-0	905D-406
VF DRAINAGE SYSTEM, PIPING PLAN @ EL [illegible]	905D-061

FOR DRAWING INDEX SEE DRAWING NO.

APPRVD WVNS CO.		EBASCO SERVICES INCORPORATED
PROJECT MGR M.D. Wenger	9-1-88	A/E O.F.S. NO. 2388 TASK ORDER 009
ENGINEER SUPV D Nuta / EEL	9-1-88	FOR WEST VALLEY NUCLEAR SERVICES COMPANY, INC WEST VALLEY, NEW YORK
LEAD DISC ENGR D Nuta / EEL	9-1-88	WEST VALLEY DEMONSTRATION PROJECT
DESIGN A Gross	9-1-88	VITRIFICATION FACILITY CMR OPERATING AISLE ARCH. PLANS & DET'S
CHECKED J. Santospirito	9-1-88	
DRAWN A Gross	DATE 9-1-88	
DE-AC07-81NE44139 PROJECT NO.		SIZE D — INDEX CODE NUMBER: AREA / DR. TYP / CL / ORIG — DRAWING NO. 905D-195 — REV. 10
19-CWV-02275 SUBCONTRACT NO.		
ISSUED FOR CONSTRUCTION		SCALE — SPEC. CODES — A/E SHEET NO. 905-D-195 B