VERIFY ALL DOCUMENTS FOR CURRENT REVISION AND PENDING CHANGES PRIOR TO EACH USE.
INIT_____ DATE_____

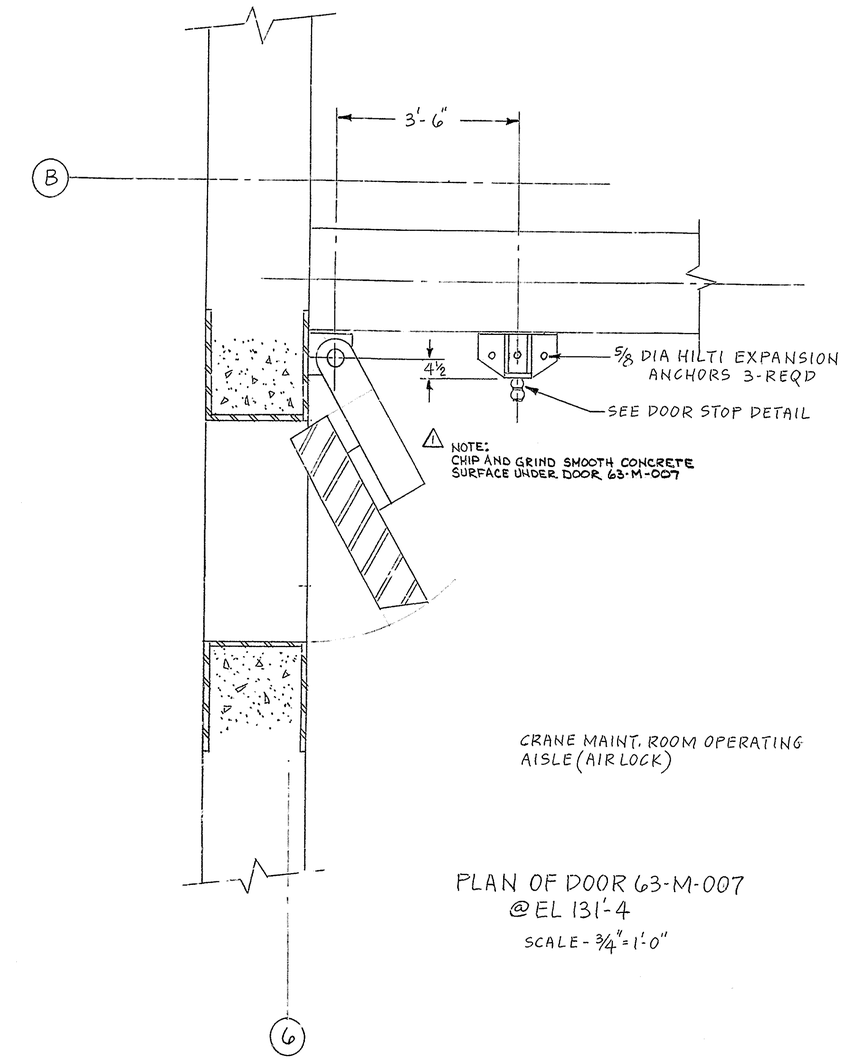

PLAN OF DOOR 63-M-007
@ EL 131'-4
SCALE - 3/4" = 1'-0"

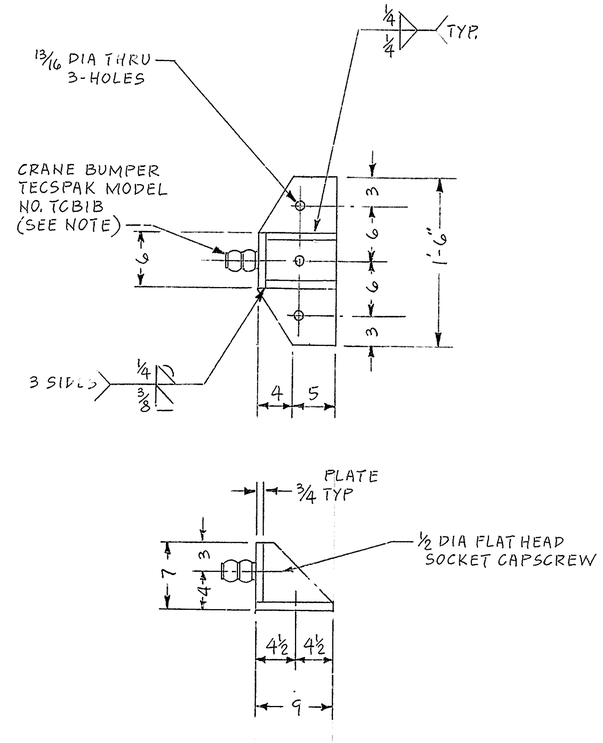

DOOR STOP DETAIL
SCALE 1½" = 1'-0"

NOTE - CRANE BUMPER TECSPAK MODEL NO. TCBIB
BY EFDYN. LOCAL DISTRIBUTOR
RALPH W. EARL CO.
5930 E. MOLLOY RD.
SYRACUSE, N.Y.
(315) 454-4431

QTY REQD	ITEM NO.	NOMENCLATURE OR DESCRIPTION	PART OR IDENTIFYING NO.	MATERIAL OR SPEC

PARTS LIST

REV	DESCRIPTION	APVD
0	ER #2449 CREATED PER ECN #5298 9-17-92 JH	
1	REV PER RCN 2327 BY CH 8-18-94	

REVISIONS

UNLESS OTHERWISE SPECIFIED
ALL DIMS IN INCHES
TOLERANCES-DO NOT SCALE

2 PL DEC	3 PL DEC	ANGLES	125/ AA
± N/A	± N/A	± N/A	

FRACTIONS ± 1/16
D.SPEC.NO. —
NEXT ASSEMBLY

		DATE
DRAFTER	J. HENRICH	9-18-92
CHECKER	H. Barker	09-22-92
ENGR.	Edgar Martin	9/22/92
COG.MGR.APPVL	[signature]	10/5/92
E&OS APPVL		
Q.A.APPVL	[signature]	10/5/92
DFTG.SUPR.	[signature]	10/12/92

A/E CONTRACT NO. CODE IDENT. NO.

FOR
West Valley Nuclear Services Co.,Inc.
West Valley, New York

VITRIFICATION FACILITY
CMR OPERATING AISLE
ARCH. PLAN & DETAILS

DWG SIZE D | SCALE AS NOTED | WEIGHT | DWG NO. 905D-196 | REV 1
A/E DWG NO. | SHEET 2 OF

ENGINEERING SUPPLY COMPANY 646056