VERIFY ALL DOCUMENTS FOR CURRENT REVISION AND PENDING CHANGES PRIOR TO EACH USE.
INIT_____ DATE_____

5-D-512

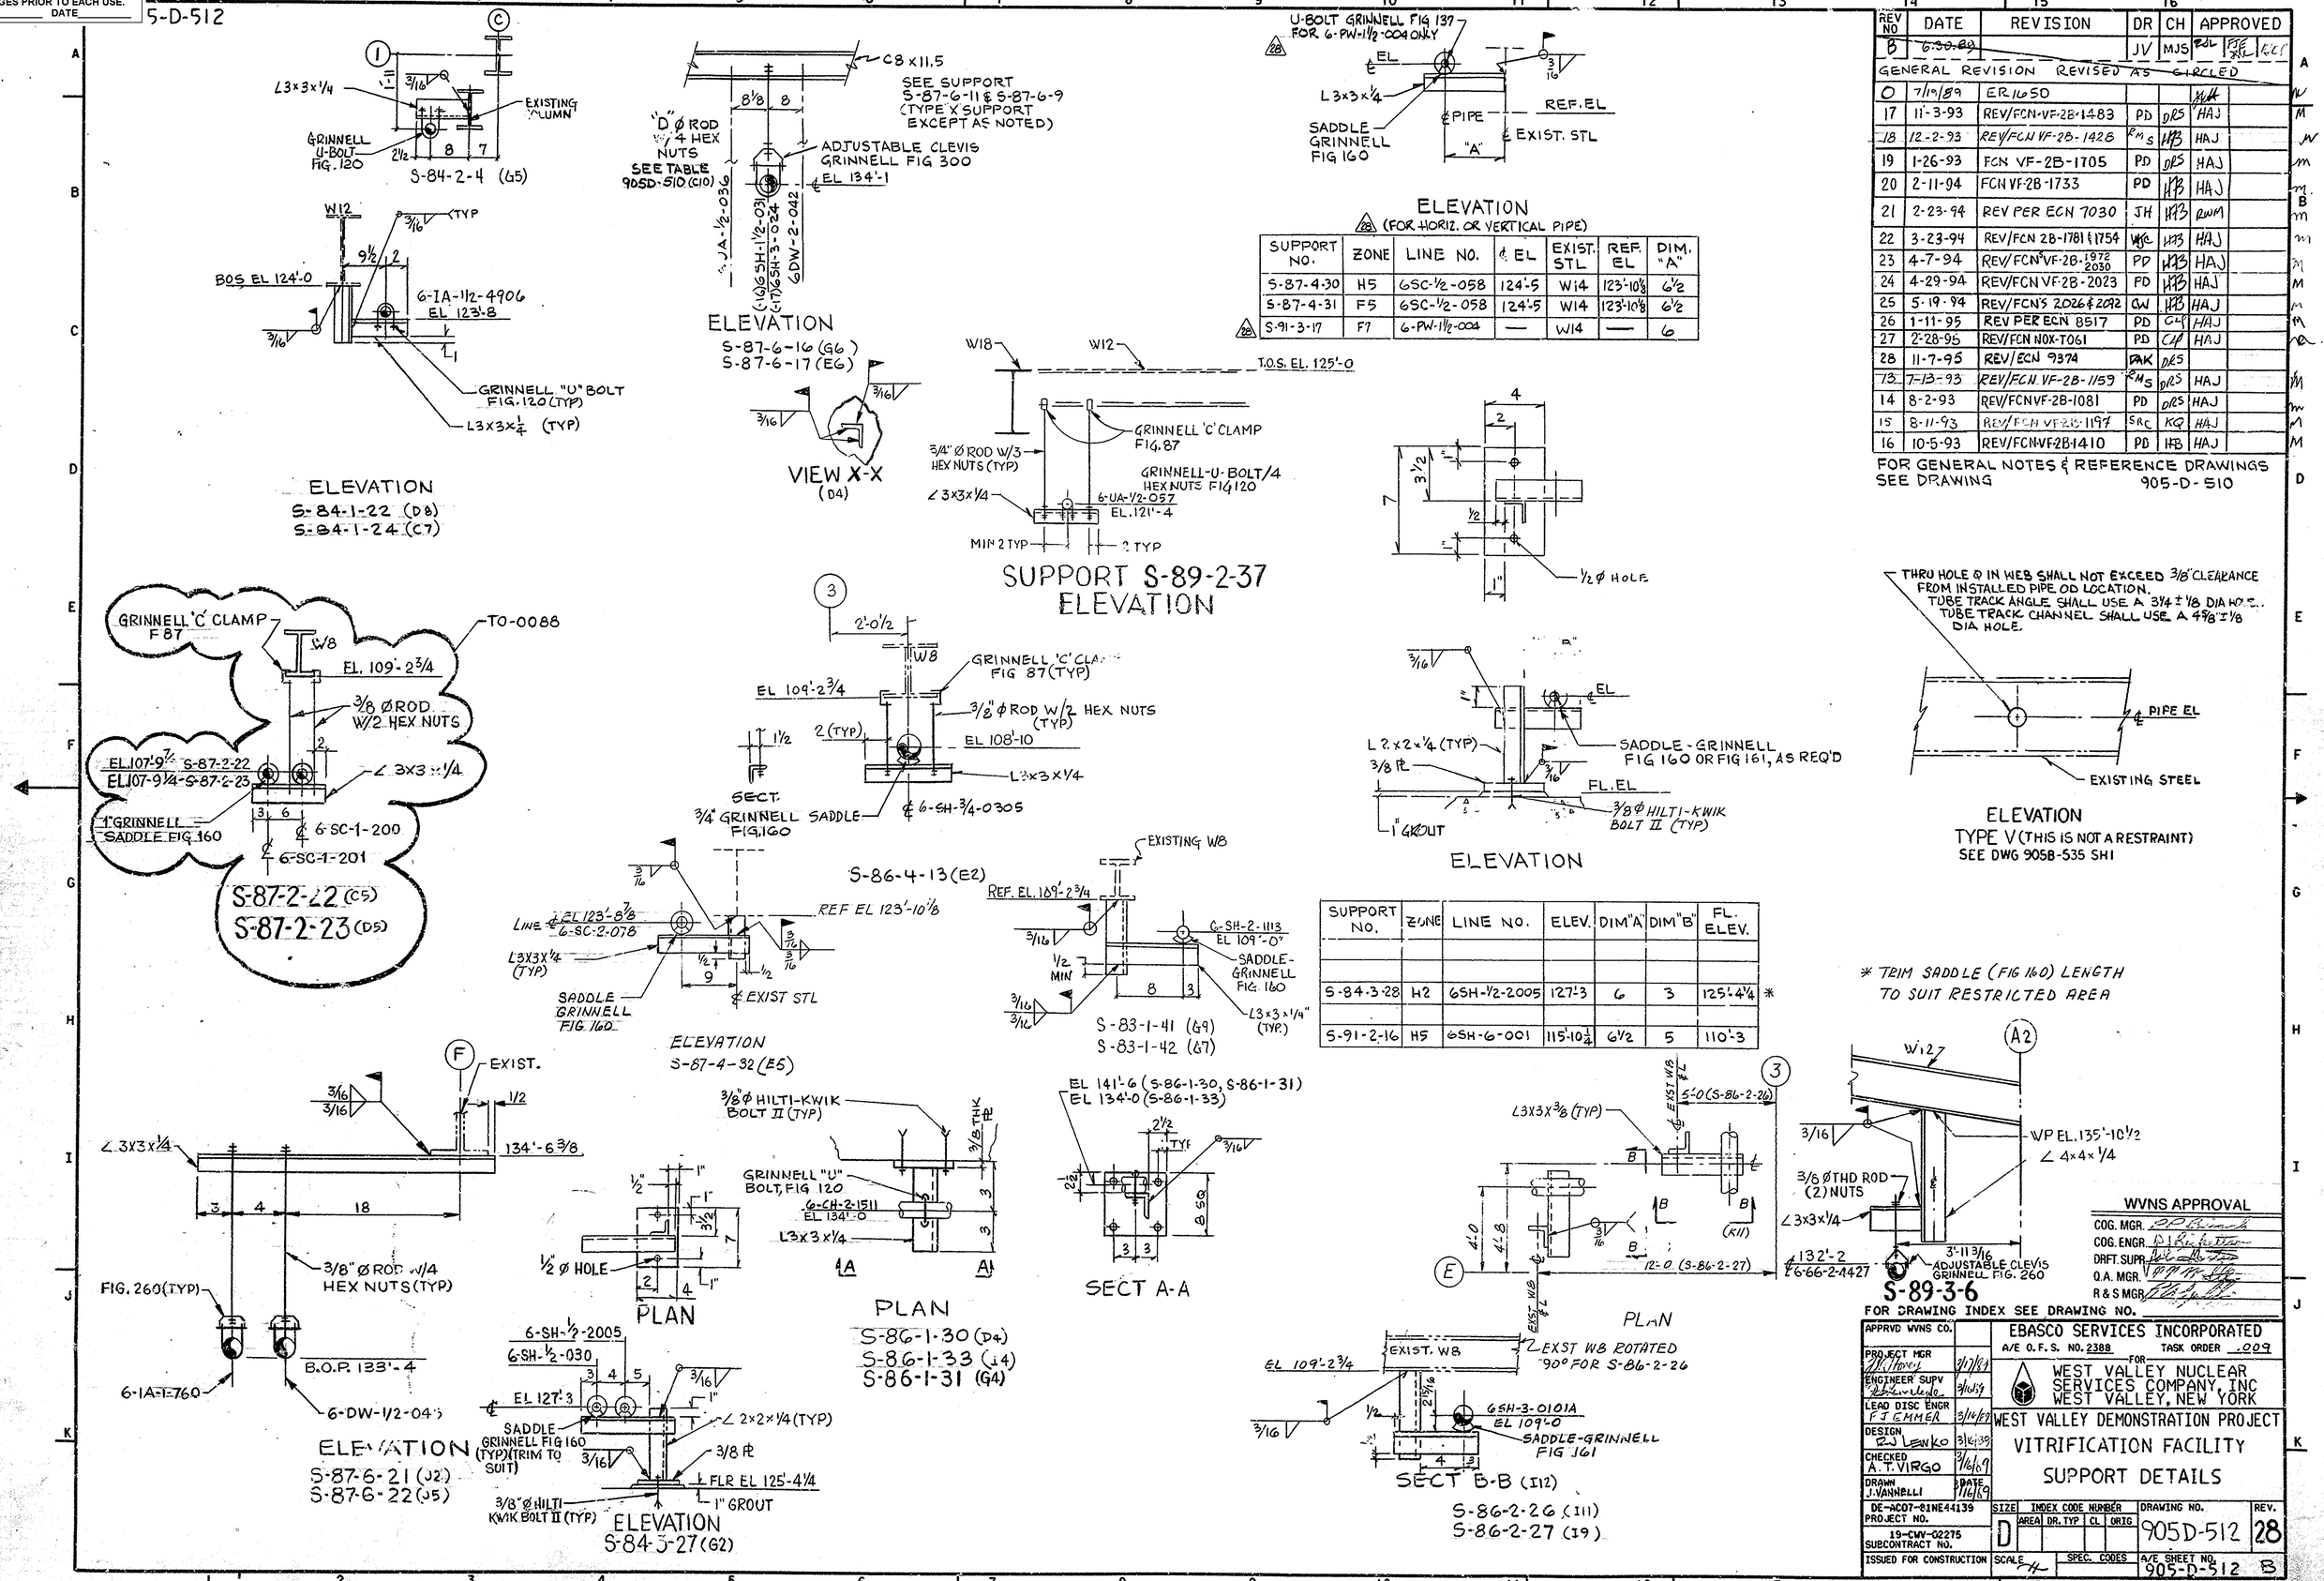

SUPPORT NO.	ZONE	LINE NO.	℄ EL	EXIST. STL	REF. EL	DIM. "A"
S-87-4-30	H5	6SC-1/2-058	124'-5	W14	123'-10 1/8	6 1/2
S-87-4-31	F5	6SC-1/2-058	124'-5	W14	123'-10 1/8	6 1/2
S-91-3-17	F7	6-PW-1 1/2-004	—	W14	—	6

SUPPORT NO.	ZONE	LINE NO.	ELEV.	DIM "A"	DIM "B"	FL. ELEV.
S-84-3-28	H2	6SH-1/2-2005	127'-3	6	3	125'-4 1/4 *
S-91-2-16	H5	6SH-6-001	115'-10 1/4	6 1/2	5	110'-3

REV NO	DATE	REVISION	DR	CH	APPROVED
B	6-30-89		JV	MJS	RDL
GENERAL REVISION REVISED AS CIRCLED					
0	7/10/89	ER 1650			HAJ
17	11-3-93	REV/FCN-VF-2B-1483	PD	DRS	HAJ
18	12-2-93	REV/FCN VF-2B-1428	RMS	HB	HAJ
19	1-26-93	FCN VF-2B-1705	PD	DRS	HAJ
20	2-11-94	FCN VF-2B-1733	PD	HB	HAJ
21	2-23-94	REV PER ECN 7030	JH	HB	RWM
22	3-23-94	REV/FCN 2B-1781 & 1754	WJC	HB	HAJ
23	4-7-94	REV/FCN'S VF-2B-1972 2030	PD	HB	HAJ
24	4-29-94	REV/FCN VF-2B-2023	PD	HB	HAJ
25	5-19-94	REV/FCN'S 2026 & 2092	CW	HB	HAJ
26	1-11-95	REV PER ECN 8517	PD	CLP	HAJ
27	2-28-95	REV/FCN NOX-T061	PD	CLP	HAJ
28	11-7-95	REV/ECN 9374	PAK	DRS	
13	7-13-93	REV/FCN VF-2B-1159	RMS	DRS	HAJ
14	8-2-93	REV/FCN VF-2B-1081	PD	DRS	HAJ
15	8-11-93	REV/FCN VF-2B-1197	SRC	KQ	HAJ
16	10-5-93	REV/FCN VF-2B-1410	PD	HB	HAJ

FOR GENERAL NOTES & REFERENCE DRAWINGS SEE DRAWING 905-D-510

FOR DRAWING INDEX SEE DRAWING NO.

WVNS APPROVAL
COG. MGR.
COG. ENGR.
DRFT. SUPR.
Q.A. MGR.
R & S MGR.

APPRVD WVNS CO.		EBASCO SERVICES INCORPORATED A/E O.F.S. NO. 2388 TASK ORDER .009
PROJECT MGR	3/17/89	FOR WEST VALLEY NUCLEAR SERVICES COMPANY, INC WEST VALLEY, NEW YORK
ENGINEER SUPV	3/16/89	
LEAD DISC ENGR F J EMMER	3/16/89	WEST VALLEY DEMONSTRATION PROJECT
DESIGN R J LENKO	3/16/89	VITRIFICATION FACILITY
CHECKED A. T. VIRGO	3/16/89	SUPPORT DETAILS
DRAWN J. VANNELLI	DATE 7/16/89	
DE-AC07-81NE44139 PROJECT NO.		SIZE D; INDEX CODE NUMBER (AREA, DR. TYP, CL, ORIG); DRAWING NO. 905D-512; REV. 28
19-CWV-02275 SUBCONTRACT NO.		SPEC. CODES
ISSUED FOR CONSTRUCTION		SCALE 3/4; A/E SHEET NO. 905-D-512 B