VERIFY ALL DOCUMENTS FOR CURRENT REVISION AND PENDING CHANGES PRIOR TO EACH USE.
INIT_____ DATE_____

905D-516

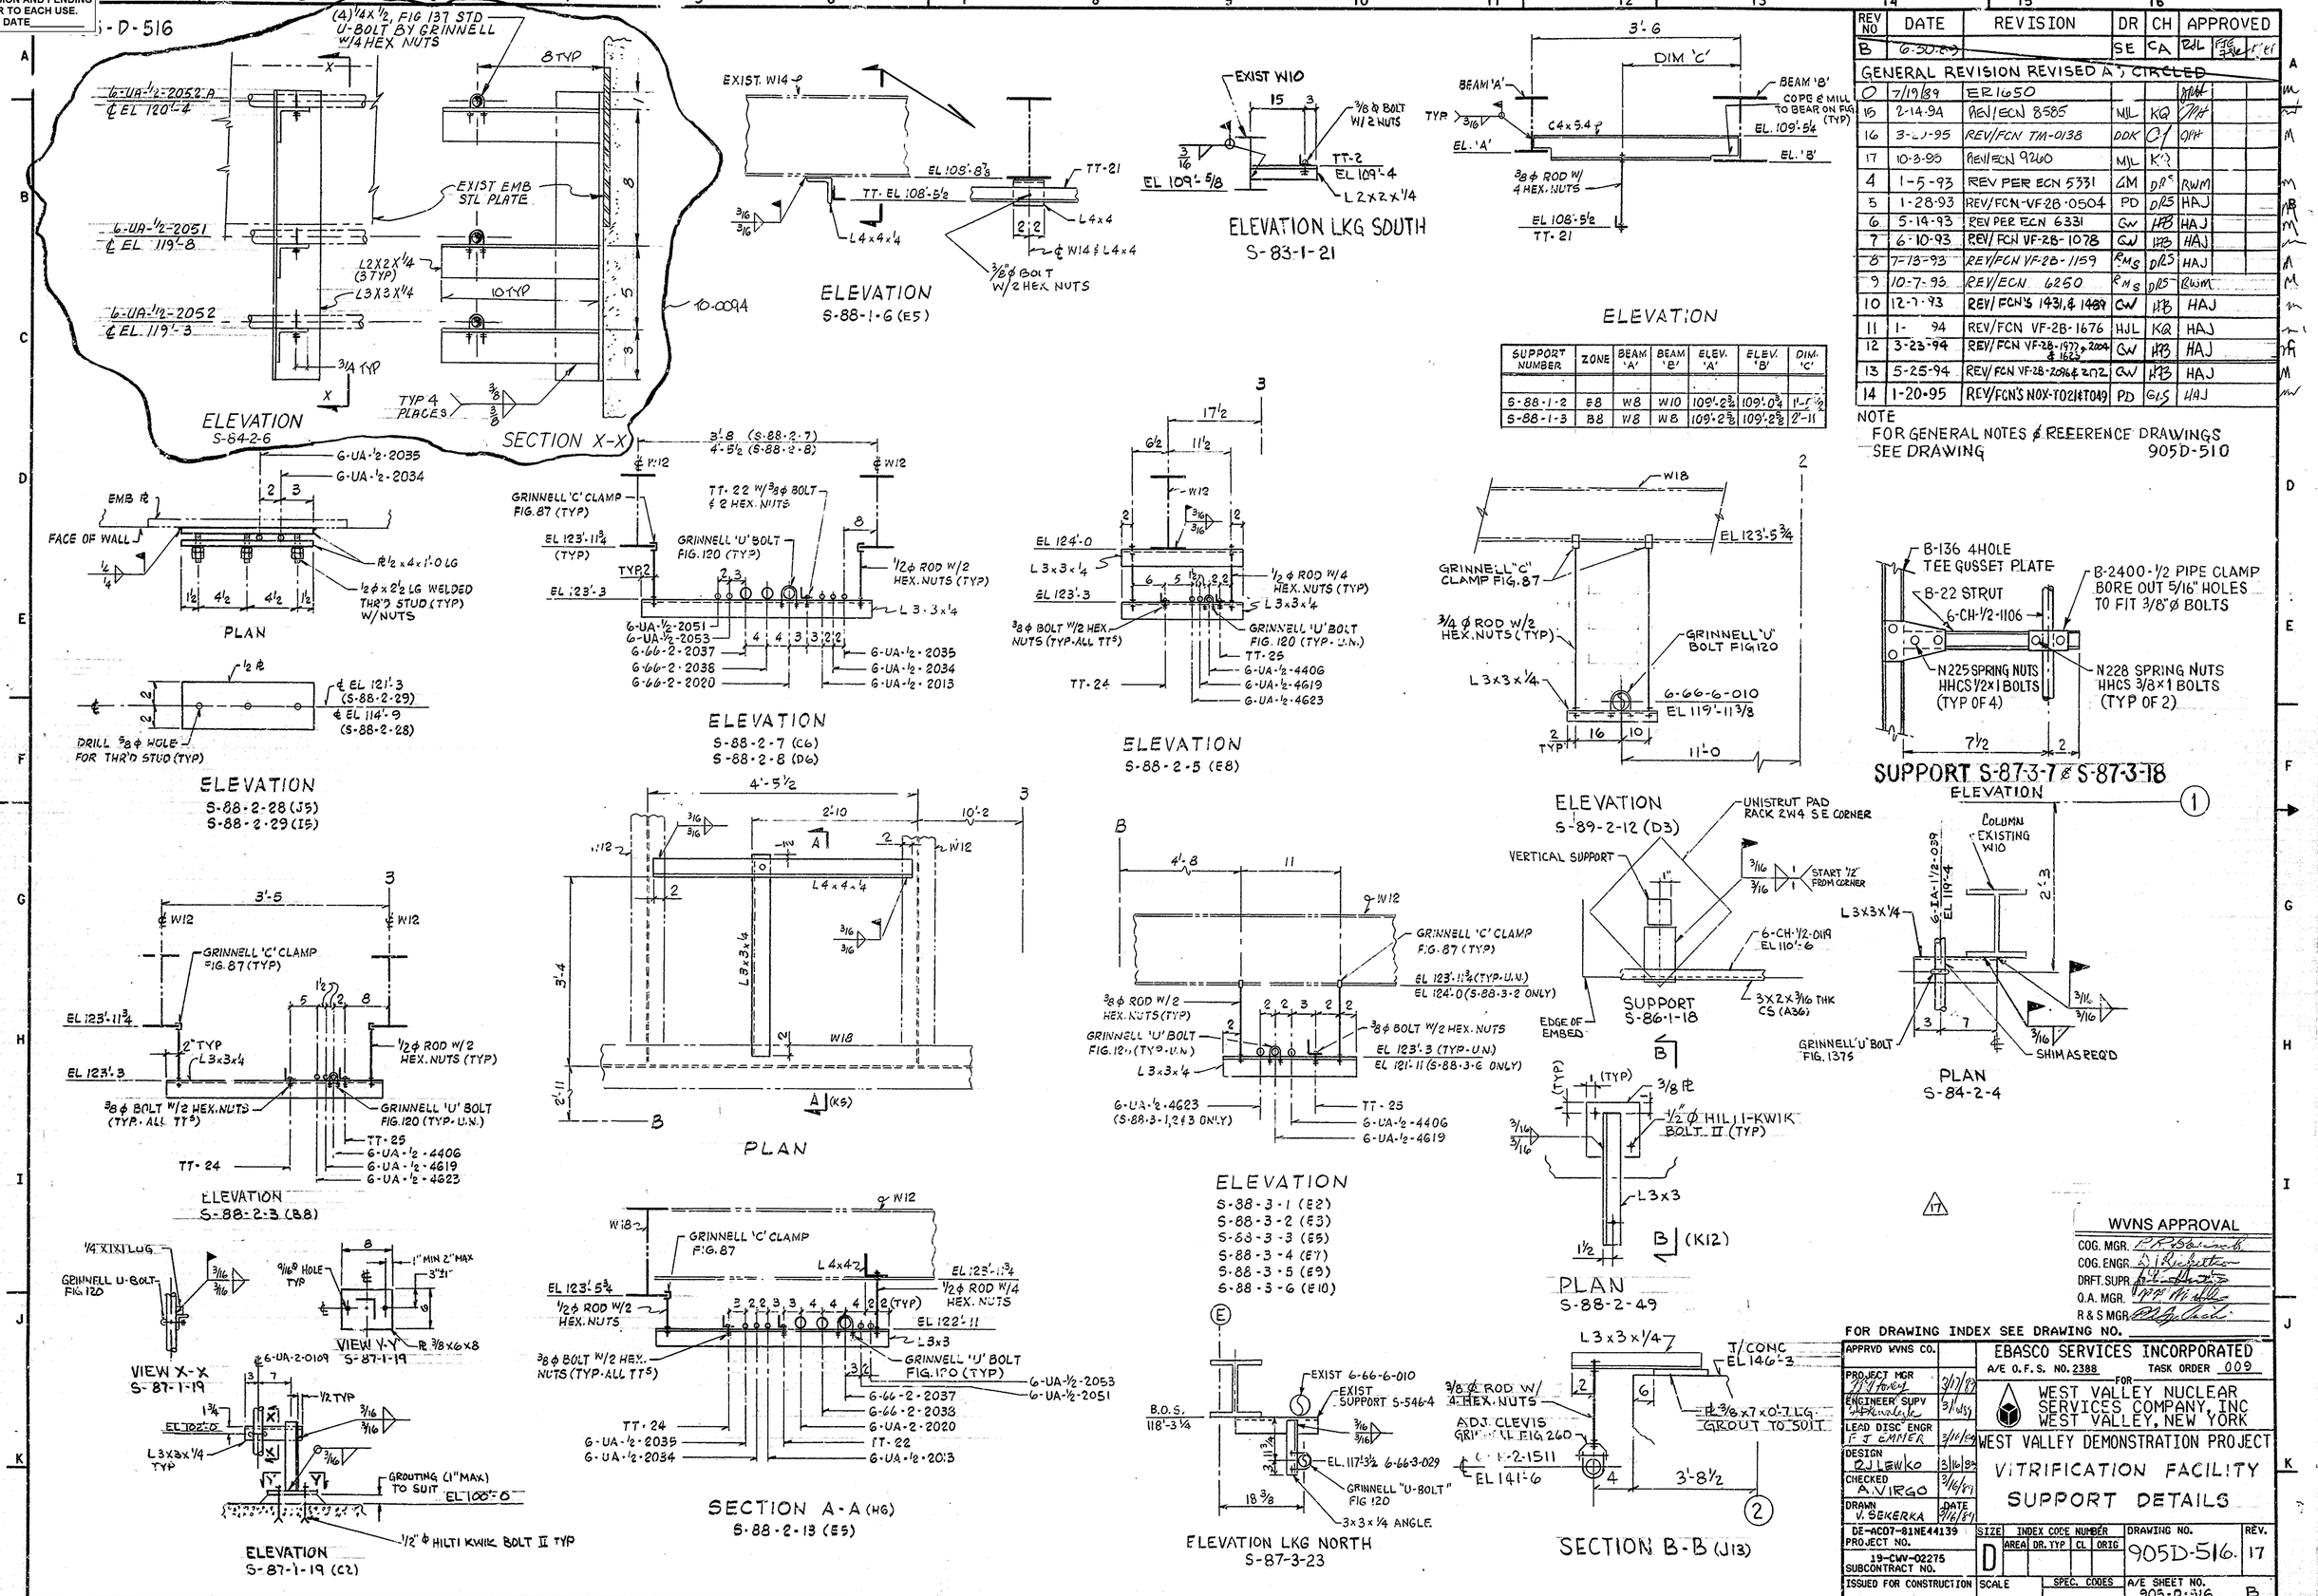

REV NO	DATE	REVISION	DR	CH	APPROVED
B	6-30-89		SE	CA	RDL
GENERAL REVISION REVISED A, CIRCLED					
0	7/19/89	ER 1650			
15	2-14-94	REV/ECN 8585	MJL	KQ	
16	3-20-95	REV/FCN TM-0138	DDK		
17	10-3-95	REV/ECN 9240	MJL	KQ	
4	1-5-93	REV PER ECN 5331	GM	DRS	RWM
5	1-28-93	REV/FCN-VF-2B-0504	PD	DRS	HAJ
6	5-14-93	REV PER ECN 6331	GW	HB	HAJ
7	6-10-93	REV/FCN VF-2B-1078	GW	HB	HAJ
8	7-13-93	REV/FCN VF-2B-1159	RMS	DRS	HAJ
9	10-7-93	REV/ECN 6250	RMS	DRS	RWM
10	12-7-93	REV/FCN'S 1431, & 1489	GW	HB	HAJ
11	1-94	REV/FCN VF-2B-1676	HJL	KQ	HAJ
12	3-23-94	REV/FCN VF-2B-1972 & 2004 & 1625	GW	HB	HAJ
13	5-25-94	REV/FCN VF-2B-2096 & 2072	GW	HB	HAJ
14	1-20-95	REV/FCN'S NOX-T021 & T049	PD	GLS	HAJ

SUPPORT NUMBER	ZONE	BEAM 'A'	BEAM 'B'	ELEV. 'A'	ELEV. 'B'	DIM. 'C'
S-88-1-2	E8	W8	W10	109'-2 3/8	109'-0 3/4	1'-5 1/2
S-88-1-3	B8	W8	W8	109'-2 3/8	109'-2 5/8	2'-11

NOTE
FOR GENERAL NOTES & REFERENCE DRAWINGS SEE DRAWING 905D-510

WVNS APPROVAL
COG. MGR.
COG. ENGR.
DRFT. SUPR.
Q.A. MGR.
R & S MGR.

FOR DRAWING INDEX SEE DRAWING NO.

APPRVD WVNS CO.		EBASCO SERVICES INCORPORATED
PROJECT MGR	3/17/89	A/E O.F.S. NO. 2388 TASK ORDER 009
ENGINEER SUPV	3/16/89	FOR WEST VALLEY NUCLEAR SERVICES COMPANY, INC WEST VALLEY, NEW YORK
LEAD DISC ENGR F J EMMER	3/16/89	WEST VALLEY DEMONSTRATION PROJECT
DESIGN R J LEWKO	3/16/89	VITRIFICATION FACILITY
CHECKED A. VIRGO	3/16/89	SUPPORT DETAILS
DRAWN V. SEKERKA	DATE 3/16/89	
DE-AC07-81NE44139 PROJECT NO.		SIZE D; INDEX CODE NUMBER: AREA, DR. TYP, CL, ORIG; DRAWING NO. 905D-516; REV. 17
19-CWV-02275 SUBCONTRACT NO.		
ISSUED FOR CONSTRUCTION		SCALE; SPEC. CODES; A/E SHEET NO. 905-D-516 B