VERIFY ALL DOCUMENTS FOR CURRENT REVISION AND PENDING CHANGES PRIOR TO EACH USE.
INIT_____ DATE_____

905-D-522

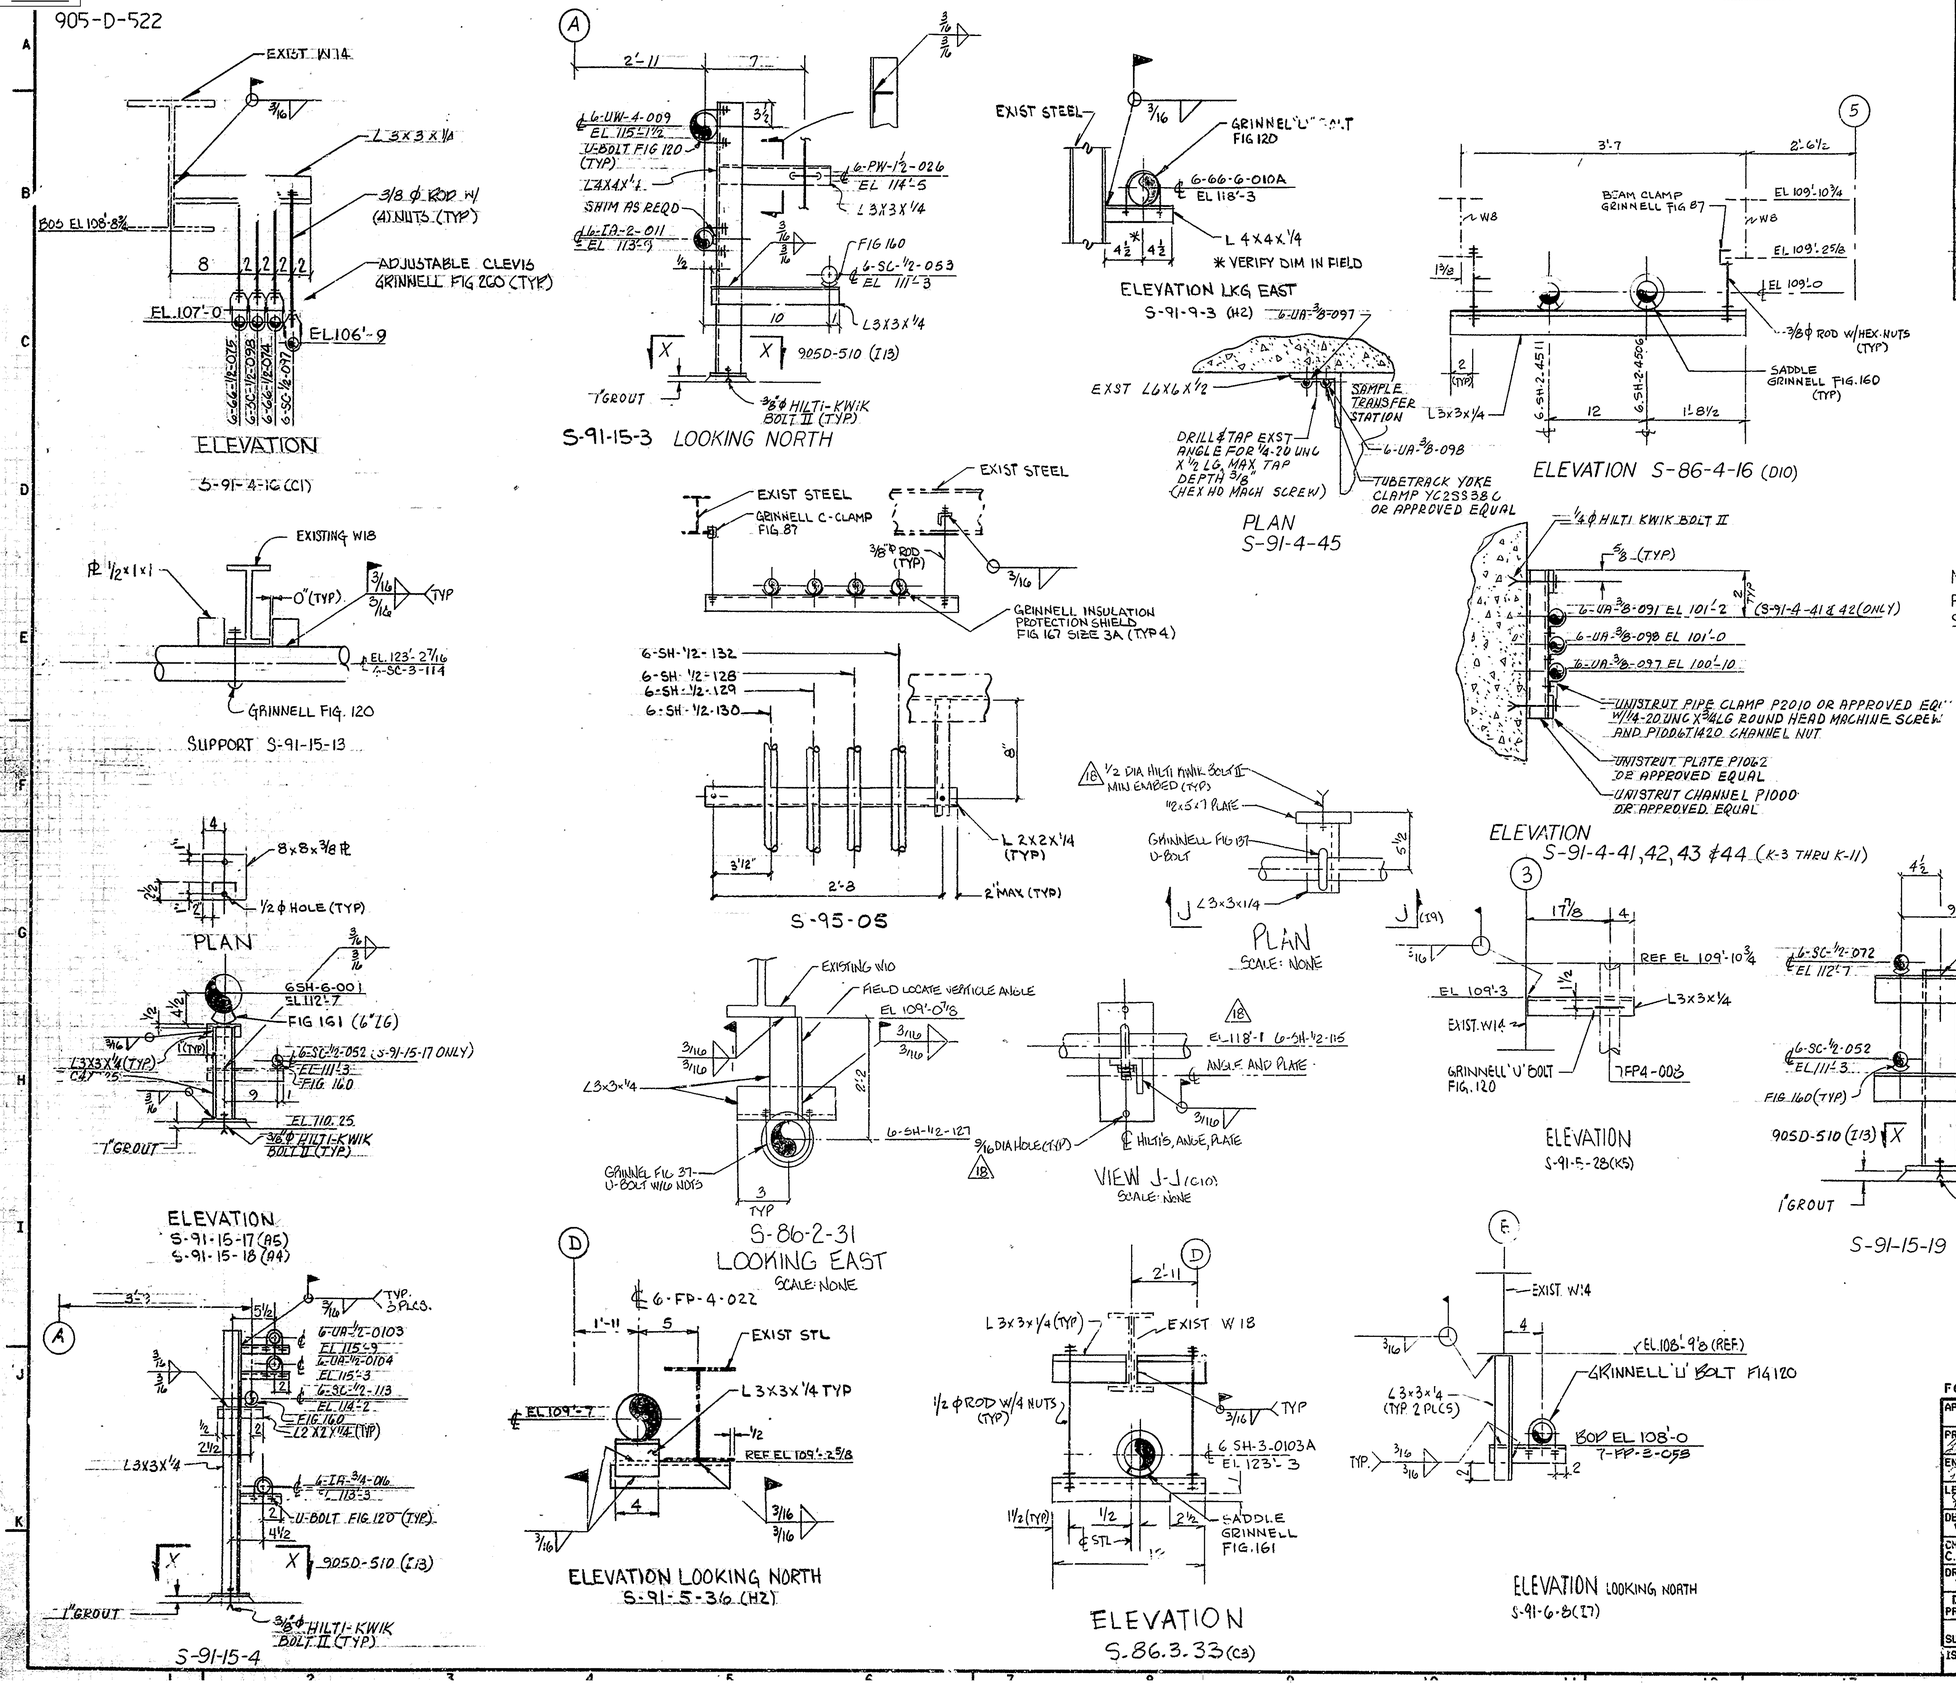

REV NO	DATE	REVISION	DR	CH	APPROVED
B	6-20-89		JV	MS	
GENERAL REVISION REVISED AS CIRCLED					
0	7/19/89	ER1650			
18	12-20-95	FCN TM-1527 & 1558	RAS	HB	
10	11-11-93	REV PER ECN 6161	PD	HB	RWM
11	12-14-93	REV/FCN VF-2B-1587	SRD	HB	WE
12	1-12-94	REV/FCN VF-2B-1661	KGZ	HB	HAJ
13	3-29-94	REV/FCN-2B-1741 & 1816	WE	HB	HAJ
14	6-29-94	REV/ECN 7905	RMS	HB	PAN
15	12-22-94	FCN VF-2B-T110	HB	DRS	RWM
16	10-4-95	REV/ECN 9260, FCN TM-1215	MJL	KQ	
17	11-14-95	FCN TM-T250	GW		

NOTE
FOR GENERAL NOTES AND REFERENCE DRAWINGS SEE DRAWING 905-D-510.

WVNS APPROVAL
COG. MGR.
COG. ENGR.
DRFT. SUPR.
Q.A. MGR.
R & S MGR.

FOR DRAWING INDEX SEE DRAWING NO.

APPRVD WVNS CO.	
PROJECT MGR	5/5/89
ENGINEER SUPV	5/5/89
LEAD DISC ENGR	5/5/89
DESIGN J. LEWKO	5/5/89
CHECKED C. AMMENDOLA	5/5/89
DRAWN W. LEIMBACH	DATE 5/5/89
DE-AC07-81NE44139 PROJECT NO.	
19-CWV-02275 SUBCONTRACT NO.	
ISSUED FOR CONSTRUCTION	

EBASCO SERVICES INCORPORATED
A/E O.F.S. NO. 2388 TASK ORDER
FOR
WEST VALLEY NUCLEAR SERVICES COMPANY, INC
WEST VALLEY, NEW YORK

WEST VALLEY DEMONSTRATION PROJECT

VITRIFICATION FACILITY
SUPPORT DETAILS

SIZE	INDEX CODE NUMBER				DRAWING NO.	REV.
D	AREA	DR. TYP	CL	ORIG	905-D-522	18
SCALE NONE	SPEC. CODES				A/E SHEET NO. 905-D-522	