VERIFY ALL DOCUMENTS FOR CURRENT REVISION AND PENDING CHANGES PRIOR TO EACH USE.
INIT_____ DATE_____

5-D-524

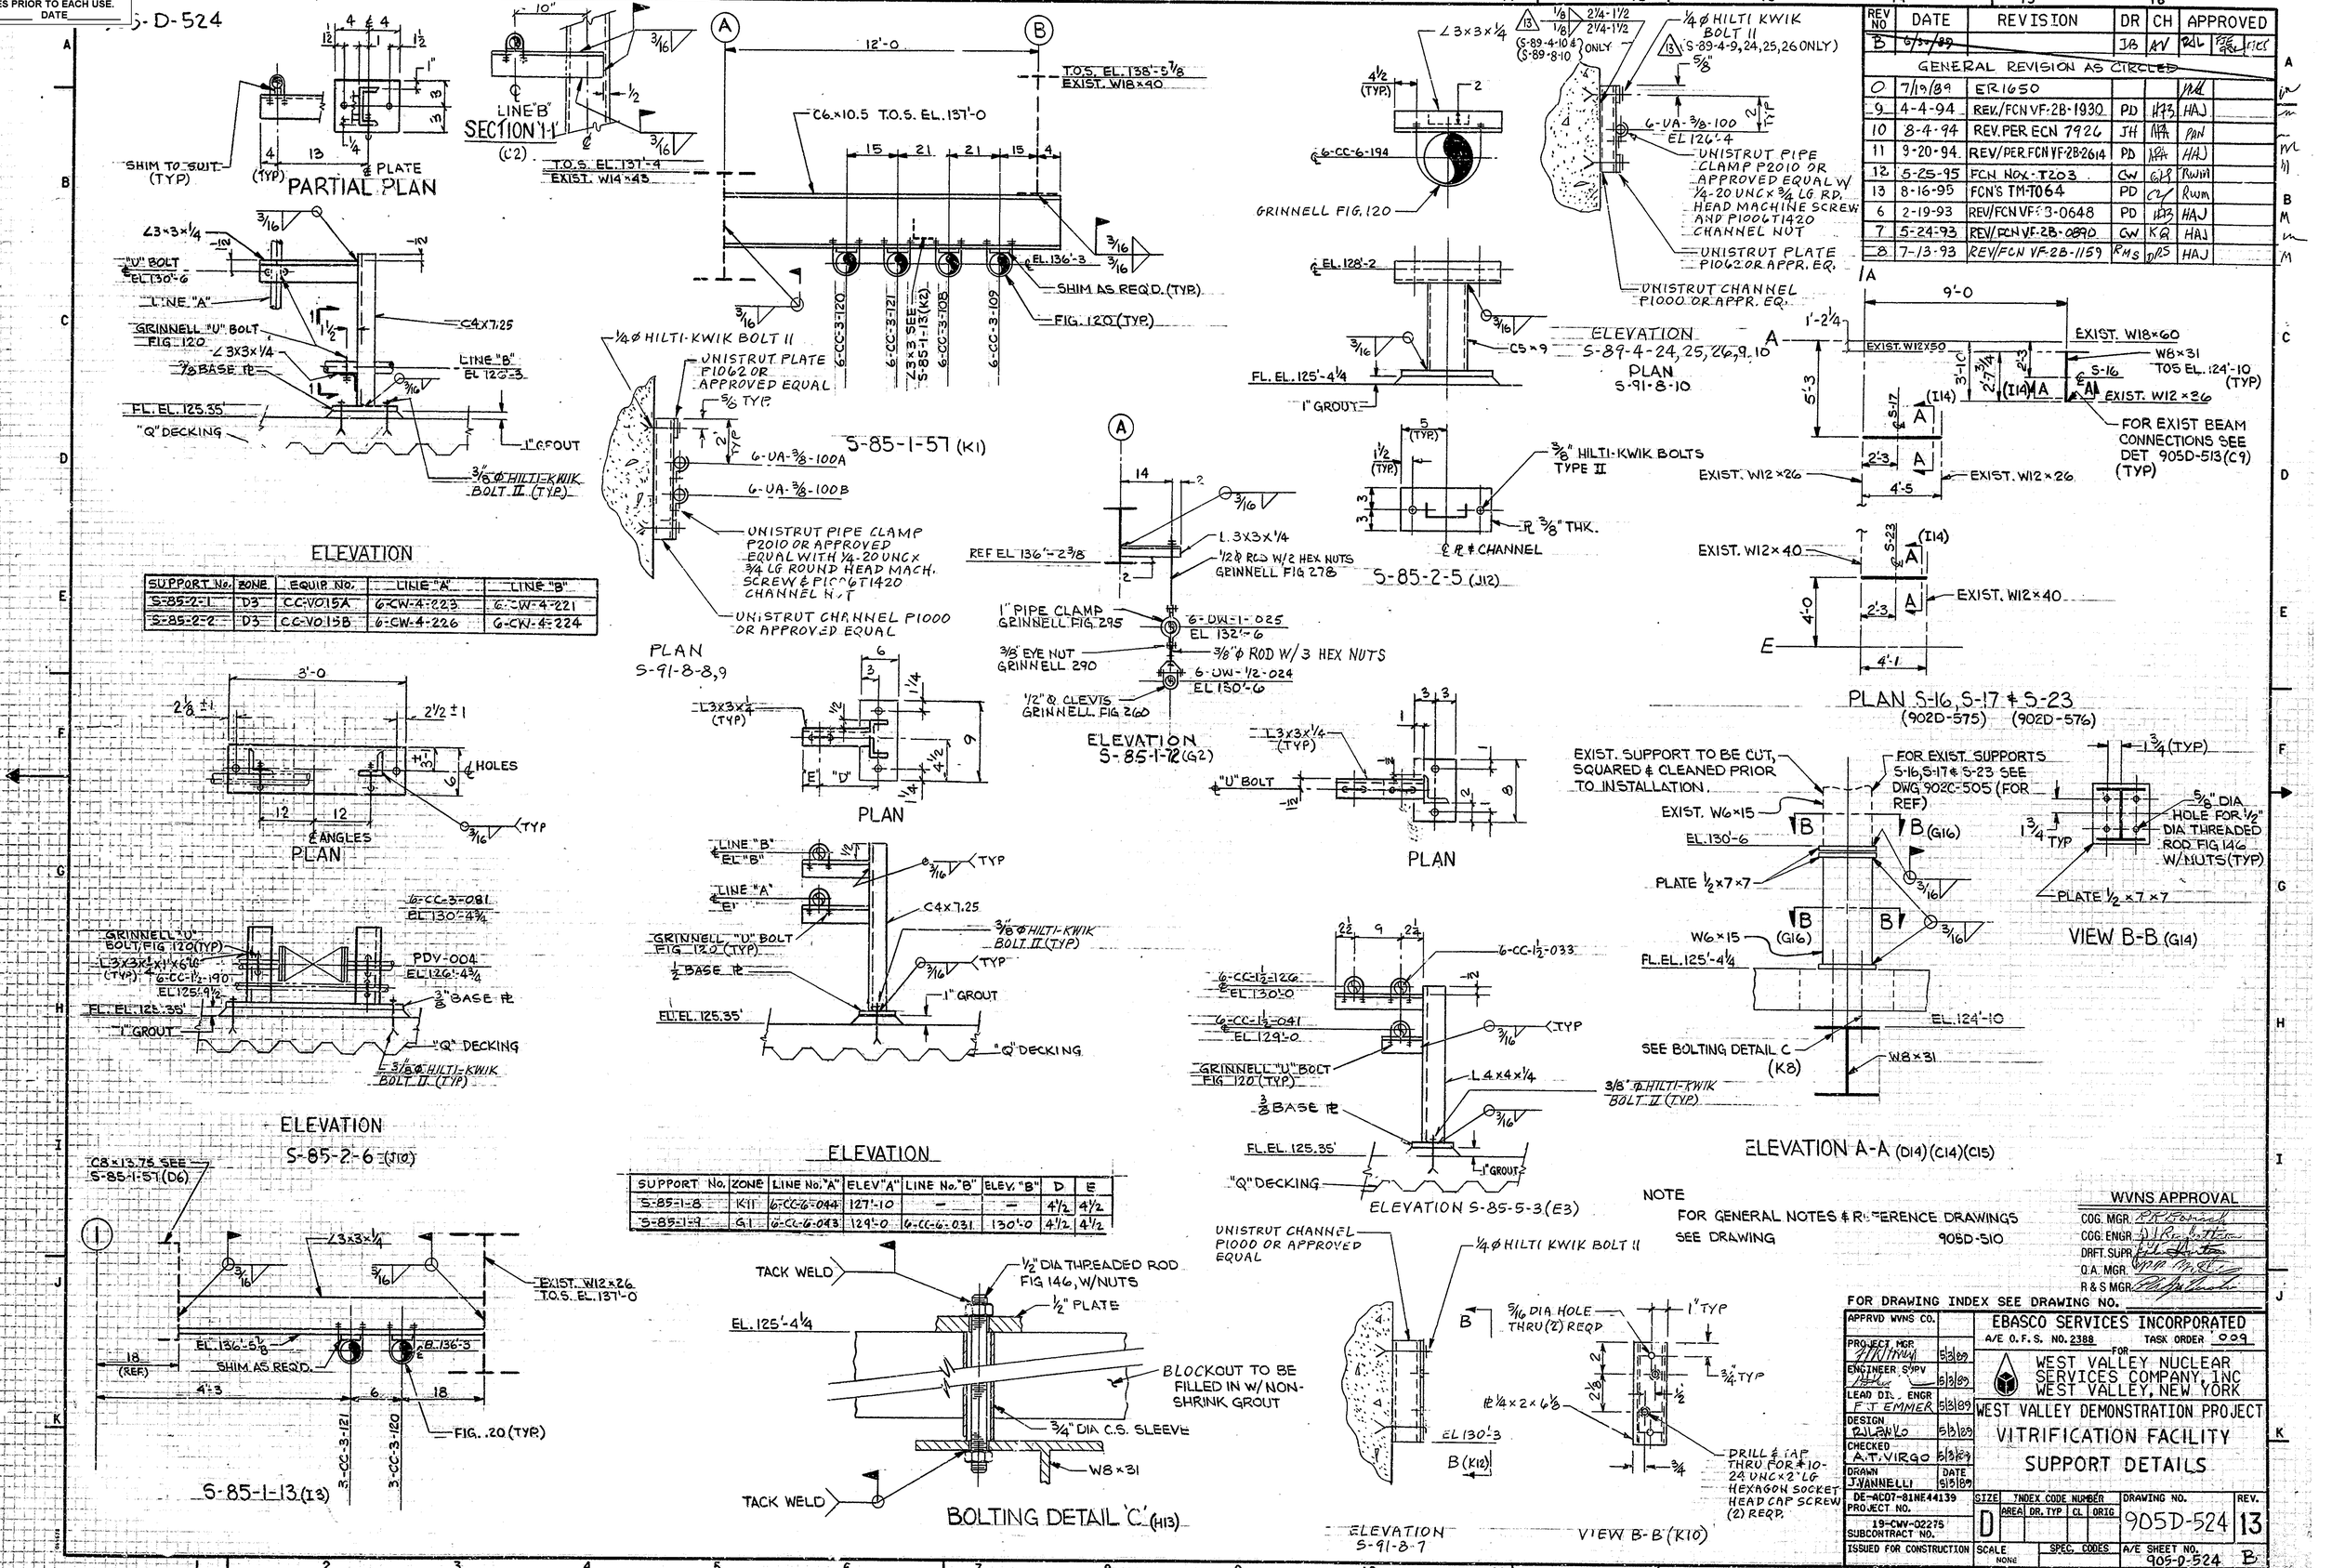

REV NO	DATE	REVISION	DR	CH	APPROVED
B	6/23/89		JB	AV	RDL
		GENERAL REVISION AS CIRCLED			
0	7/19/89	ER1650			
9	4-4-94	REV./FCN VF-2B-1930	PD		HAJ
10	8-4-94	REV. PER ECN 7926	JH		PAN
11	9-20-94	REV/PER FCN VF-2B-2614	PD		HAJ
12	5-25-95	FCN NOX-T203	CW		RWM
13	8-16-95	FCN'S TM-T064	PD		RWM
6	2-19-93	REV/FCN VF-3-0648	PD		HAJ
7	5-24-93	REV/FCN VF-2B-0890	CW	KQ	HAJ
8	7-13-93	REV/FCN VF-2B-1159	RMS	DRS	HAJ

NOTE
FOR GENERAL NOTES & REFERENCE DRAWINGS SEE DRAWING 905D-510

WVNS APPROVAL
COG. MGR.
COG. ENGR.
DRFT. SUPR.
Q.A. MGR.
R & S MGR.

FOR DRAWING INDEX SEE DRAWING NO.

APPRVD WVNS CO.		EBASCO SERVICES INCORPORATED
PROJECT MGR.	5/3/89	A/E O.F.S. NO. 2388 TASK ORDER 009
ENGINEER SUPV	5/3/89	FOR WEST VALLEY NUCLEAR SERVICES COMPANY, INC WEST VALLEY, NEW YORK
LEAD DISC. ENGR F.T. EMMER	5/3/89	WEST VALLEY DEMONSTRATION PROJECT
DESIGN R.J. LANGO	5/3/89	VITRIFICATION FACILITY
CHECKED A.T. VIRGO	5/3/89	SUPPORT DETAILS
DRAWN J. VANNELLI	DATE 5/3/89	
DE-AC07-81NE44139 PROJECT NO.		SIZE D; INDEX CODE NUMBER (AREA, DR. TYP, CL, ORIG); DRAWING NO. 905D-524; REV. 13
19-CWV-02275 SUBCONTRACT NO.		
ISSUED FOR CONSTRUCTION		SCALE NONE; SPEC. CODES; A/E SHEET NO. 905-D-524 B