VERIFY ALL DOCUMENTS FOR CURRENT REVISION AND PENDING CHANGES PRIOR TO EACH USE.
INIT_____ DATE_____

-D-526

| REV NO | DATE | REVISION | DR | CH | APPROVED |
|---|---|---|---|---|---|
| B | ~~(-30-93)~~ | | JV | MD | RJL |
| GENERAL REVISION REVISED AS CIRCLED | | | | | |
| 0 | 7/[illegible] | [illegible] 1650 | | | [illegible] |
| 1 | 10-26-90 | REV. PER ECN 3940 | CGR | HAB | DJR |
| 2 | 7-13-93 | REV/FCN VF-2B-1159 | RMS | DRS | HAJ |
| 3 | 9-15-93 | REV/FCN VF-2B-1272 | PD | DRS | HD |
| 4 | 3-24-94 | REV/FCN VF-2B-1536 1557 | PD | HAB | HAJ |
| 5 | 5-2-94 | REV/FCN VF-2B-1775 2052 | GW | KQ | HAJ |
| 6 | 5-26-94 | REV/FCN VF-2B-2066 | MJL | HAB | HAJ |
| 7 | 6-10-94 | REV/FCN VF-2B-2131 2134 | TM | DRS | HAJ |
| 8 | 7-29-94 | REV/FCN VF2B-2376 | JH | APA | HAJ |
| 9 | 10-04-94 | REV/FCN VF-2B-2649 | BP | DRS | RD |

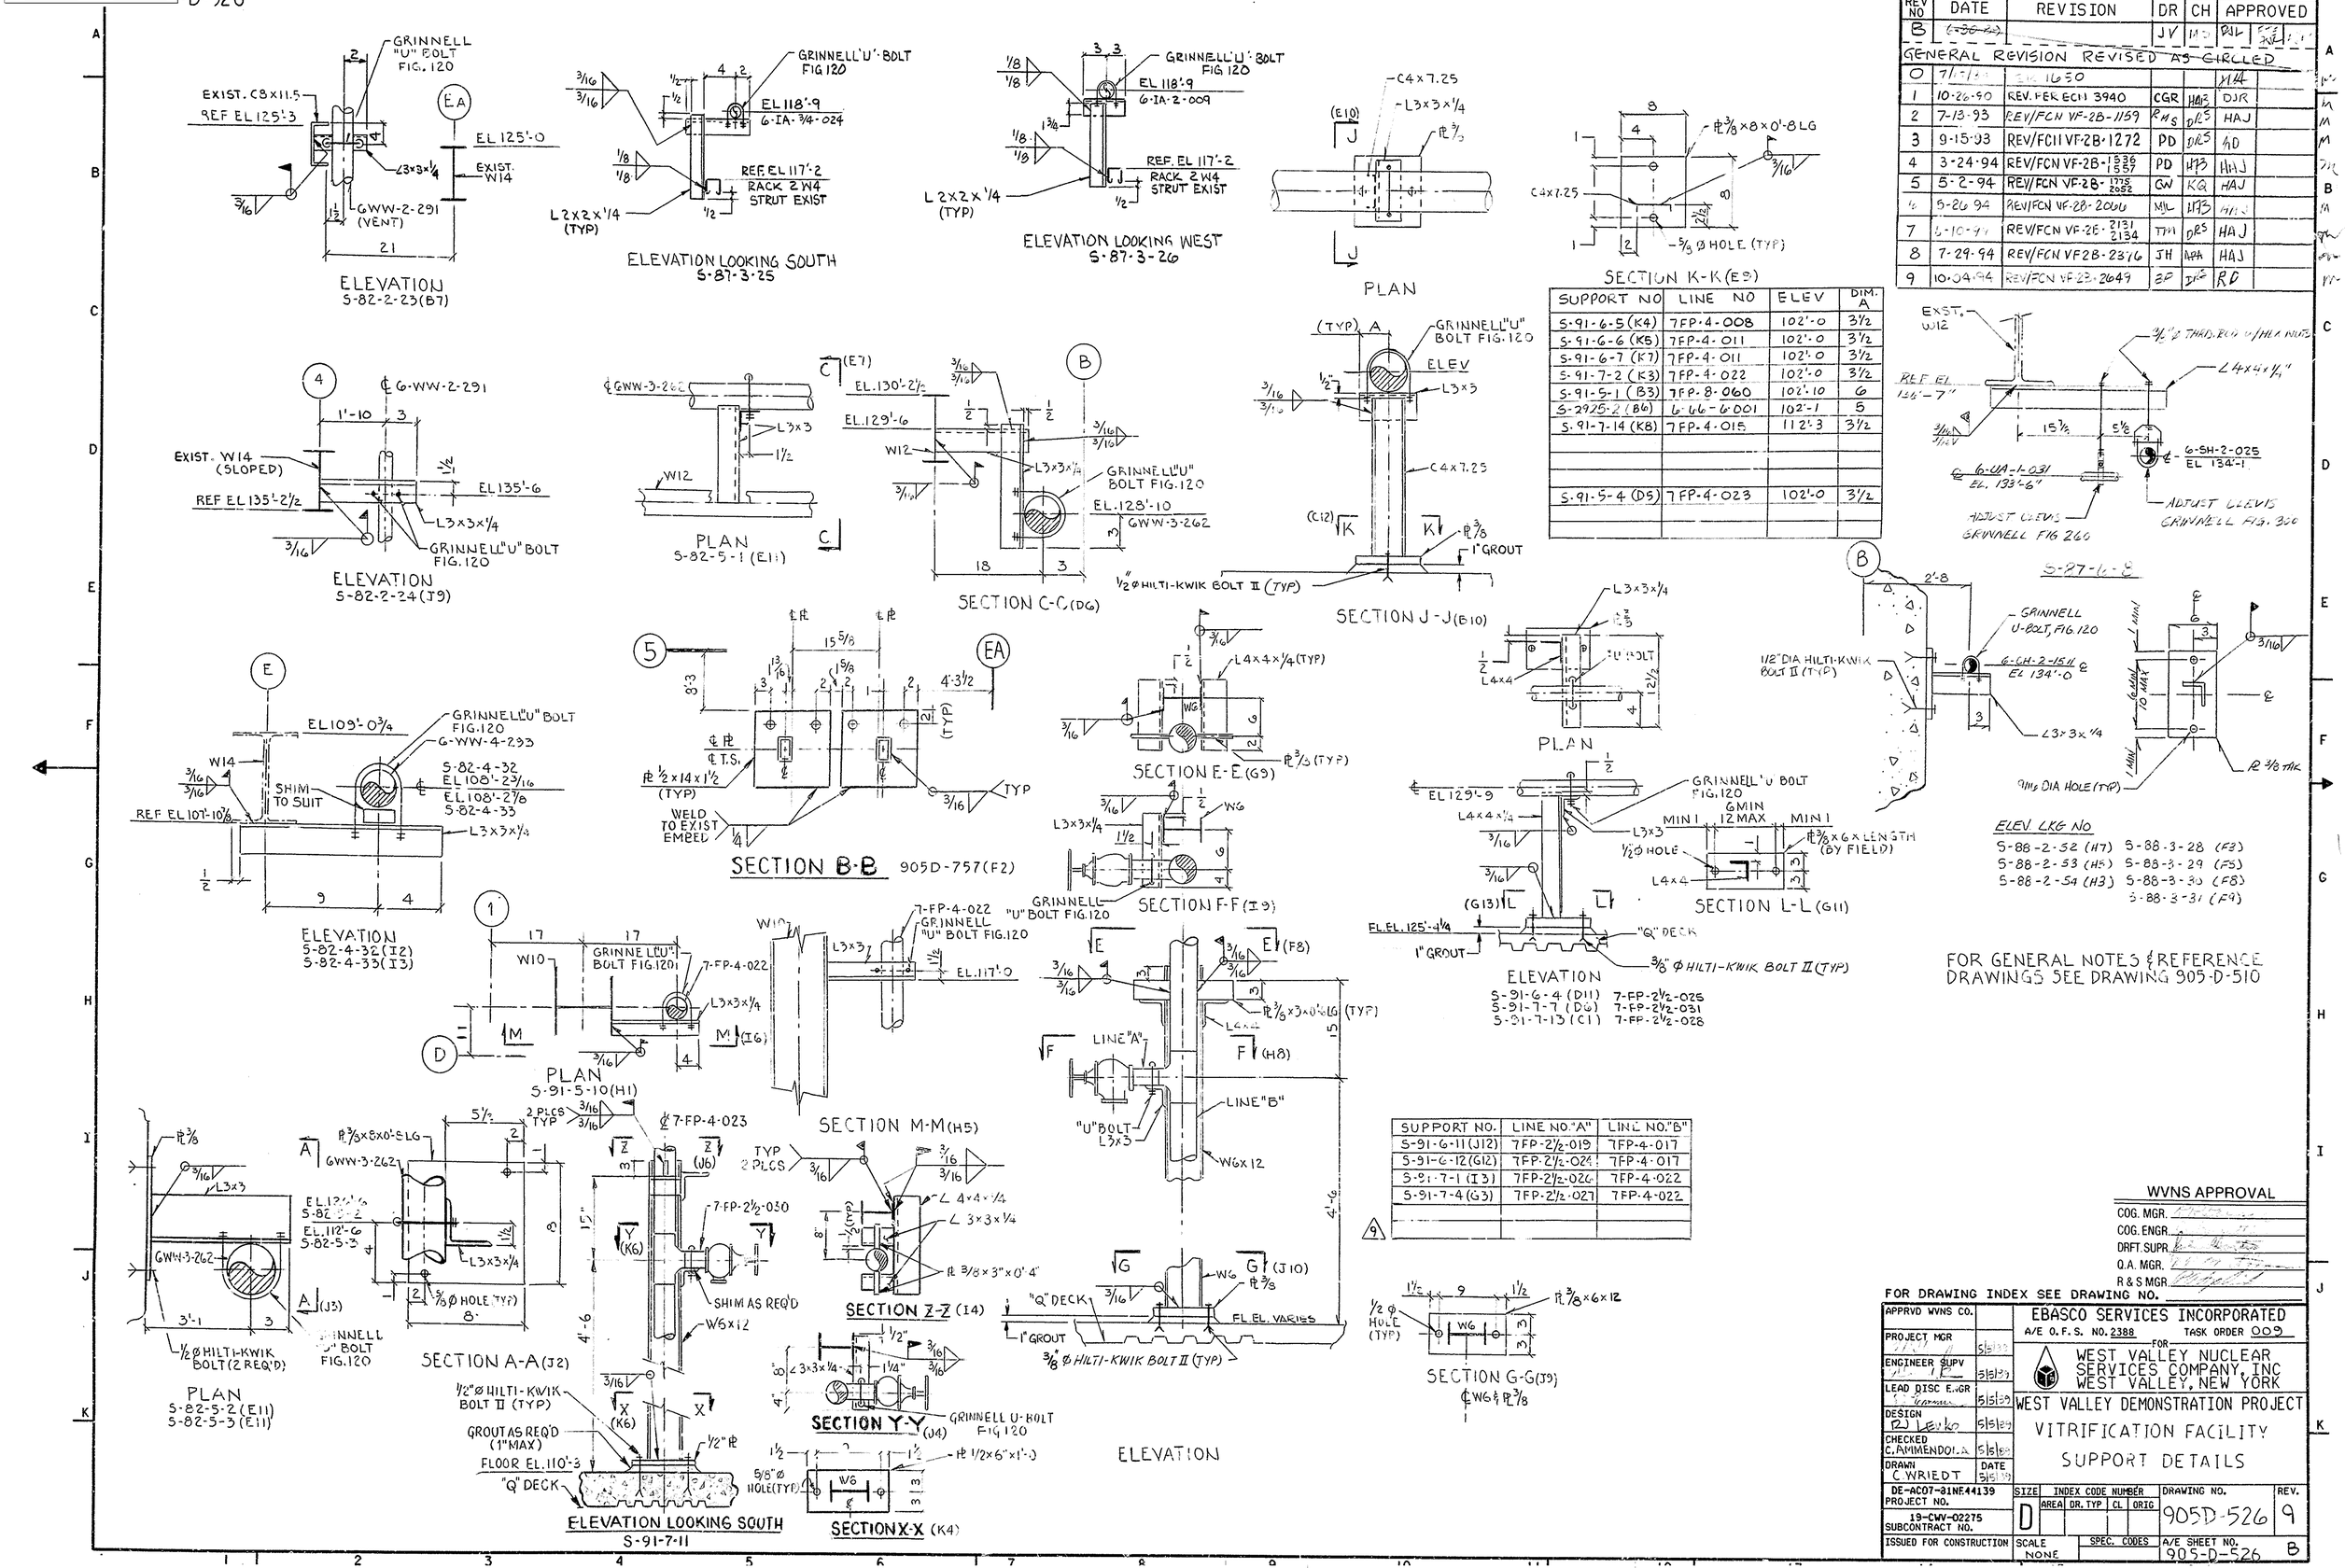


| SUPPORT NO | LINE NO | ELEV | DIM. A |
|---|---|---|---|
| S-91-6-5(K4) | 7FP-4-008 | 102'-0 | 3½ |
| S-91-6-6(K5) | 7FP-4-011 | 102'-0 | 3½ |
| S-91-6-7(K7) | 7FP-4-011 | 102'-0 | 3½ |
| S-91-7-2(K3) | 7FP-4-022 | 102'-0 | 3½ |
| S-91-5-1(B3) | 7FP-8-060 | 102'-10 | 6 |
| S-2925-2(B6) | 6-66-6-001 | 102'-1 | 5 |
| S-91-7-14(K8) | 7FP-4-015 | 112'-3 | 3½ |
| | | | |
| | | | |
| | | | |
| S-91-5-4(D5) | 7FP-4-023 | 102'-0 | 3½ |
| | | | |
| | | | |

| SUPPORT NO. | LINE NO."A" | LINE NO."B" |
|---|---|---|
| S-91-6-11(J12) | 7FP-2½-019 | 7FP-4-017 |
| S-91-6-12(G12) | 7FP-2½-024 | 7FP-4-017 |
| S-91-7-1(I3) | 7FP-2½-026 | 7FP-4-022 |
| S-91-7-4(G3) | 7FP-2½-027 | 7FP-4-022 |
| | | |
| | | |

ELEV. LKG NO
S-88-2-52 (H7) S-88-3-28 (F3)
S-88-2-53 (H5) S-88-3-29 (F5)
S-88-2-54 (H3) S-88-3-30 (F8)
S-88-3-31 (F9)

FOR GENERAL NOTES & REFERENCE DRAWINGS SEE DRAWING 905-D-510

WVNS APPROVAL
COG. MGR.
COG. ENGR.
DRFT. SUPR.
Q.A. MGR.
R & S MGR.

FOR DRAWING INDEX SEE DRAWING NO.

| | |
|---|---|
| APPRVD WVNS CO. | |
| PROJECT MGR | 5/5/89 |
| ENGINEER SUPV | 5/5/89 |
| LEAD DISC ENGR | 5/5/89 |
| DESIGN RJ Lenko | 5/5/89 |
| CHECKED C. AMMENDOLA | 5/5/89 |
| DRAWN C. WRIEDT | DATE 5/5/89 |
| DE-AC07-81NF44139 PROJECT NO. | |
| 19-CWV-02275 SUBCONTRACT NO. | |
| ISSUED FOR CONSTRUCTION | |

EBASCO SERVICES INCORPORATED
A/E O.F.S. NO. 2388 TASK ORDER 009
FOR
WEST VALLEY NUCLEAR SERVICES COMPANY, INC
WEST VALLEY, NEW YORK

WEST VALLEY DEMONSTRATION PROJECT
VITRIFICATION FACILITY
SUPPORT DETAILS

| SIZE | INDEX CODE NUMBER | | | | DRAWING NO. | REV. |
|---|---|---|---|---|---|---|
| D | AREA | DR. TYP | CL | ORIG | 905D-526 | 9 |
| SCALE NONE | SPEC. CODES | | | | A/E SHEET NO. 905-D-526 | B |