VERIFY ALL DOCUMENTS FOR CURRENT REVISION AND PENDING CHANGES PRIOR TO EACH USE.
INIT_____ DATE_____

905-D-527

REV NO	DATE	REVISION	DR	CH	APPROVED
B	9/30/89	GENERAL REVISION AS CIRCLED	JJS	AV	RJL
0	7/19/89	ER 16050			
11	4-30-96	ECN 9797	GW	DKS	
9	1-12-94	REV PER ECN VF-28-1604	KGZ	HJ	HAJ
10	3-24-94	REV/ECN VF-28-1761	WR	HJ	HAJ
7	8-2-93	REV/ECN VF-28-1081	PD	DKS	HAJ

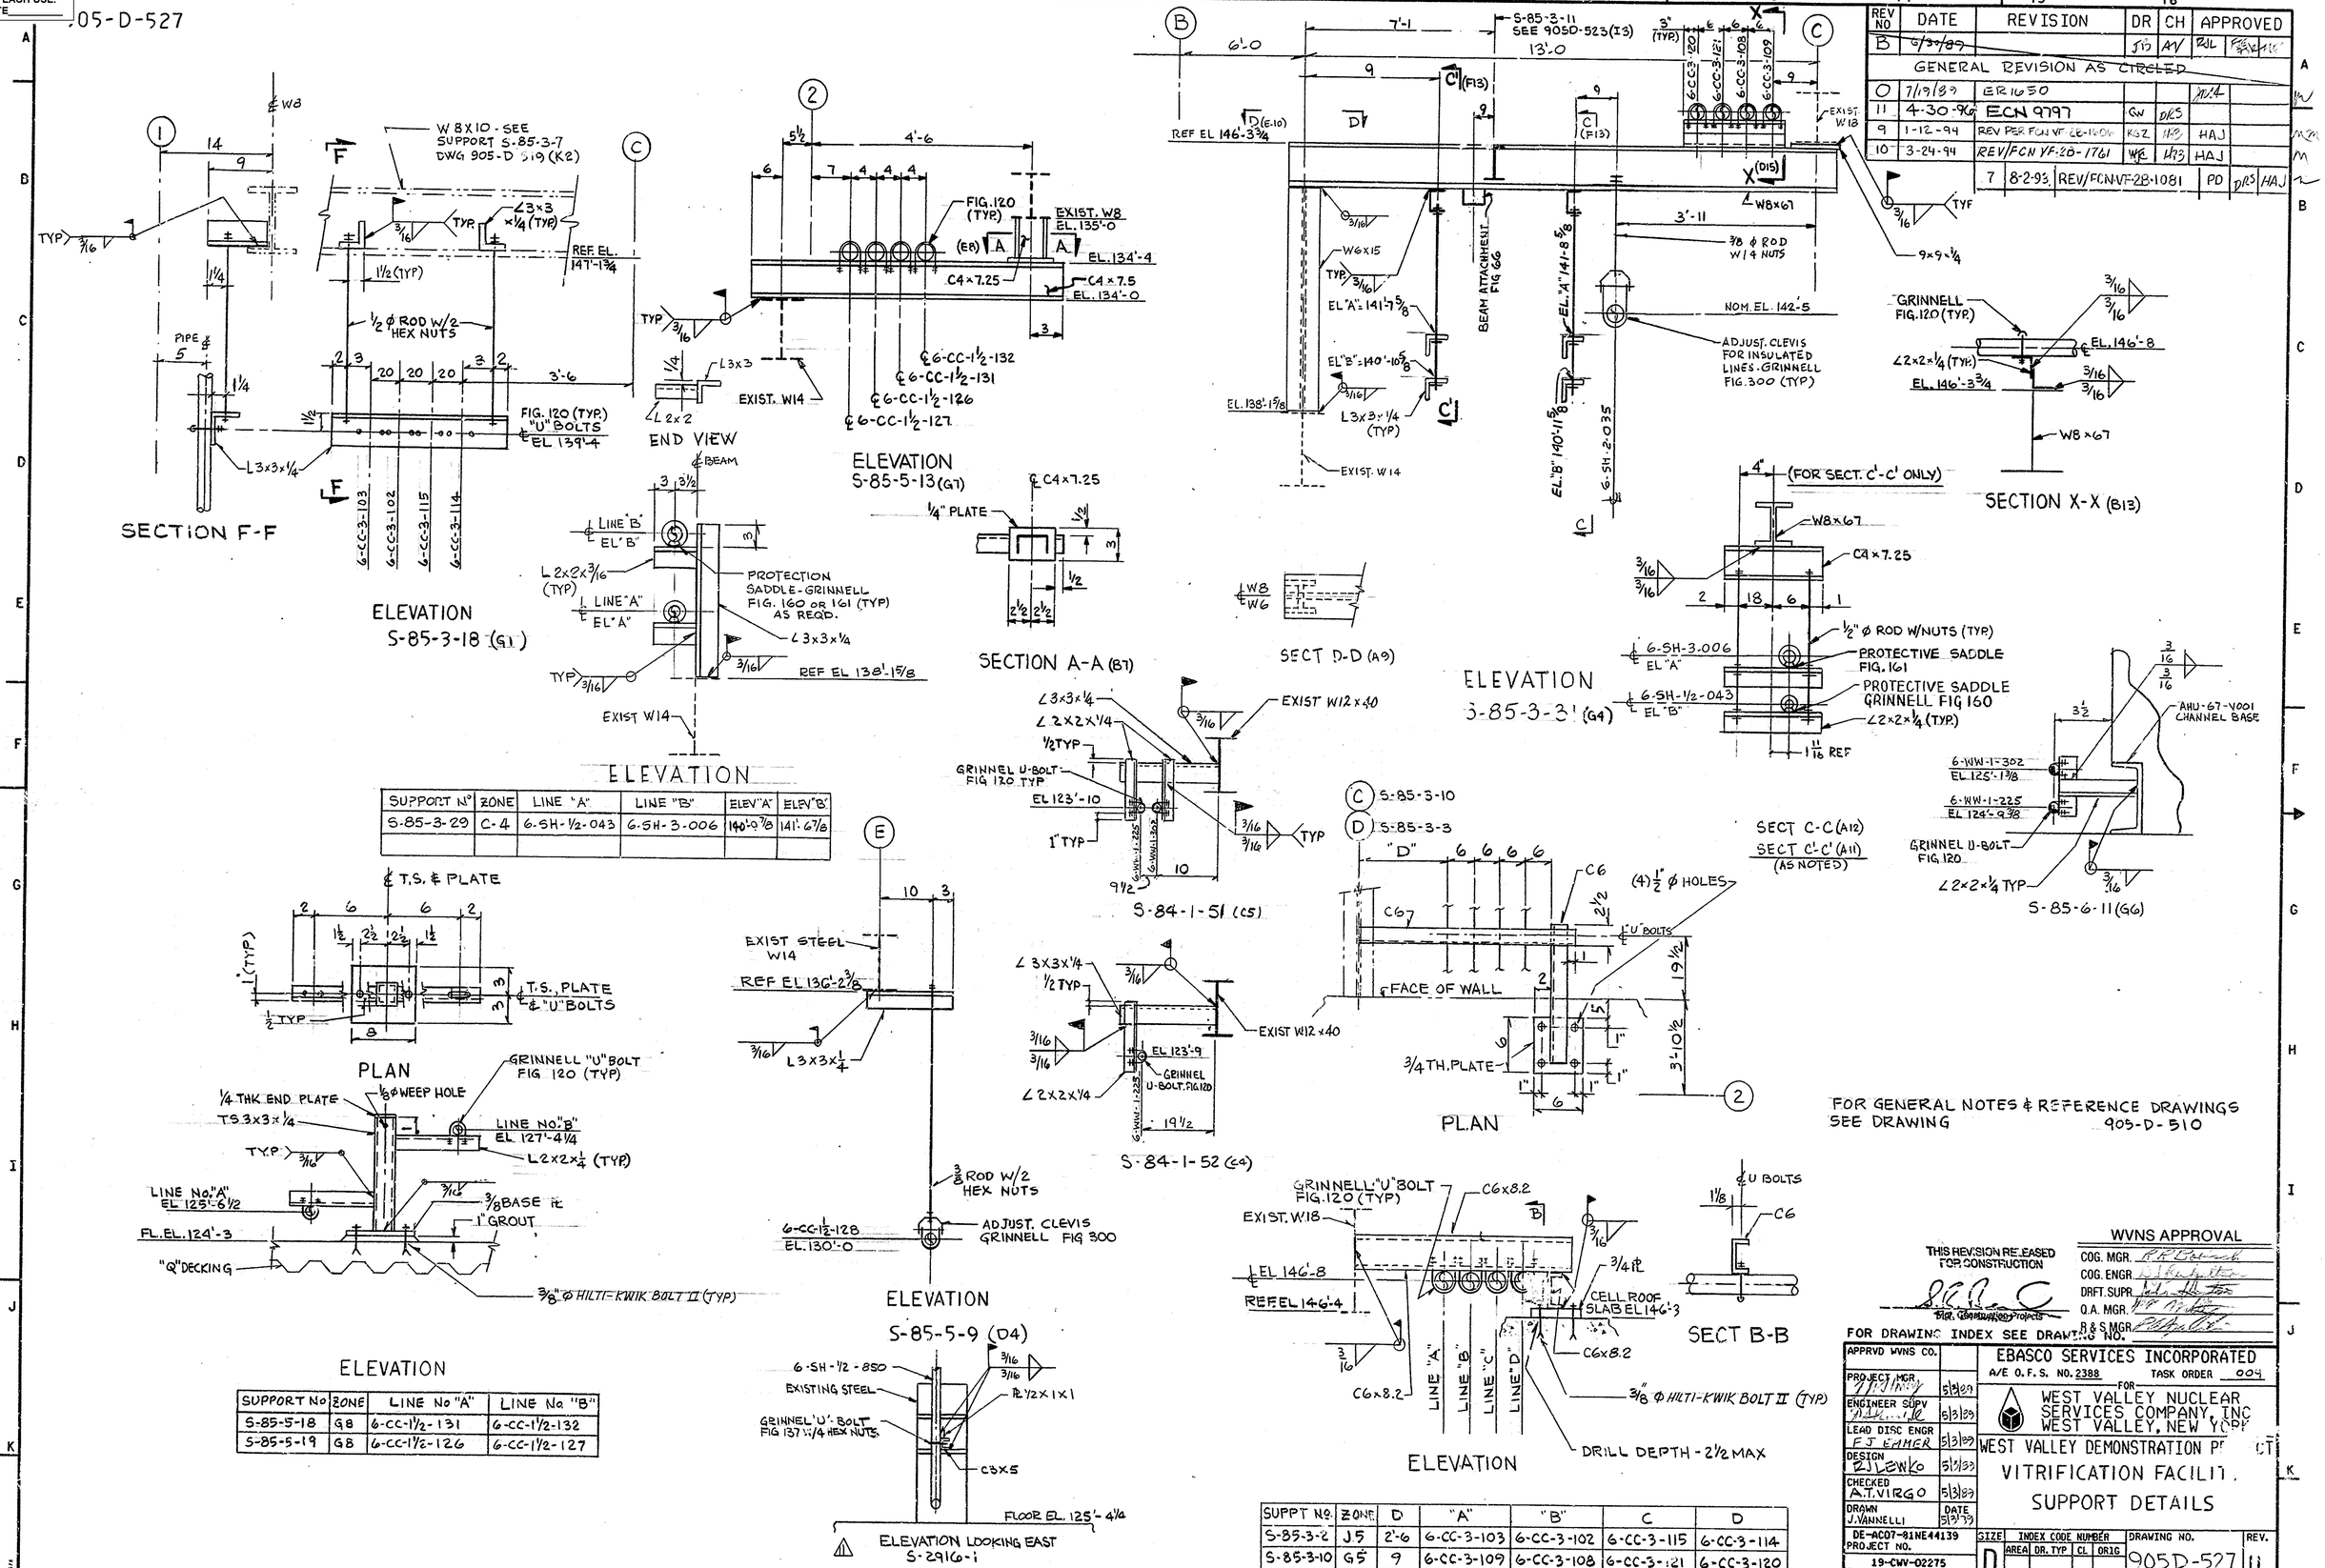

SUPPORT N°	ZONE	LINE "A"	LINE "B"	ELEV "A"	ELEV "B"
S-85-3-29	C-4	6-SH-½-043	6-SH-3-006	140'-9⅞	141'-6⅞

SUPPORT No	ZONE	LINE No "A"	LINE No "B"
S-85-5-18	G8	6-CC-1½-131	6-CC-1½-132
S-85-5-19	G8	6-CC-1½-126	6-CC-1½-127

SUPPT No.	ZONE	D	"A"	"B"	C	D
S-85-3-2	J5	2'-6	6-CC-3-103	6-CC-3-102	6-CC-3-115	6-CC-3-114
S-85-3-10	G5	9	6-CC-3-109	6-CC-3-108	6-CC-3-121	6-CC-3-120

FOR GENERAL NOTES & REFERENCE DRAWINGS SEE DRAWING 905-D-510

THIS REVISION RELEASED FOR CONSTRUCTION

Mgr. Construction Projects

WVNS APPROVAL
COG. MGR.
COG. ENGR.
DRFT. SUPR.
Q.A. MGR.
R & S MGR.

FOR DRAWING INDEX SEE DRAWING NO.

APPRVD WVNS CO.		EBASCO SERVICES INCORPORATED A/E O.F.S. NO. 2388 TASK ORDER 004
PROJECT MGR.	5/3/89	FOR WEST VALLEY NUCLEAR SERVICES COMPANY, INC WEST VALLEY, NEW YORK
ENGINEER SUPV	5/3/89	
LEAD DISC ENGR F J EAMER	5/3/89	WEST VALLEY DEMONSTRATION PROJECT
DESIGN R J LEWKO	5/3/89	VITRIFICATION FACILITY
CHECKED A.T. VIRGO	5/3/89	SUPPORT DETAILS
DRAWN J. VANNELLI	DATE 5/3/89	
DE-AC07-81NE44139 PROJECT NO.		SIZE D; INDEX CODE NUMBER (AREA, DR. TYP, CL, ORIG); DRAWING NO. 905D-527; REV. 11
19-CWV-02275 SUBCONTRACT NO.		
ISSUED FOR CONSTRUCTION		SCALE NONE; SPEC. CODES; A/E SHEET NO. 905-D-527 B