VERIFY ALL DOCUMENTS FOR CURRENT REVISION AND PENDING CHANGES PRIOR TO EACH USE.
INIT_____ DATE_____

905-D-720

REV NO	DATE	REVISION	DR	CH	APPROVED
B	6-30-83	REVISED AS CIRCLED AND PER EBAR #1216	VS		
0	7/13/87	ER 1646			
11	8-22-94	FCN-VF 2B-2487	AAJ		HAJ
12	10-27-94	REV/FCN 7645	PD	DLS	GFB
13	12-08-94	FCN VF-2B-2935	HB		
14	3-14-95	REV/FCN VF-2B-3105	NJC	DLS	MTK
5	1-30-92	ECN 4842	PD	HB	
6	8-24-92	REV/FCN VF-2B-0248	PD	HB	
7	4-20-93	REV/ECN 5872	RMS	KQ	MEM
8	8-2-93	REV/FCN VF-2B-1092	RMK	DLS	MEM
9	9-17-93	REV/FCN VF-2B-1125		DLS	MEM
10	1-5-94	REV/FCN VF-2B-0793 REV/FCN VF-2B-1156	RMS	DLS	

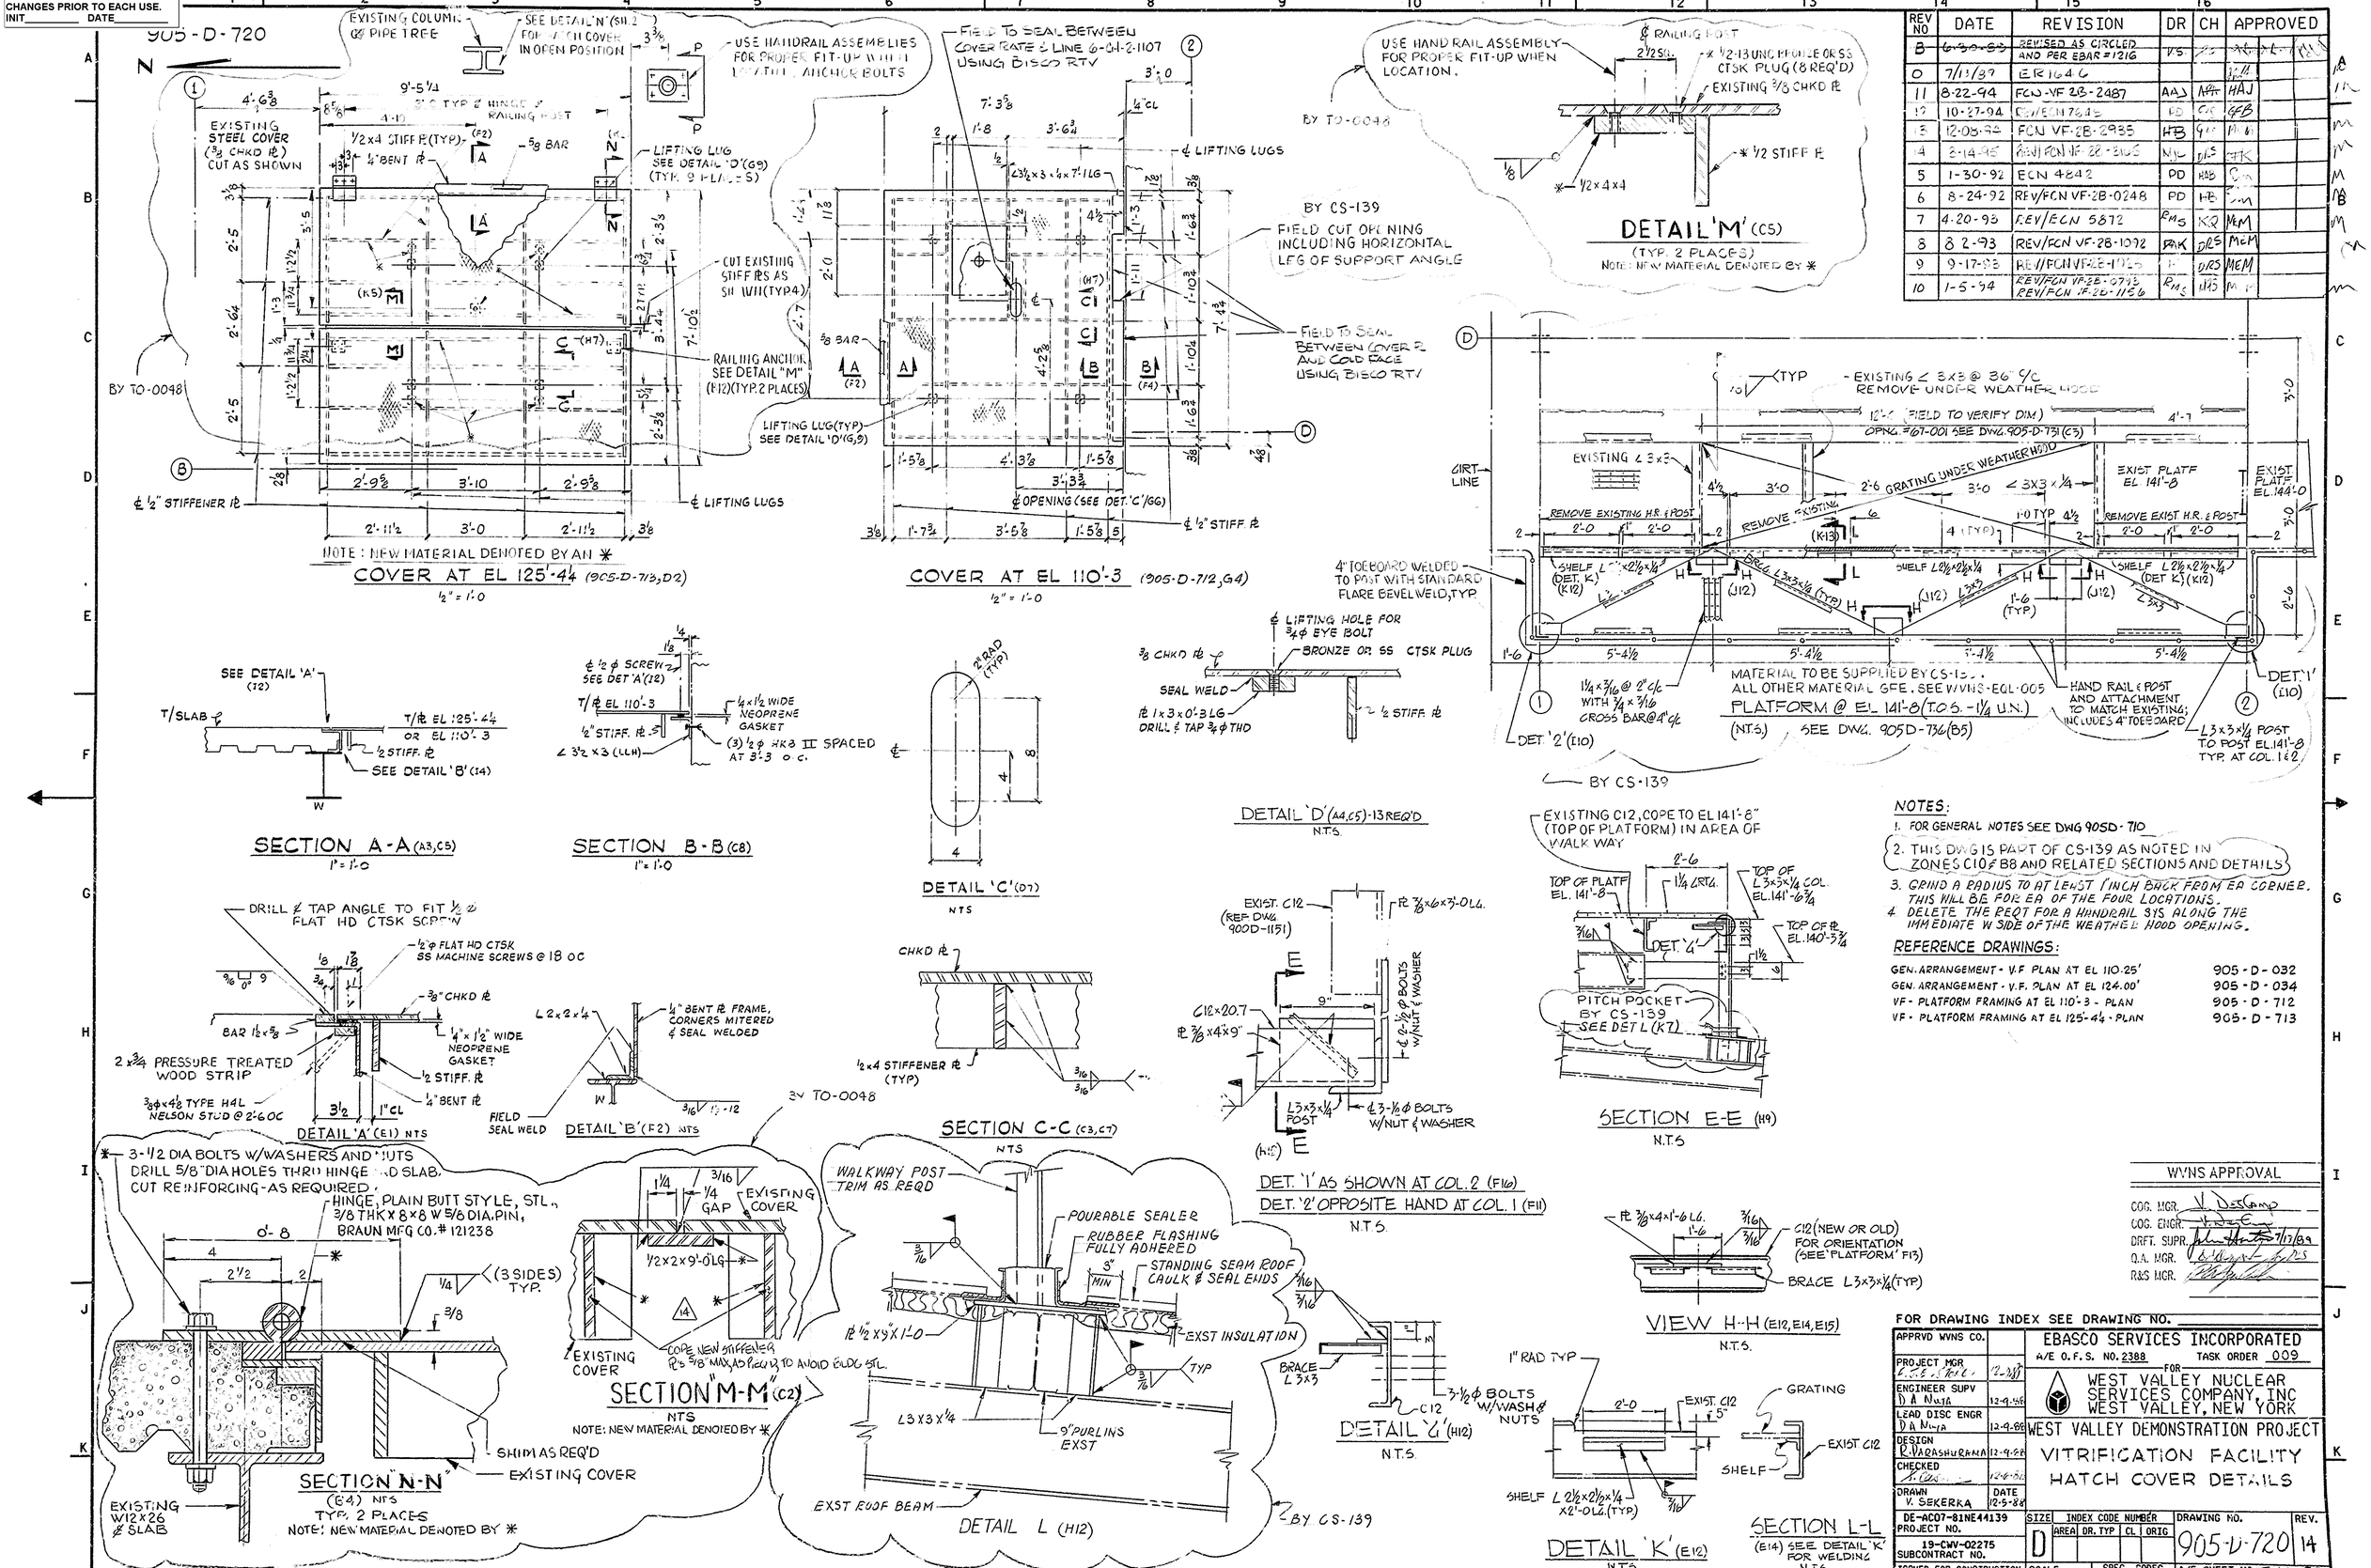

NOTES:

1. FOR GENERAL NOTES SEE DWG 905D-710
2. THIS DWG IS PART OF CS-139 AS NOTED IN ZONES C10 & B8 AND RELATED SECTIONS AND DETAILS
3. GRIND A RADIUS TO AT LEAST 1 INCH BACK FROM EA CORNER. THIS WILL BE FOR EA OF THE FOUR LOCATIONS.
4. DELETE THE REQT FOR A HANDRAIL SYS ALONG THE IMMEDIATE W SIDE OF THE WEATHER HOOD OPENING.

REFERENCE DRAWINGS:

GEN. ARRANGEMENT - V.F. PLAN AT EL 110.25'	905-D-032
GEN. ARRANGEMENT - V.F. PLAN AT EL 124.00'	905-D-034
VF - PLATFORM FRAMING AT EL 110'-3 - PLAN	905-D-712
VF - PLATFORM FRAMING AT EL 125'-4 1/4 - PLAN	905-D-713

WVNS APPROVAL

COG. MGR. N. DeGamo
COG. ENGR.
DRFT. SUPR. 7/12/89
Q.A. MGR.
R&S MGR.

FOR DRAWING INDEX SEE DRAWING NO. _____

APPRVD WVNS CO.		EBASCO SERVICES INCORPORATED A/E O.F.S. NO. 2388 TASK ORDER 009
PROJECT MGR	12-2-88	FOR WEST VALLEY NUCLEAR SERVICES COMPANY, INC WEST VALLEY, NEW YORK
ENGINEER SUPV D. A. Nuja	12-9-88	
LEAD DISC ENGR D. A. Nuja	12-9-88	WEST VALLEY DEMONSTRATION PROJECT
DESIGN R. Varashurama	12-9-88	VITRIFICATION FACILITY
CHECKED	12-6-88	HATCH COVER DETAILS
DRAWN V. Sekerka	DATE 12-5-88	

DE-AC07-81NE44139 PROJECT NO.	SIZE	INDEX CODE NUMBER				DRAWING NO.	REV.
		AREA	DR. TYP	CL	ORIG		
19-CWV-02275 SUBCONTRACT NO.	D					905-D-720	14
ISSUED FOR CONSTRUCTION	SCALE AS SHOWN		SPEC. CODES			A/E SHEET NO. SH 1 OF 2 905-D-720 2	