VERIFY ALL DOCUMENTS FOR CURRENT REVISION AND PENDING CHANGES PRIOR TO EACH USE.
INIT_____ DATE_____

-D-722

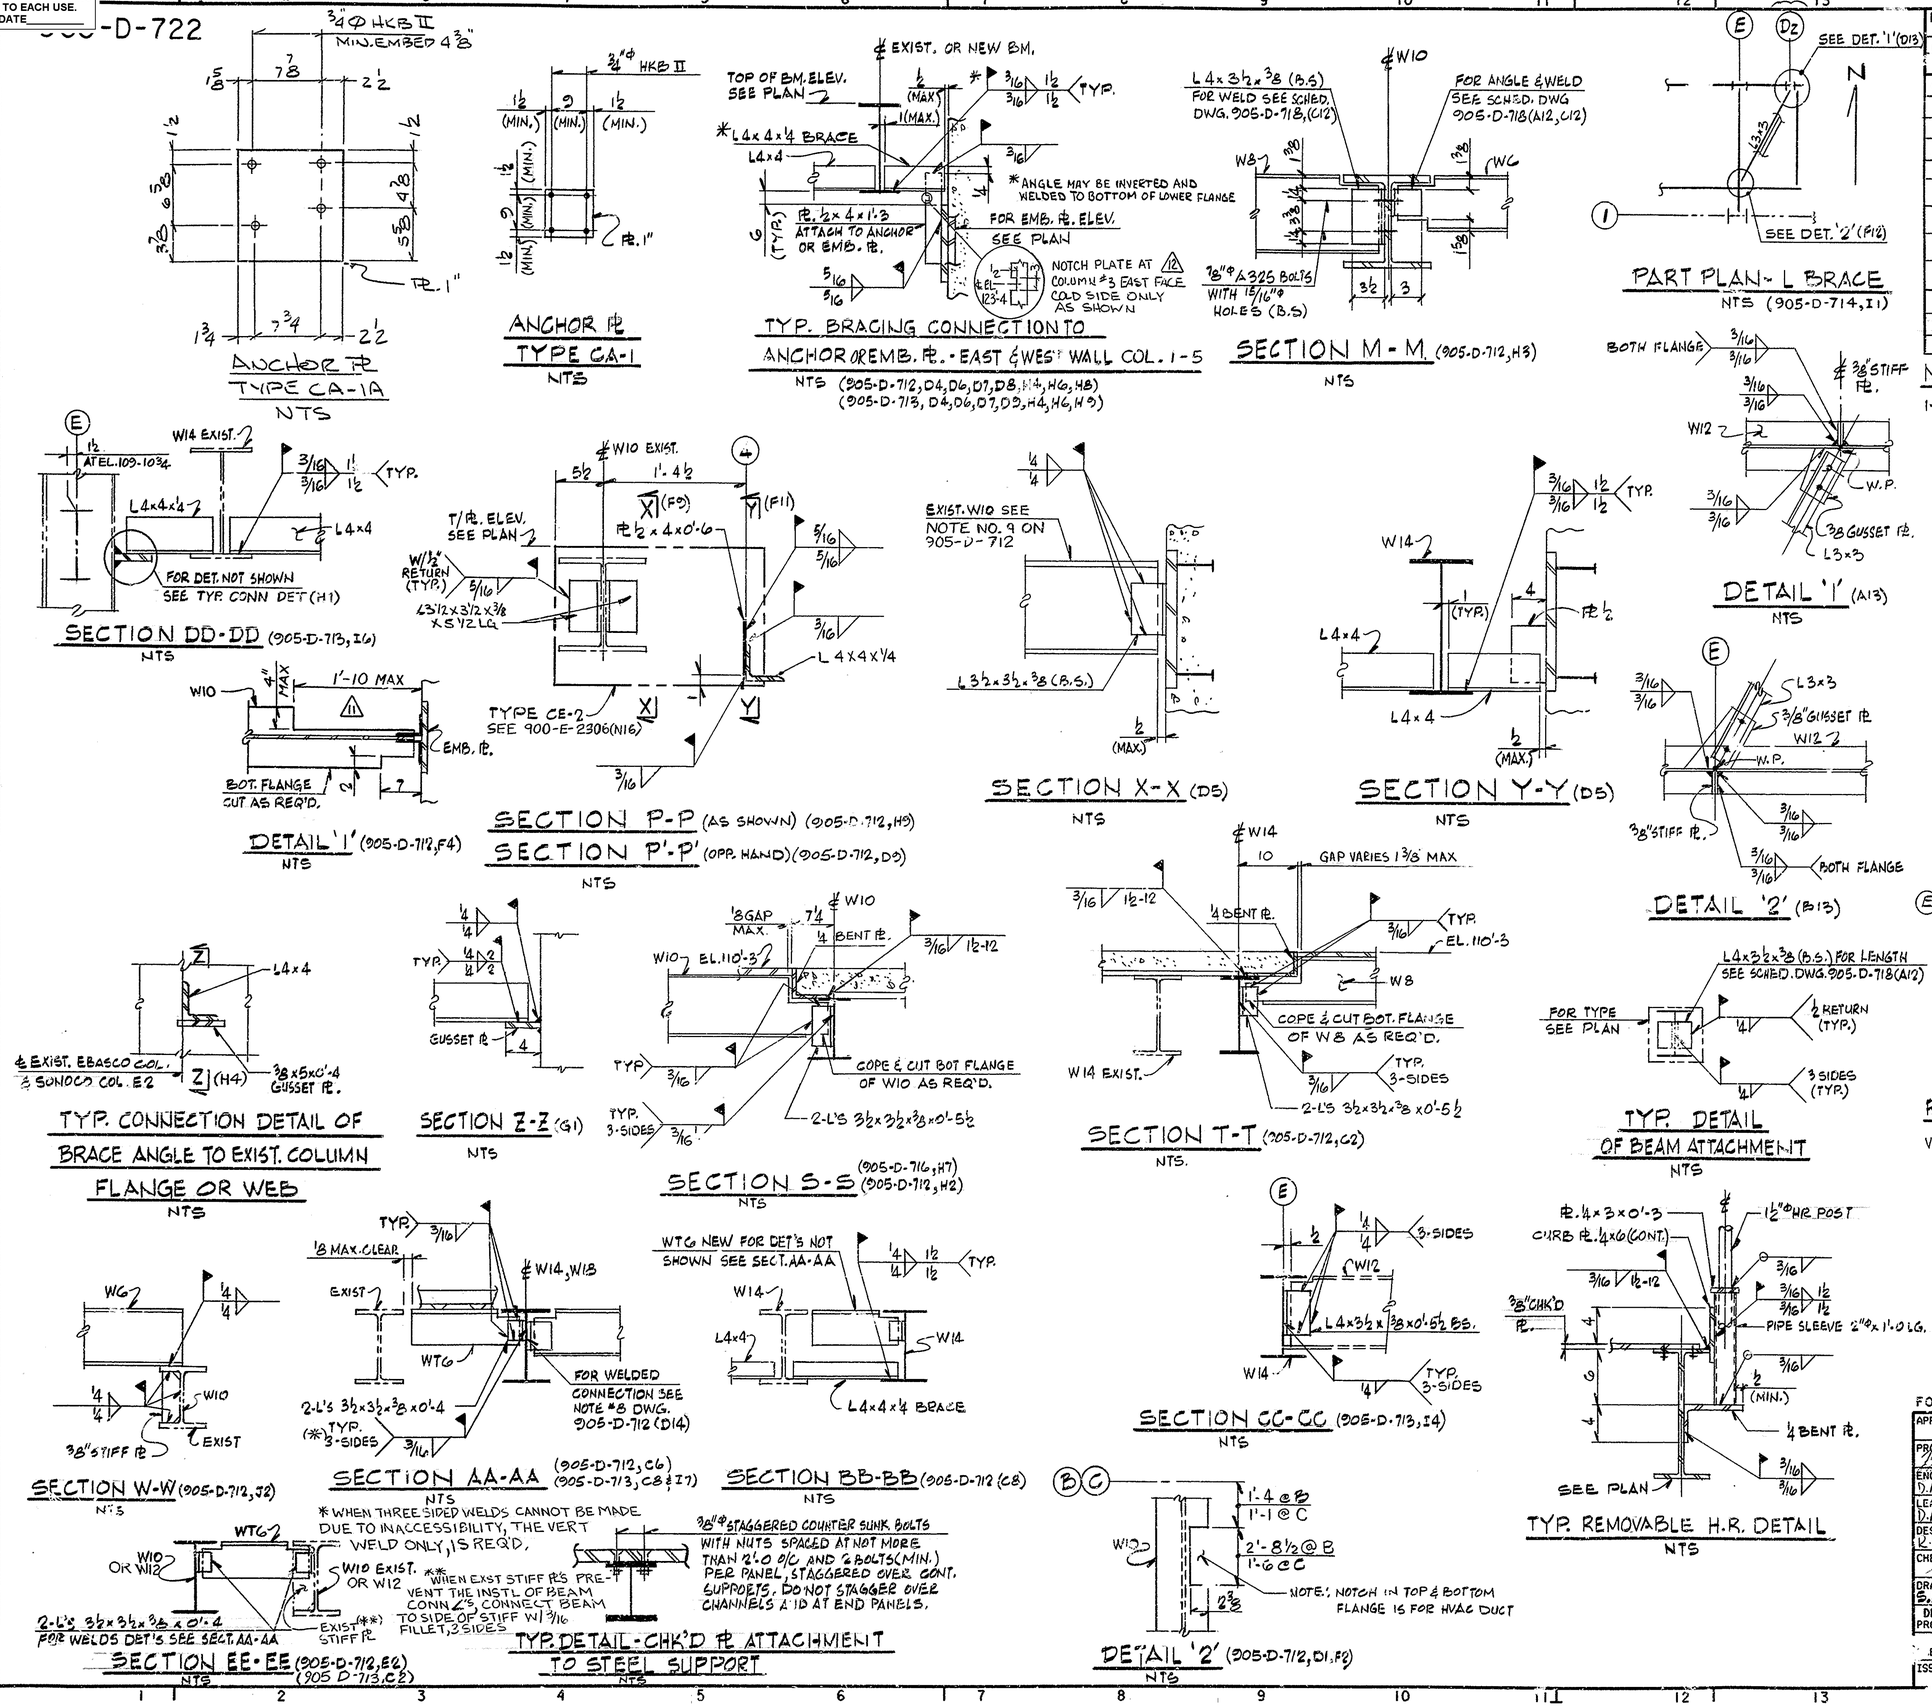

REV NO	DATE	REVISION	DR	CH	APPROVED
3	6-30-89	REVISED AS CIRCLED AND PER EBAR 1227			
0	7/13/89	ER 1646			
12	6-7-93	REV PER FCN VF-2B-0701	MJC	HAB	
2	1-23-90	REV. PER ECN 3419	GW	DJR	VAD
3	7-6-90	REV. PER ECN 3687	GW	DRS	
4	10-25-90	REV. PER ECN 3941	DAK	HAB	
5	5/17/91	PER: FCN'S VF-2A-238, 253, 257 & 261	TLH	DRS	
6	8-5-91	REV. PER FCN VF-2A-323	AAJ	HAB	
7	9-5-91	REV. PER FCN VF-2A-359 AND FCN VF-2A-368	GW	HAB	
8	10-24-91	REV PER FCN VF-2A-370	PD	HAB	
9	12-14-92	REV PER VF-2B-0442	HAB	DRS	HAJ
10	4-20-93	REV/ECN 5872	RMS	KQ	MKM
11	5-20-93	REV/FCN VF-2B-0586	CGR	DRS	DJR

NOTES:

1- FOR NOTES

SEE DWG. 905-D-712

REFERENCE DRAWINGS:

V.F. MISCELLANEOUS DETAILS SH. 2

905-D-723
905-D-712
905-D-713
905-D-714
905-D-716
905-D-718

WVNS APPROVAL

COG. MGR. V. DeCamp
COG. ENGR. [signature]
DRFT. SUPR. [signature] 7/13/89
Q.A. MGR. [signature]
R&S MGR. [signature]

FOR DRAWING INDEX SEE DRAWING NO.

APPRVD WVNS CO.	
PROJECT MGR [signature]	12-22-88
ENGINEER SUPV D.A. Nuta	12-22-88
LEAD DISC ENGR D.A. Nuta	12-22-88
DESIGN K. Parashurama	12-19-88
CHECKED [signature]	12-19-88
DRAWN S.M. GUARNIERI	DATE 12-16-88
DE-AC07-81NE44139 PROJECT NO.	
19-CWV-02275 BCONTRACT NO.	
ISSUED FOR CONSTRUCTION	

EBASCO SERVICES INCORPORATED
A/E O.F.S. NO. 2388 TASK ORDER 009
FOR
WEST VALLEY NUCLEAR SERVICES COMPANY, INC
WEST VALLEY, NEW YORK

WEST VALLEY DEMONSTRATION PROJECT
VITRIFICATION FACILITY
MISCELLANEOUS DETAILS
SH. 1

SIZE	INDEX CODE NUMBER				DRAWING NO.	REV.
D	AREA	DR. TYP	CL	ORIG	905-D-722	12
SCALE AS NOTED	SPEC. CODES				A/E SHEET NO. 905-D-722 SH 1 OF 2	