VERIFY ALL DOCUMENTS FOR CURRENT REVISION AND PENDING CHANGES PRIOR TO EACH USE.
INIT_____ DATE_____

905-D-728

REV NO	DATE	REVISION	DR	CH	APPROVED
0	7/13/89	ER1646			
1		REV'D PER FCN VF-2A-256 7/12/91	AAJ		RS

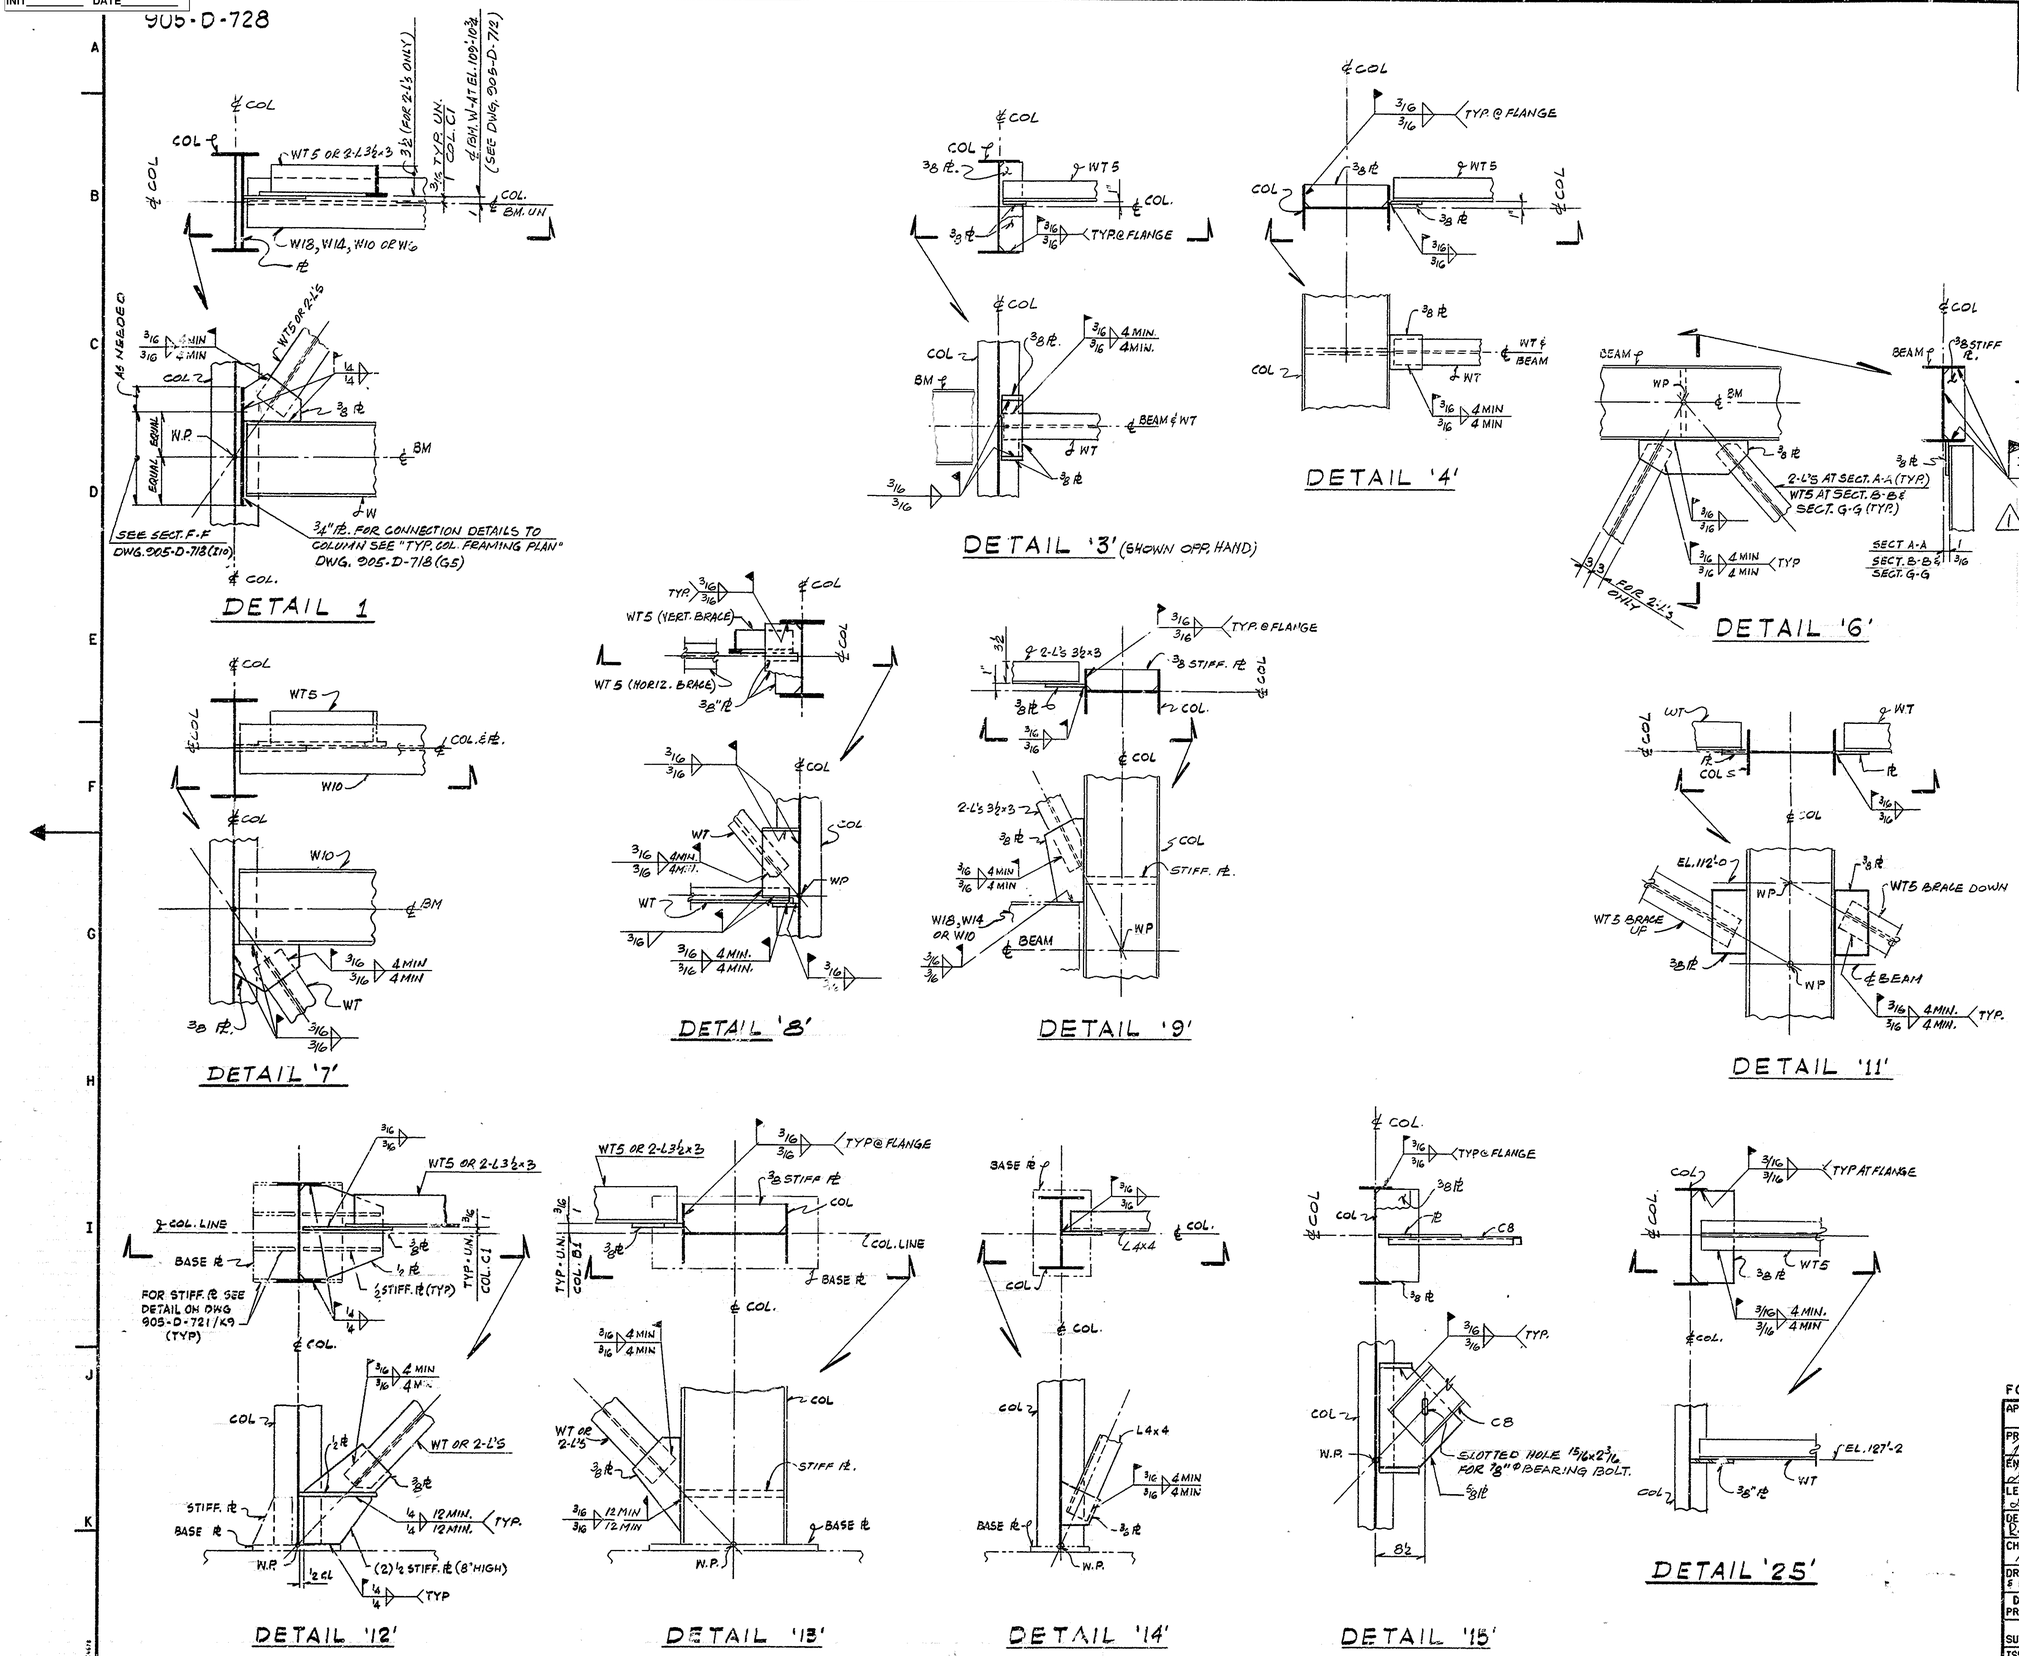

NOTES:

1- FOR NOTES & REFERENCE DWGS. SEE DWG. 905-D-727
2- FOR LOCATION OF DETAILS SEE DWG. 905-D-727

WVNS APPROVAL
COG. MGR. V. DesComp
COG. ENGR.
DRFT. SUPR. 7/13/89
Q.A. MGR.
R&S MGR.

FOR DRAWING INDEX SEE DRAWING NO.

APPRVD WVNS CO.	EBASCO SERVICES INCORPORATED A/E O.F.S. NO. 2388 TASK ORDER 009
PROJECT MGR	FOR WEST VALLEY NUCLEAR SERVICES COMPANY, INC WEST VALLEY, NEW YORK
ENGINEER SUPV	
LEAD DISC. ENGR	WEST VALLEY DEMONSTRATION PROJECT
DESIGN R. PARASHURAMA 6-20-89	VITRIFICATION FACILITY
CHECKED H. GOEL 6-20-89	BRACING DETAILS - SH. 1
DRAWN S.M. KUMARIKERI & V. SEKERKA DATE 6-20-89	
DE-AC07-81NE44139 PROJECT NO.	SIZE D; INDEX CODE NUMBER: AREA, DR. TYP, CL, ORIG; DRAWING NO. 905-D-728; REV. 1
19-CWV-02275 SUBCONTRACT NO.	
ISSUED FOR CONSTRUCTION	SCALE NONE; SPEC. CODES; A/E SHEET NO. 905-D-728 A